

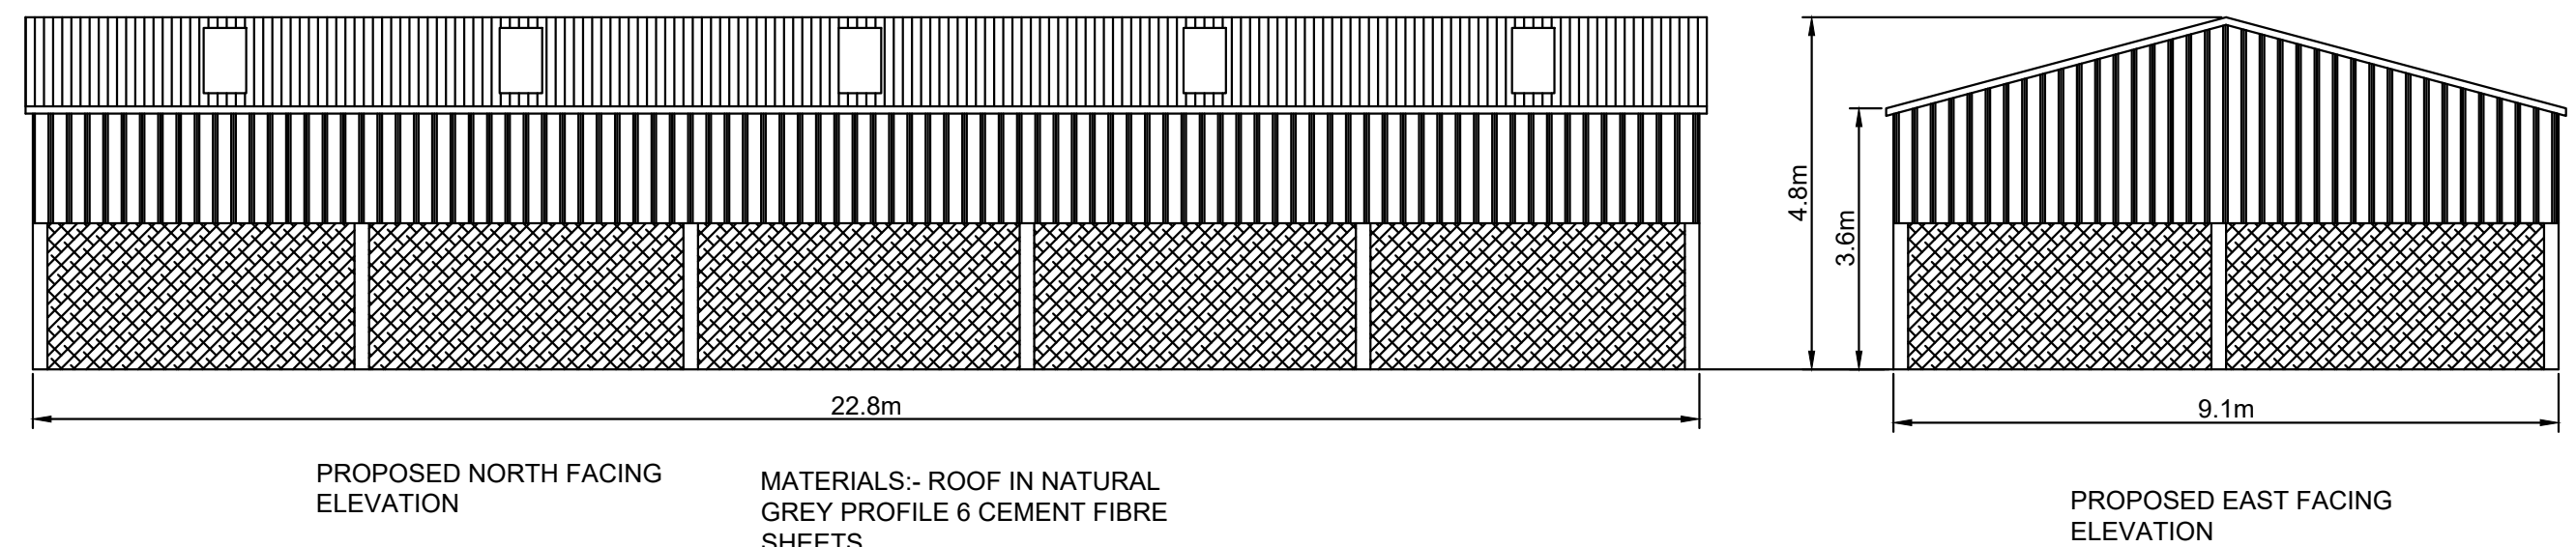
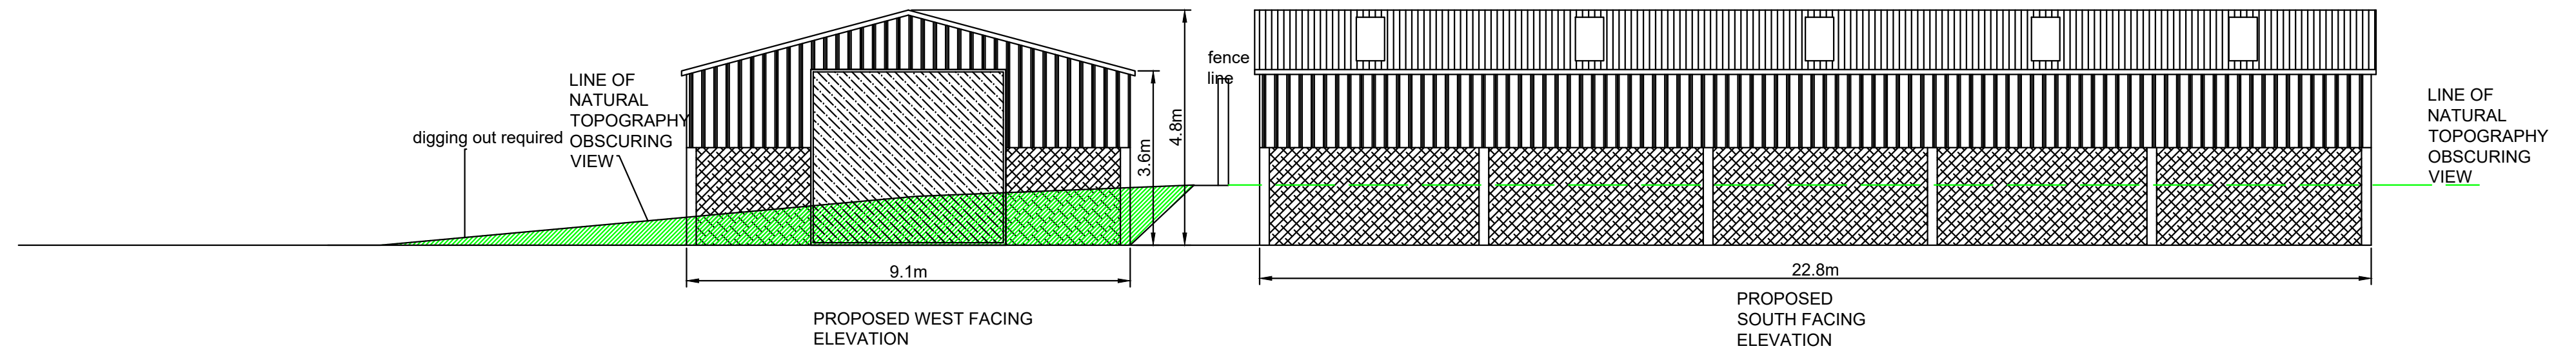


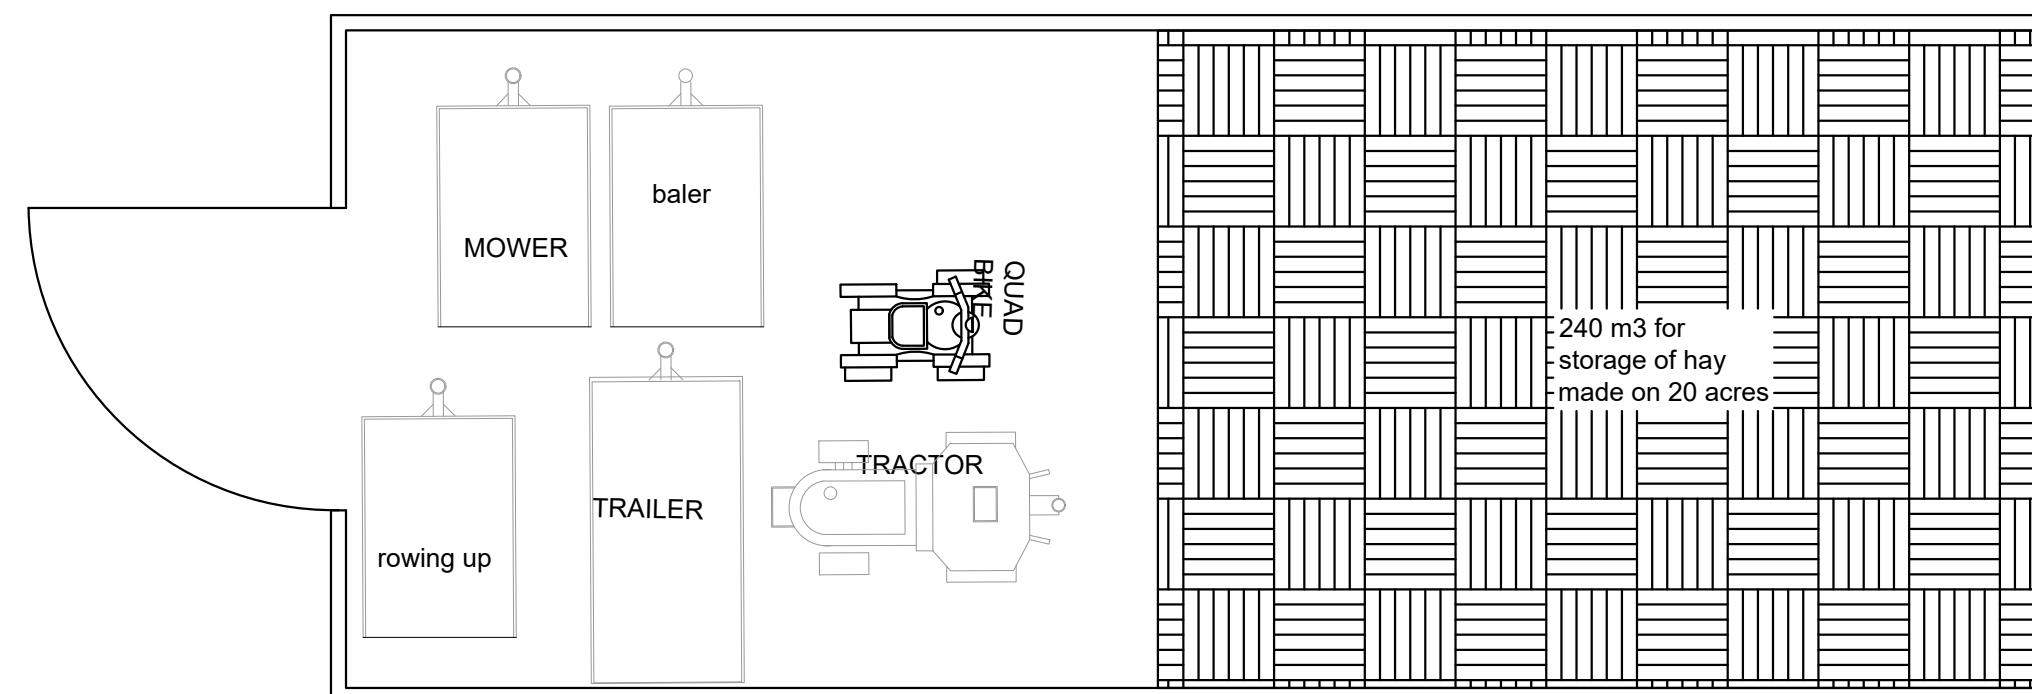

MATERIALS:- ROOF IN NATURAL
GREY PROFILE 6 CEMENT FIBRE
SHEETS
WALLS IN TANALIZED TIMBER
YORKSHIRE BOARDS AND PRE
CAST CONCRETE PANELS

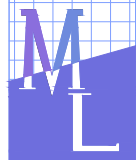

DRAWN BY:  Office A, Bradley Hill Farm Claughton-on-Brock, Preston. PR30GA Telephone 01995 640135 Mobile 07813 296 287 e-mail: mel@mlplanning.co.uk	CLIENT: MR J SPENCE PROJECT ;PRIOR NOTICE AGRICULTURAL STORAGE BUILDING LOCATION: LAND TO THE EAST OF WOODHOUSE LANE, NORDEN, ROCHDALE OL12 7TB	DATE: 13th February 2023 DWG NO. ML/JS/6213 SCALE: 1:100 A2
--	--	--