


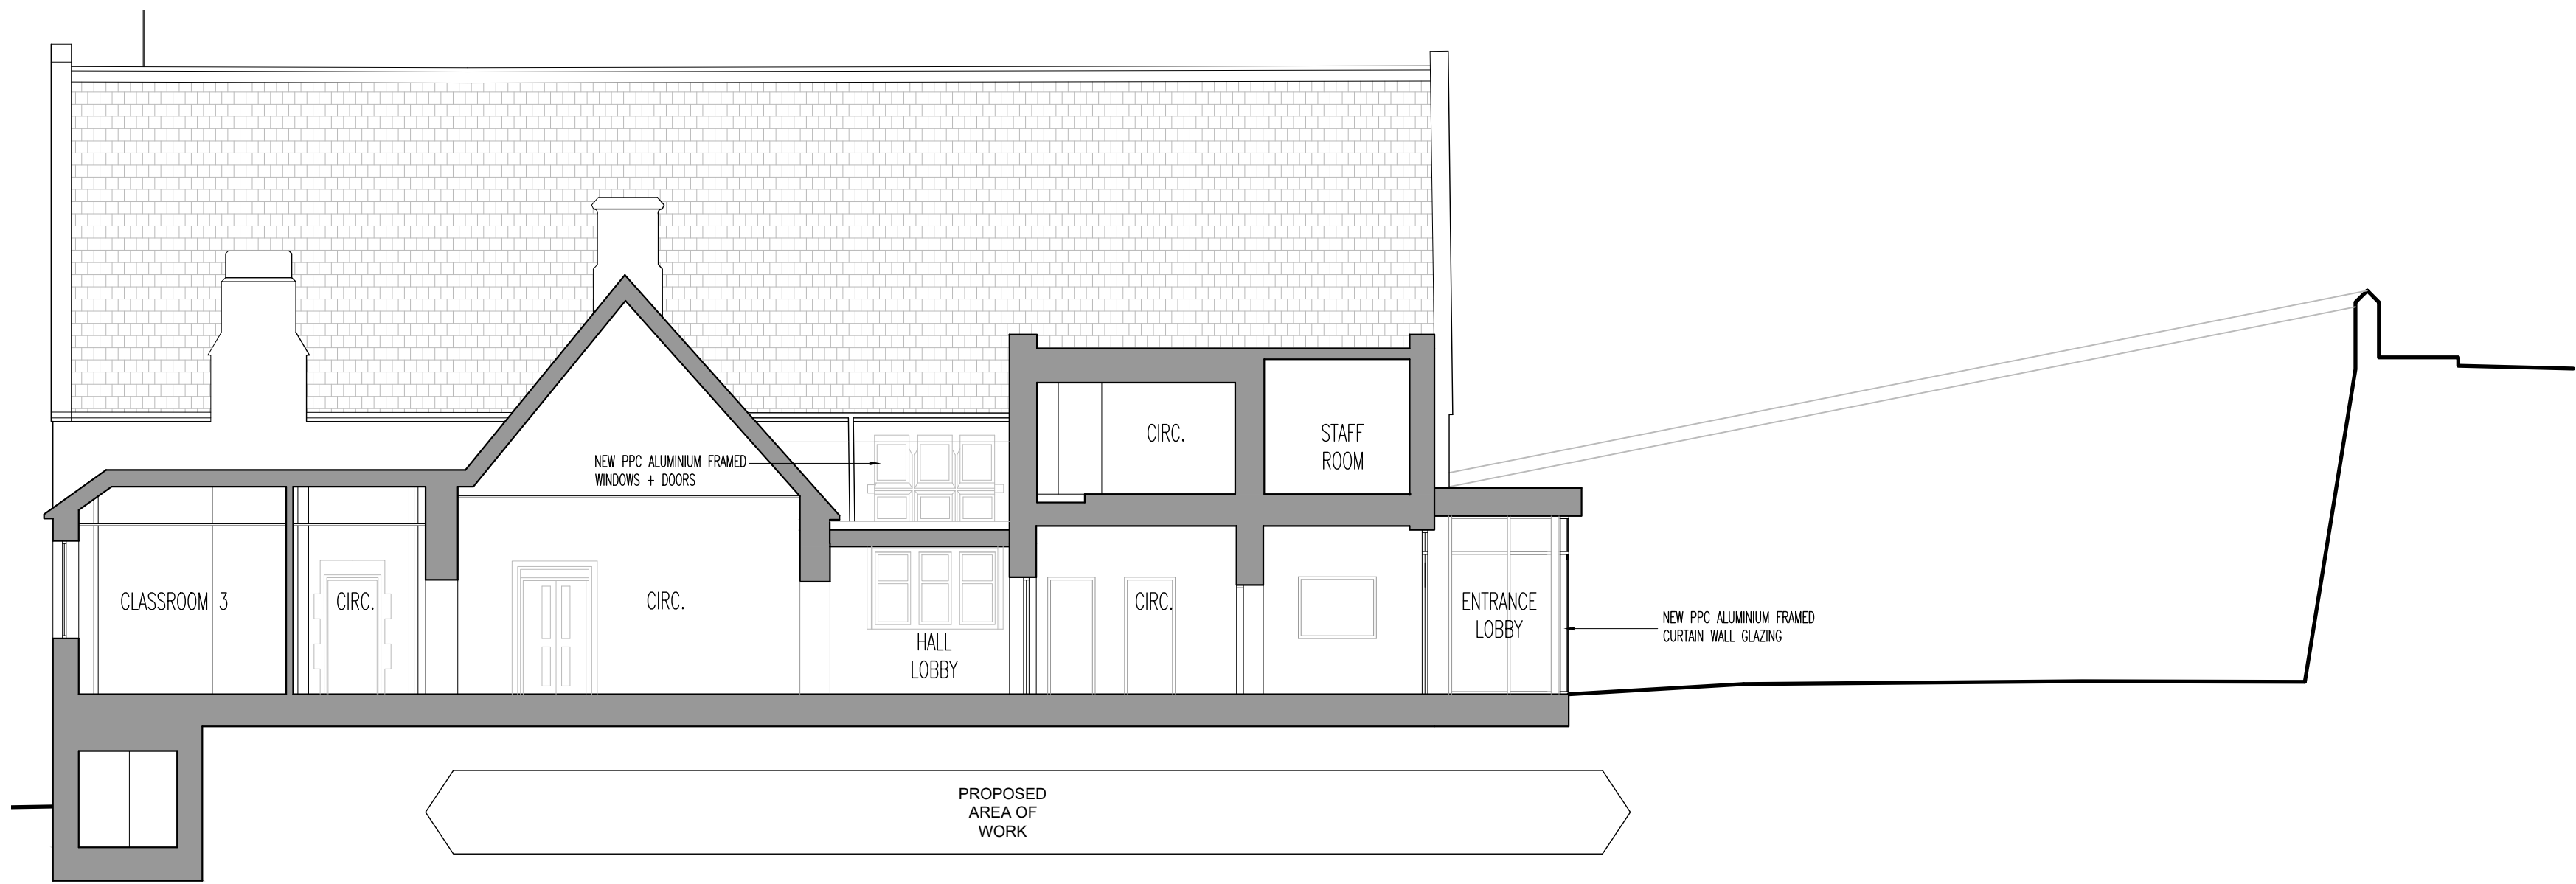

01 Proposed Northwest Section 1  
Scale 1:100 @ A1



02 Proposed Northwest Section 2  
Scale 1:100 @ A1



03 Proposed Southwest Section  
Scale 1:100 @ A1

|     |                                |          |    |     |
|-----|--------------------------------|----------|----|-----|
| B   | AREAS OF WORK LABELS ADJUSTED. | 25.10.23 | RB | MDM |
| A   | PROPOSED DESIGN UPDATED.       | 04.07.23 | SM | MT  |
| Rev | Description                    | Date     | By | Chk |

|                                                                              |                   |
|------------------------------------------------------------------------------|-------------------|
| Status                                                                       | Purpose for Issue |
| Planning <input checked="" type="checkbox"/> Tender <input type="checkbox"/> |                   |
| Construction <input type="checkbox"/> As Built <input type="checkbox"/>      | PLANNING          |

Client  
THE GOVERNORS OF ST. THOMAS' C. OF E.  
PRIMARY SCHOOL, NEWHEY, ROCHDALE

Contract  
PROPOSED NEW ENTRANCE, ADMIN BLOCK  
+ TOILETS

Drawing  
PROPOSED SECTIONS

bateandtaylor

architects

www.bate-taylor.co.uk

macintosh house

cambridge street

manchester m1 5gg

tel: 0161 236 0999

fax: 0161 236 0404

mail@bate-taylor.co.uk

|             |            |          |          |
|-------------|------------|----------|----------|
| Drawing No. | MH1339-13  | Revision | B        |
| Scales      | 1:100 @ A1 | Date     | SEPT '23 |
| Drawn       | SM         | Checked  | MDM      |

This drawing is the copyright of the Architect and may not be reproduced without licence.  
DO NOT scale from this drawing.