


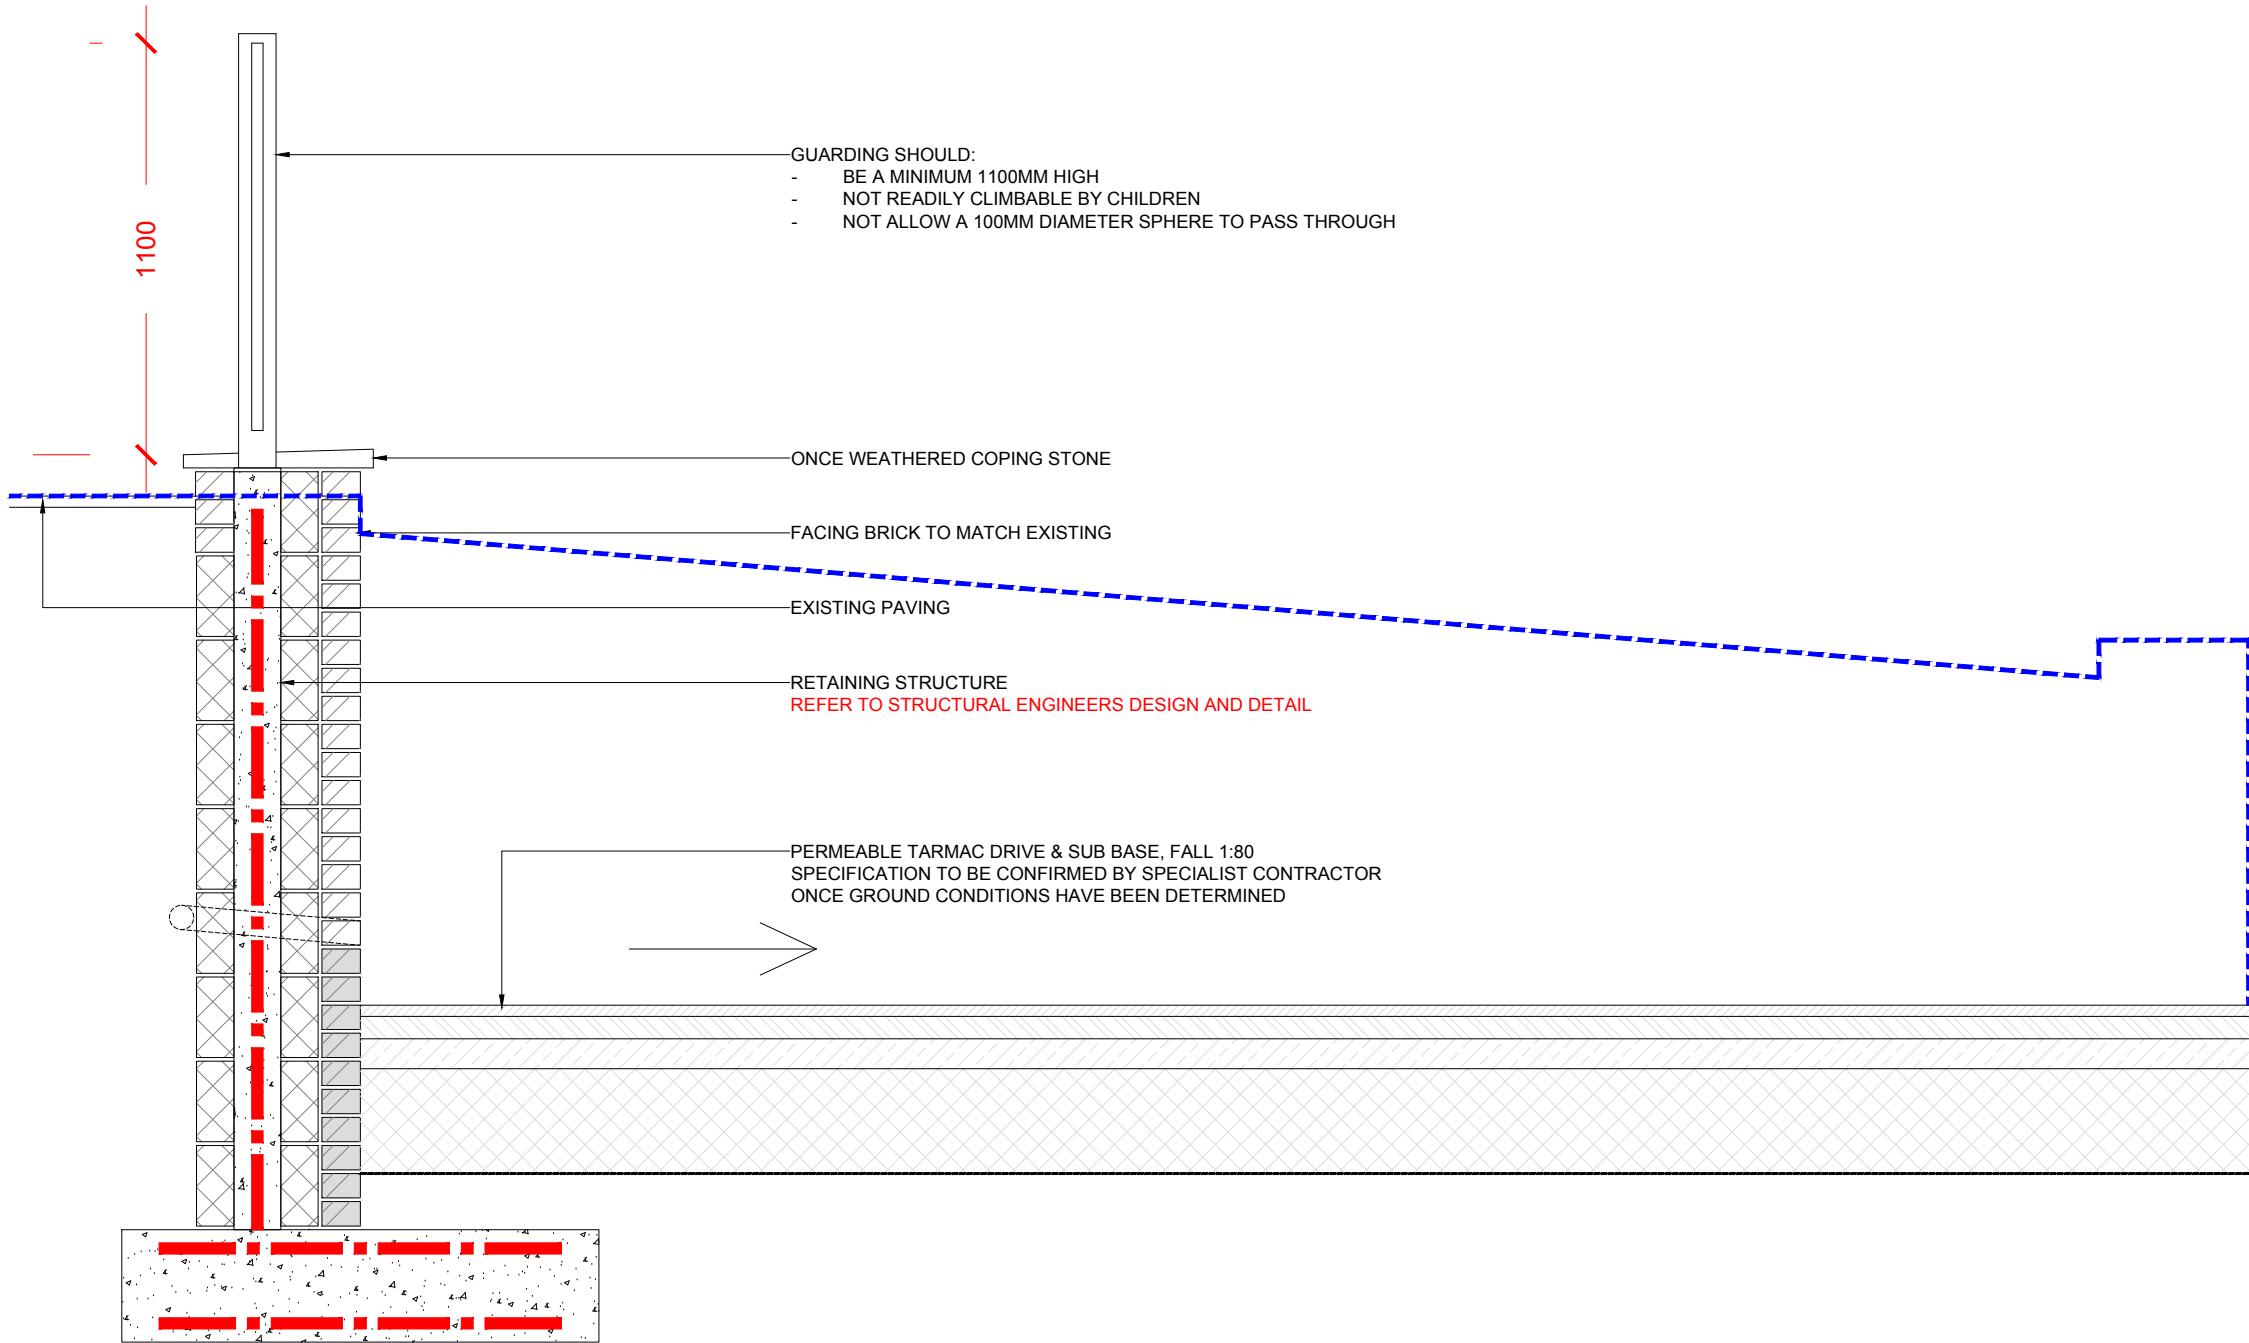

GUARDING SHOULD:

- BE A MINIMUM 1100MM HIGH
- NOT READILY CLIMBABLE BY CHILDREN
- NOT ALLOW A 100MM DIAMETER SPHERE TO PASS THROUGH


ONCE WEATHERED COPING STONE

FACING BRICK TO MATCH EXISTING

EXISTING PAVING

RETAINING STRUCTURE
REFER TO STRUCTURAL ENGINEERS DESIGN AND DETAIL

PERMEABLE TARMAC DRIVE & SUB BASE, FALL 1:80
SPECIFICATION TO BE CONFIRMED BY SPECIALIST CONTRACTOR
ONCE GROUND CONDITIONS HAVE BEEN DETERMINED

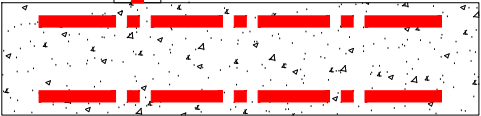

RETAINING WALL AND DRIVEWAY SECTION

----- DENOTES LINE OF EXISTING FRONT GARDEN AND WALL

A	29.02.24	Existing garden and wall shown.	SFW	PDP
Rev	Date	Description	Rev By	Chk'd By
Project Title	EXISTING & PROPOSE SECTION			
	3 THE CLOSE MIDDLETON ROCHDALE M24 2QN			
Client	MR HAMPSON			
Status	PLANNING			
Scale	1:20		Drawing Size	A3
Drawn By	SFW	Checked By	PDP	Date 02/24
Drawing Title	RETAINING WALL AND DRIVEWAY SECTION			
Job-Dwg No	538ROC-109A			
ABODE MANCHESTER 0161 711 0858 No.1 Spinningfields, WeWork (Abode) Quay Street, Manchester, M3 3JE LONDON 020 3053 8255 1 Knightsbridge Green, 7th Floor, Office 7.02 London, SW1X 7NE info@abode-architecture.co.uk www.abode-architecture.co.uk				