EXISTING SIDE ELEVATION

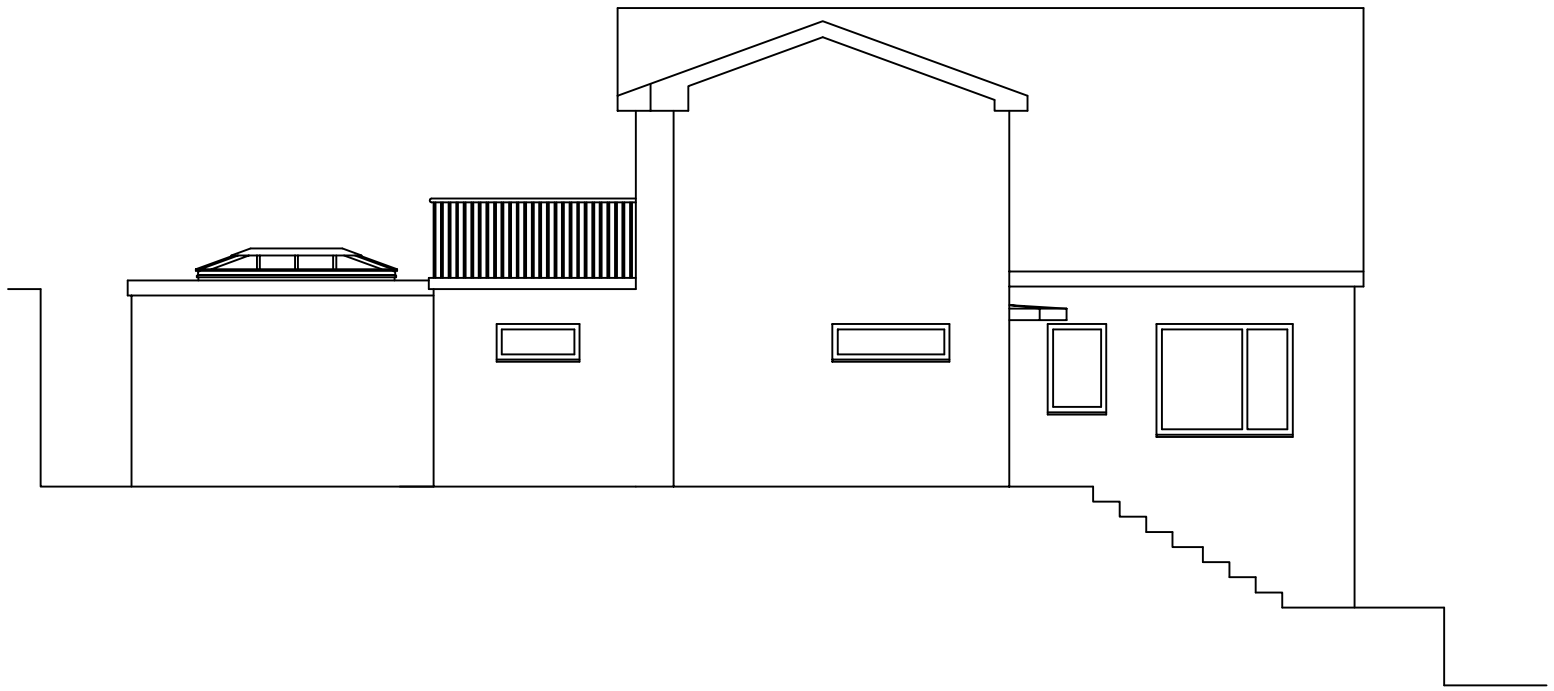

EXISTING SIDE ELEVATION

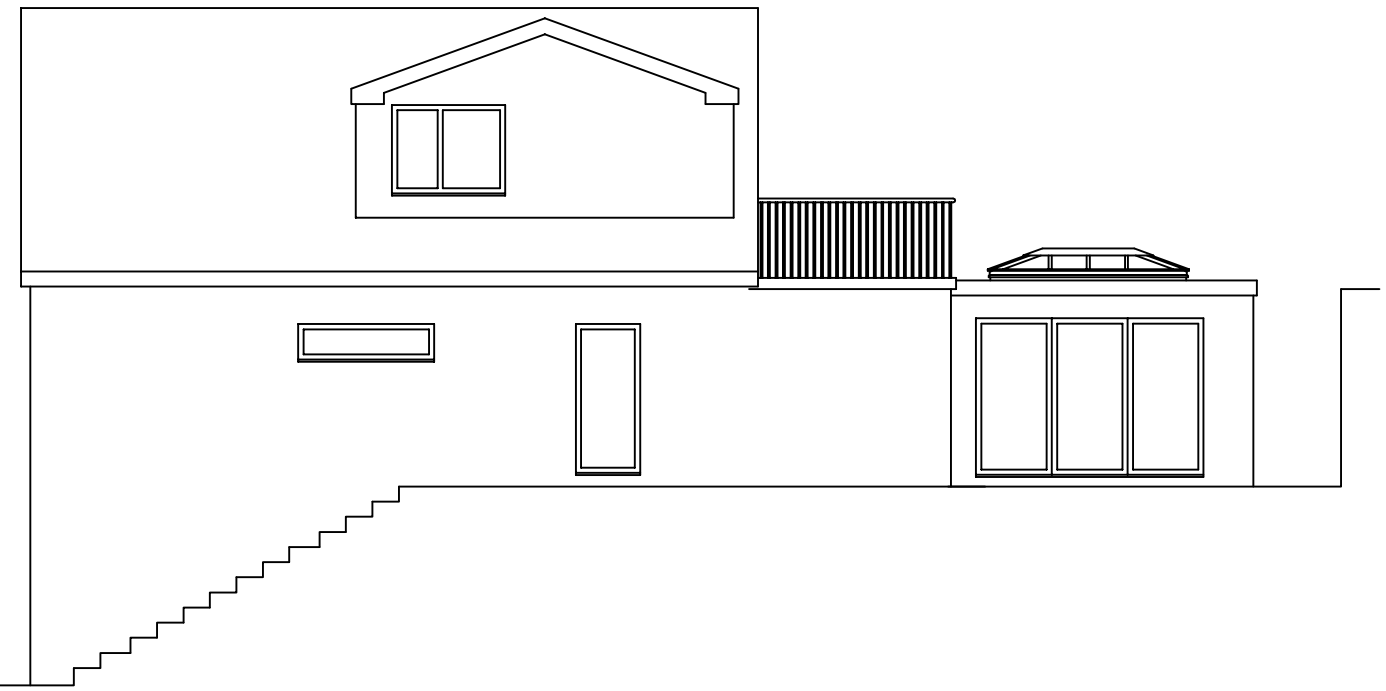

EXISTING FRONT ELEVATION

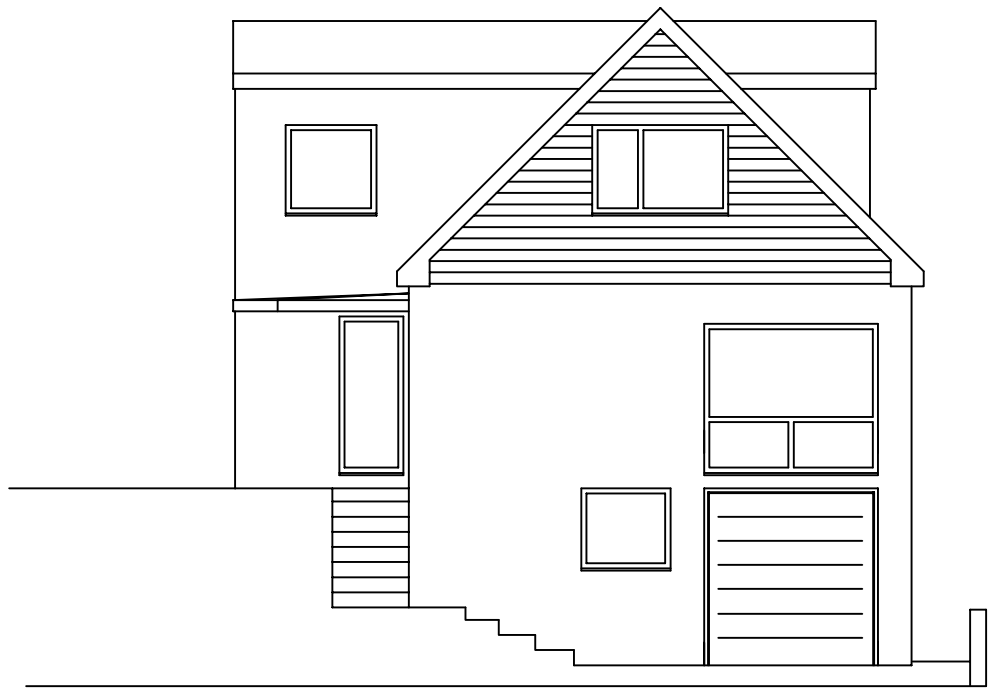

EXISTING REAR ELEVATION

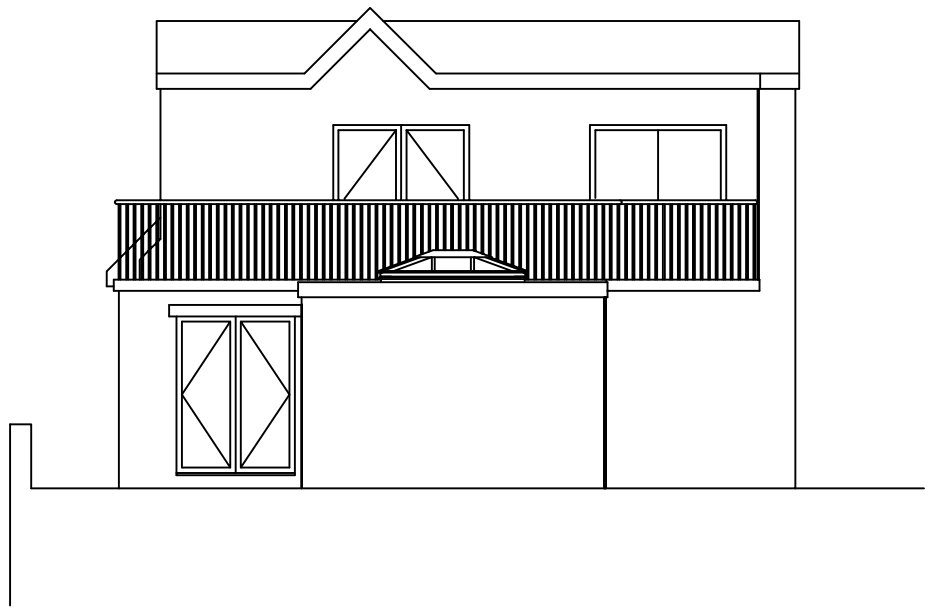

PROJECT:	EXTERNAL ALTERATIONS TO		
ADDRESS:	141 DEWHIRST ROAD ROCHDALE OL12 9TX		
DRAWING:	02B/PA–EXISTING		
SCALE	1:100 @ A3	DATE	16:01:2019