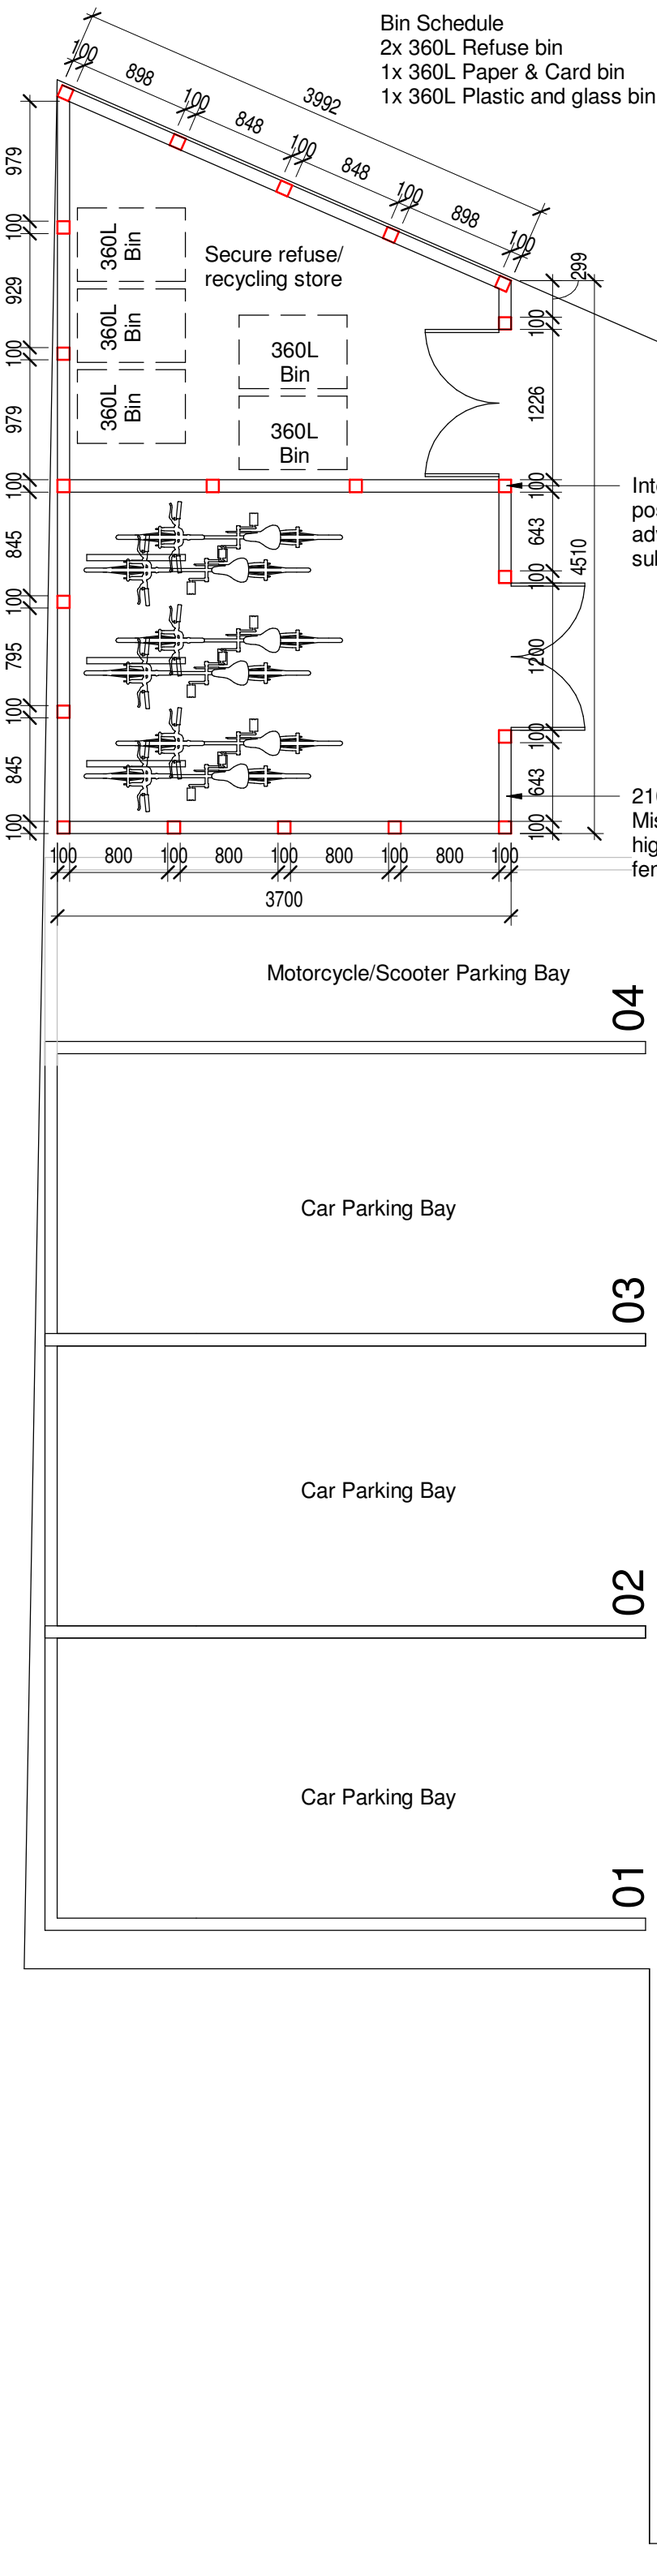

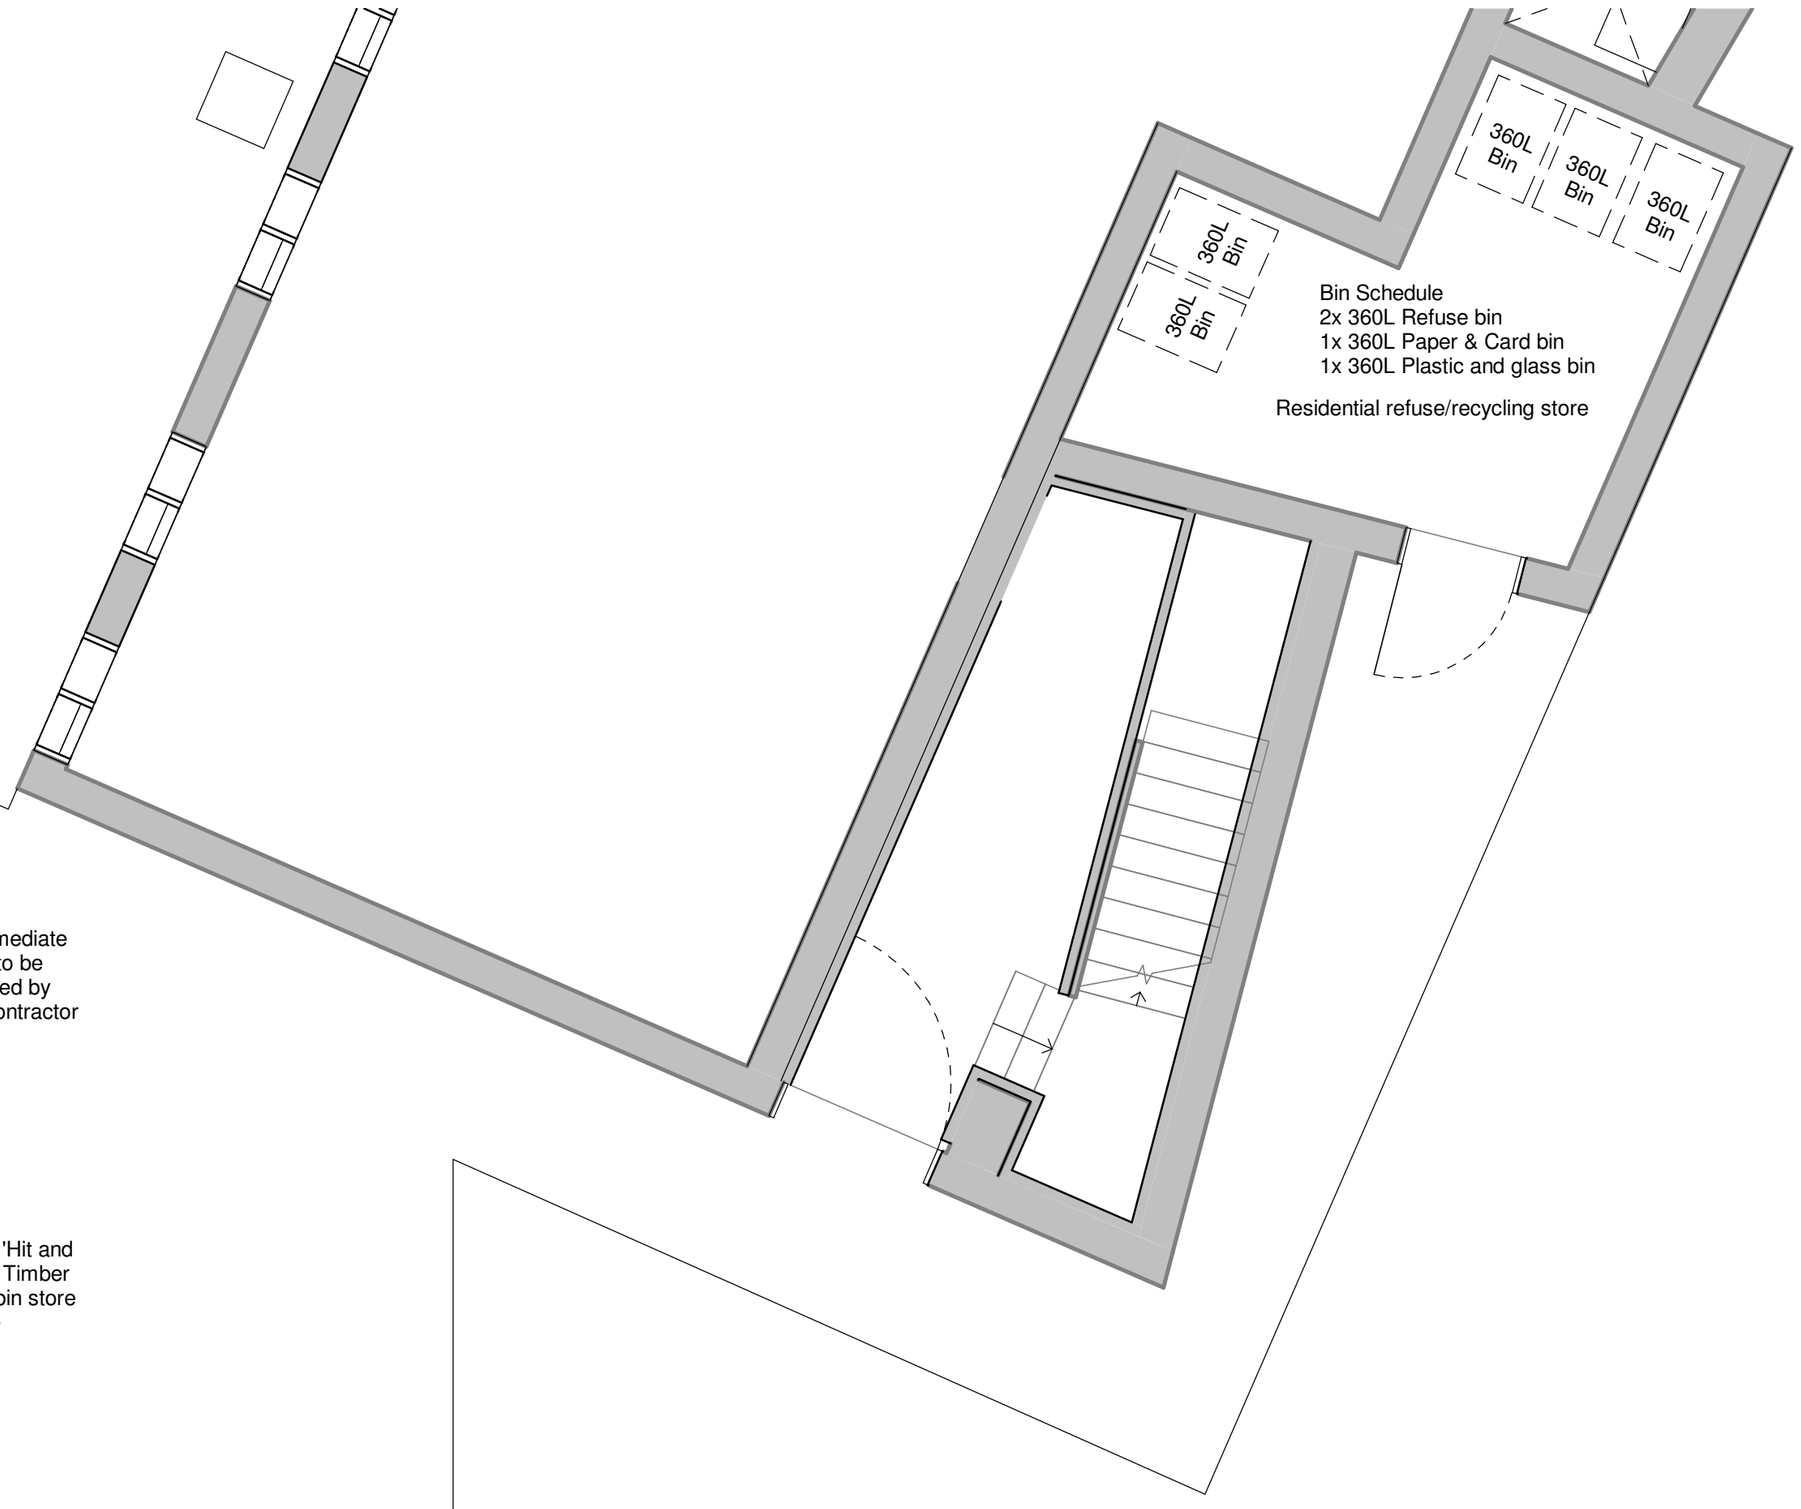



N

SCALE 1 : 500

0 10 20 30

SCALE 1 : 1000

0 20 40 60

Rev	Description	Date	Dr by	App by
A	Drawing amended following review.	12.11.20	RP	MC

original by	date created	approved by
RP	11/03/20	MC

The Heaton Group
The UK's most forward thinking property group.

2-4 Wigan Road,
Hindley, Wigan,
Greater Manchester,
WN2 3BE,
United Kingdom.

Tel: 01942 251949
Email:
info@heatongroup.co.uk

client name
The Heaton Group

project
Freemasons Arms Hotel, Heywood, OL10 4NL

drawing
Bin & Bike Stores and Parking Bays

computer file	plot date
Freemasons Arms Hotel.Heywood_CENTRAL_210520_detached.rvt	

project number	scale
2019.P310.000	As indicated @A2

drawing number	rev	issue status
AL_20_011	A	Preliminary

This drawing is to be read in conjunction with all related drawings. All dimensions must be checked and verified on site before commencing any work or producing shop drawings.The originator should be notified immediately of any discrepancy. This drawing is copyright and remains the property of Heaton Group.

1 Bin & Bike Stores and Parking Bays

1 : 50