


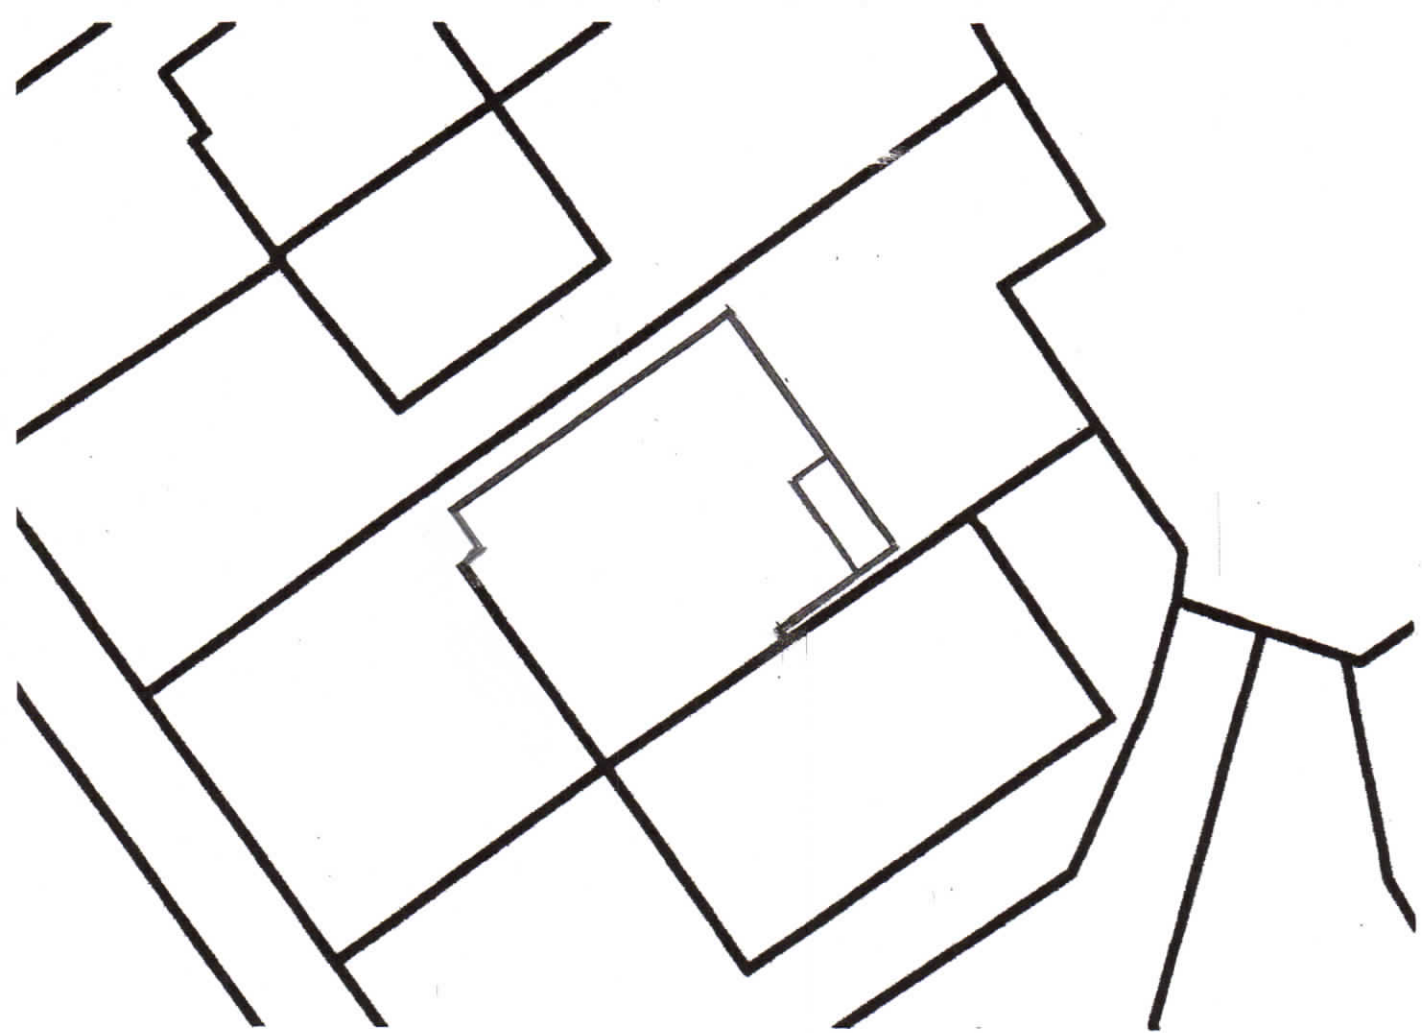

PROPOSED SITE PLAN

SCALE 1/200



REV 2