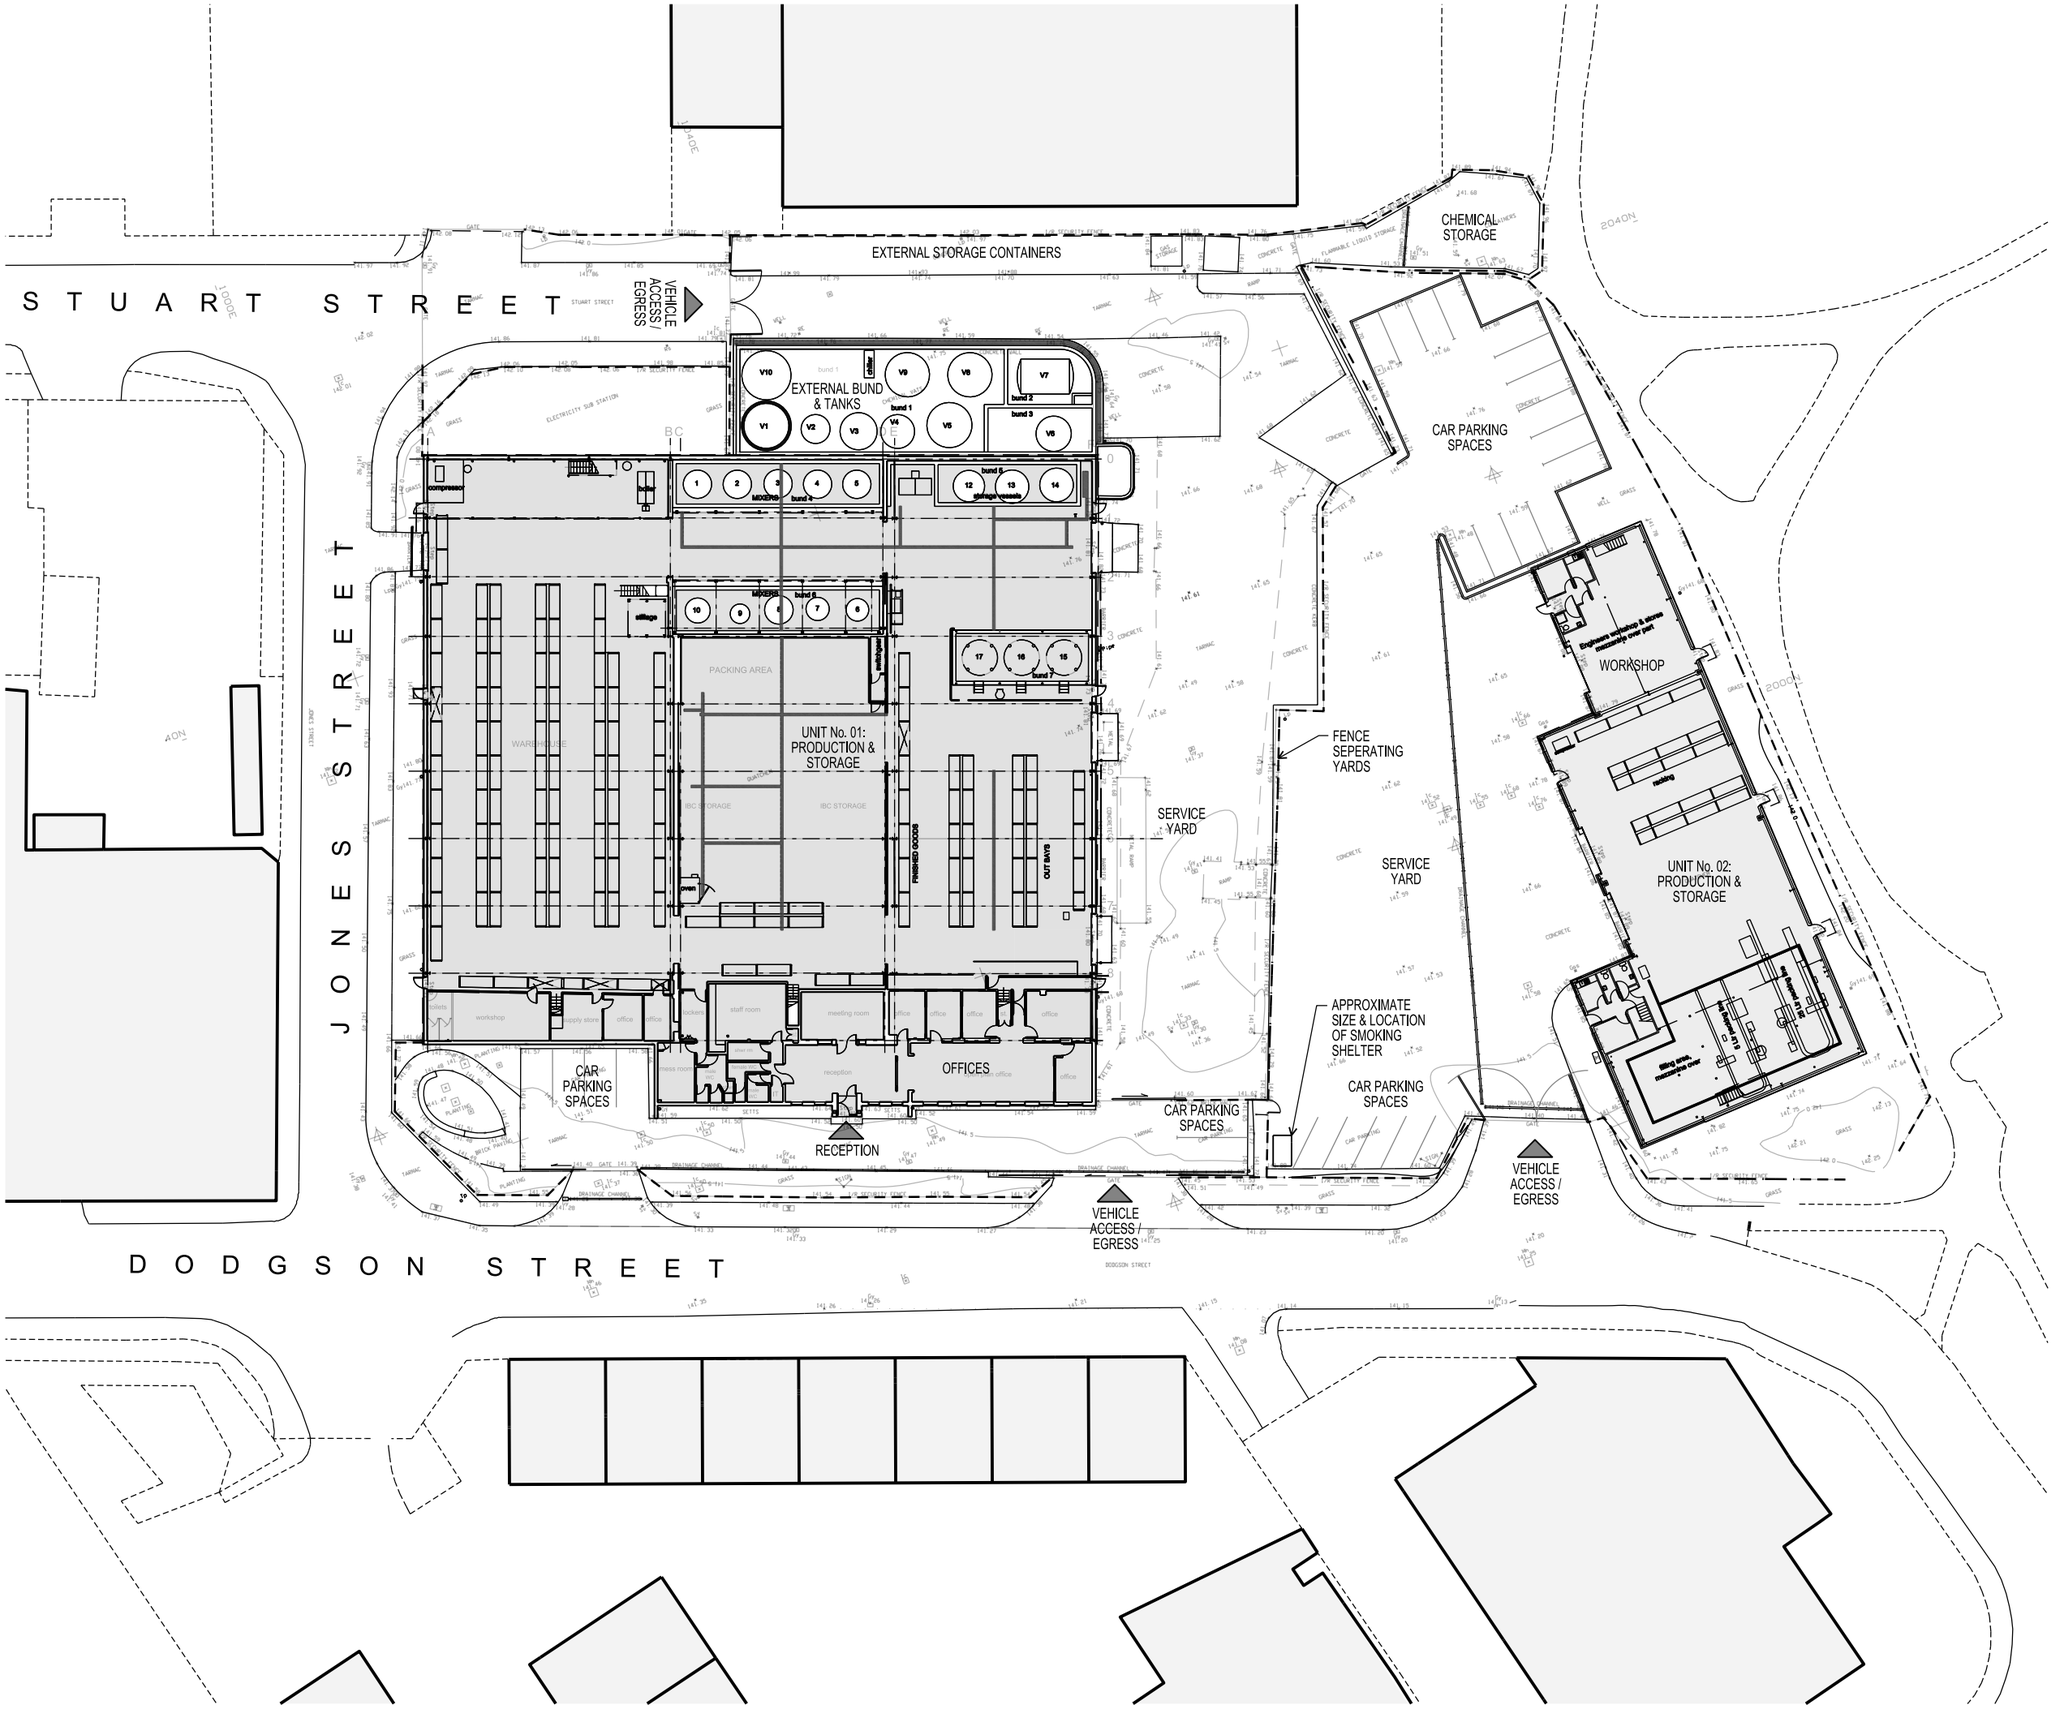


THIS DRAWING IS PROTECTED BY COPYRIGHT AND MUST NOT BE COPIED OR REPRODUCED WITHOUT THE WRITTEN CONSENT OF R G PARTNERSHIP LIMITED. NO DIMENSIONS ARE TO BE SCALED FROM THIS DRAWING. ALL DIMENSIONS AND SIZES TO BE CHECKED ON SITE. NORTH POINTS SHOWN ARE INDICATIVE. ©

SITE SPECIFIC HAZARDS

IN ACCORDANCE WITH THE REQUIREMENTS OF THE CDM REGULATIONS 2015 THE FOLLOWING SIGNIFICANT RESIDUAL HAZARDS HAVE NOT BEEN DESIGNED OUT OF THIS PROJECT AND MUST BE TAKEN INTO CONSIDERATION BY CONTRACTORS PLANNING TO UNDERTAKE THE WORKS SHOWN ON THIS DRAWING:

N

SCALE
0 5 10 20 METRES

NOTES:

THIS DRAWING IS BASED UPON THE FOLLOWING INFORMATION:

1) TOPOGRAPHICAL SURVEY BY AJ COOKER ASSOC.
REF: Q106-0003 REV C
DATE: AUG 2017

2) OS PLAN

REV.	DATE	NOTES	INIT.
A	16/09/20	LAYOUT UPDATED	AM

CLIENT / PROJECT

QUATCHEM LTD

WAREHOUSE/PRODUCTION PLANT

NEOGEN,ROCHDALE

DRAWING TITLE

EXISTING SITE PLAN

STATUS

PLANNING

DATE	DRAWN	SCALE @ A3
JUL '20	WNH	1:500

PROJECT NUMBER	CI / SFB CODE	UNIT / BLOCK	TYPE & NUMBER	REVISION LETTER
11007			PL 02	A

Site Location Plans	L	GA Plans	P	Elevations	E
Sections	S	Details	D	Prefix: Colour	C

THE RATCLIFFE GROVES PARTNERSHIP

MANCHESTER
105 MANCHESTER ROAD
BURY LANCASHIRE BL9 0TD
T. 0161 797 6000 E. manchester@rgp.uk.com
www.rgp.uk.com

LONDON
19 BEDFORD ROW
LONDON WC1R 4EB
T. 020 7600 6666 E. london@rgp.uk.com

RGP architects

andrew.mitchell Warehouse \ Production Plant, Neogen, Rochdale 16/09/2020 10:55:33 P:\0dgn\11000\11000-11099\11007\1-Sheets\11007-PL 02.dgn