





Front

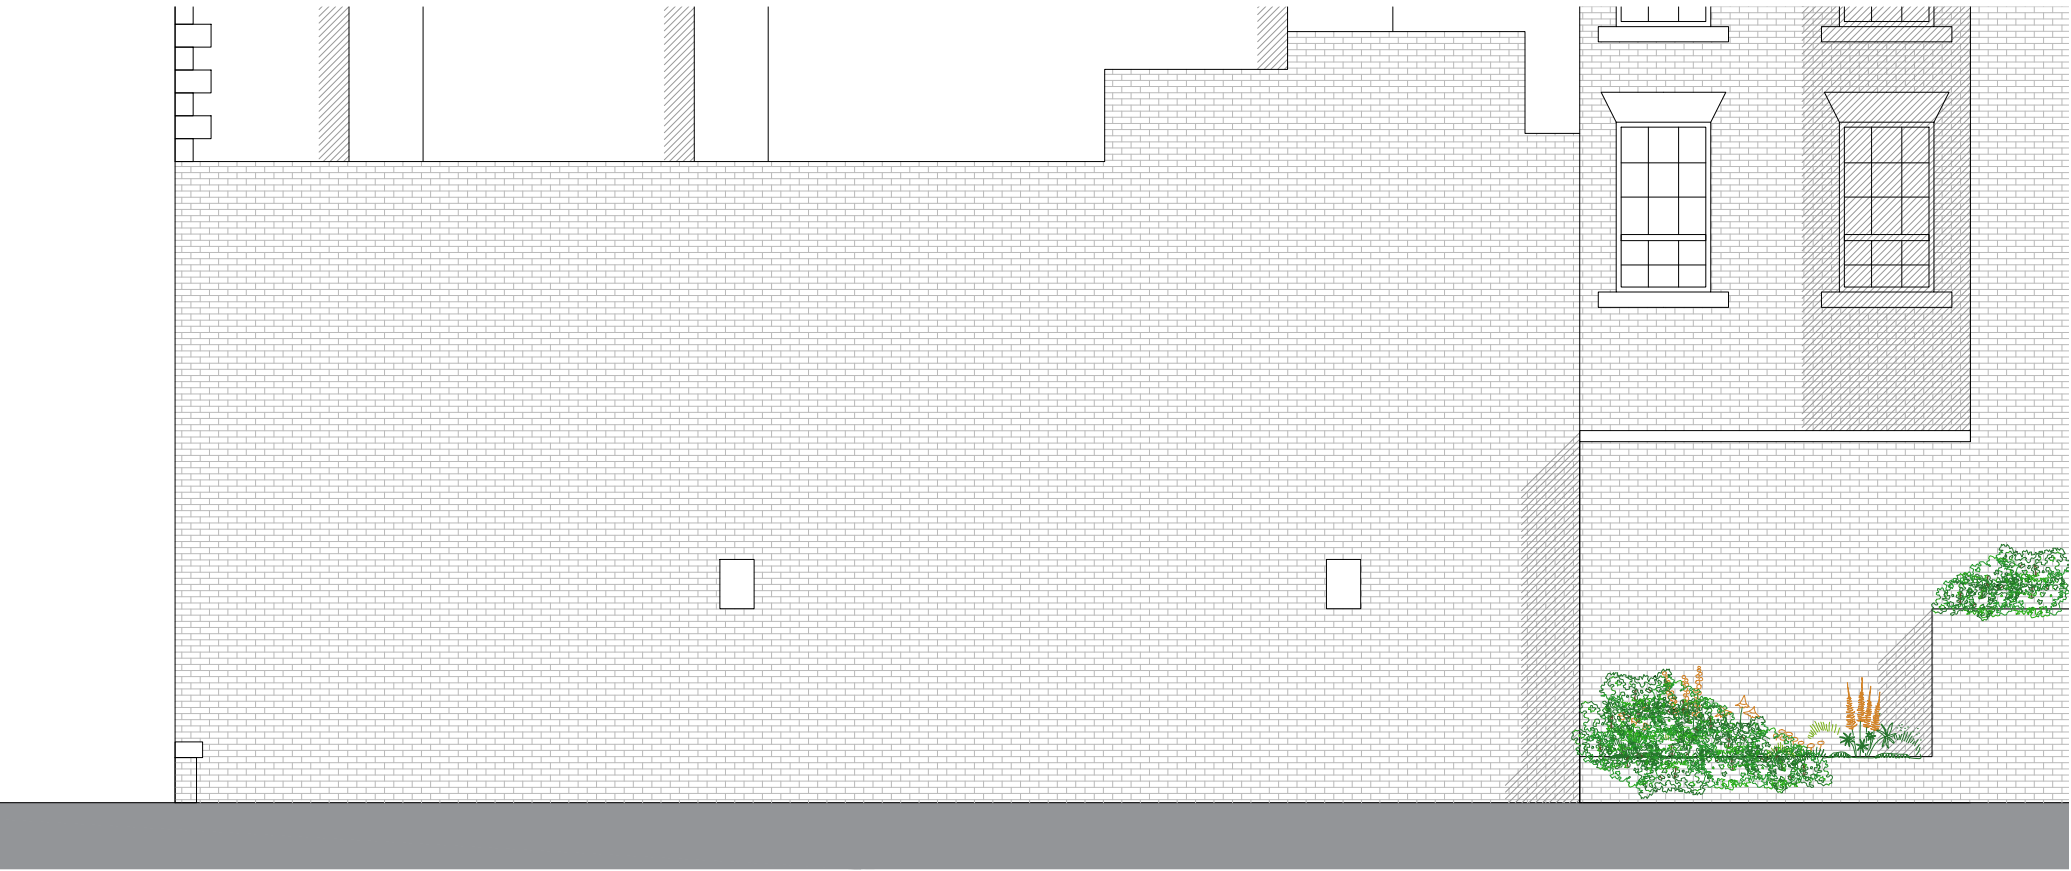


Side

Existing

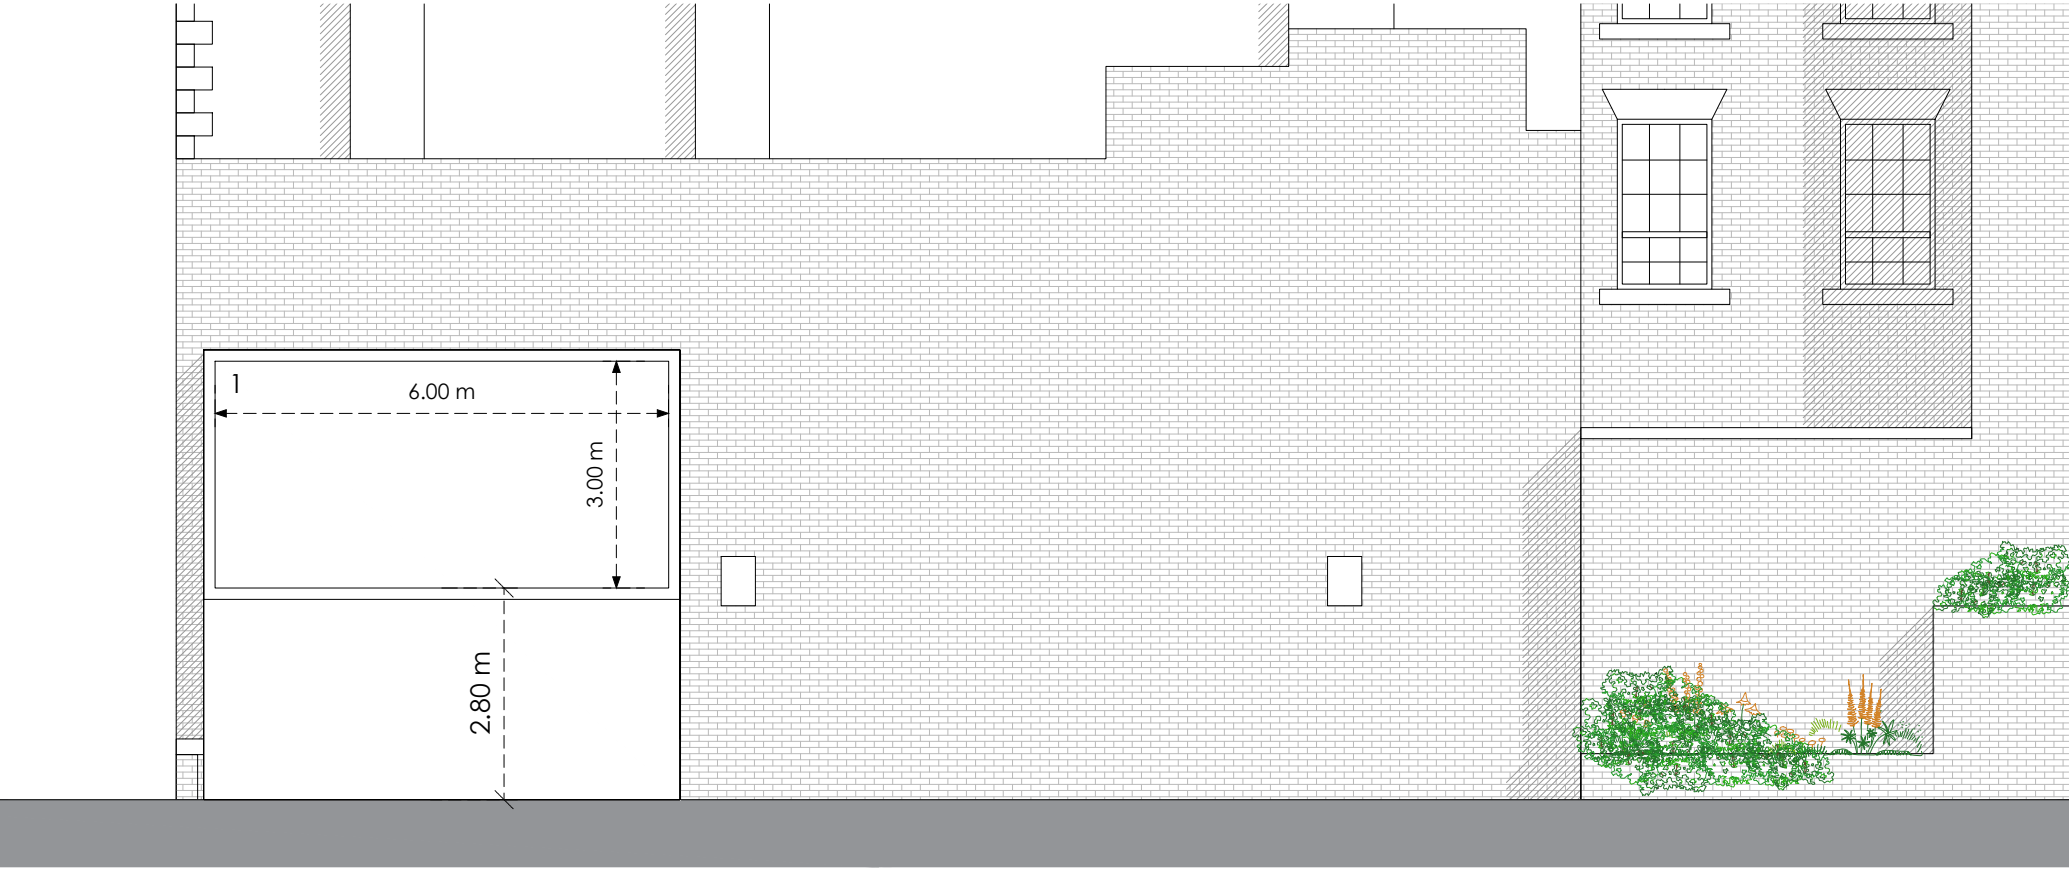


Front

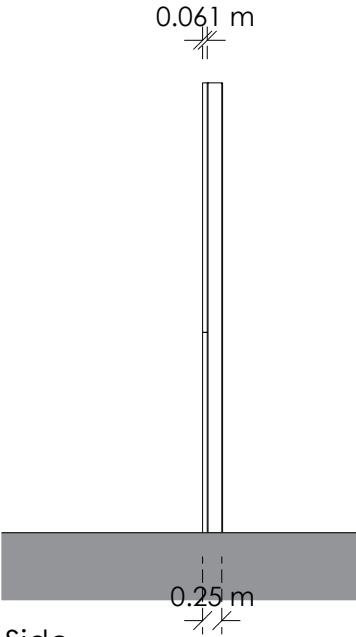

Side

Proposed

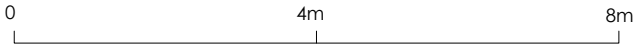

Title
Existing and Proposed Elevations

Address
Arien Appliances, John Street,
Rochdale, OL16 2HP

Client

Job No.
22981

Issued
29/08/24

Scale
1:100 @ A3

Key
1. Proposed Digital Display

All information is to be checked on site for accuracy and fit. Only drawings with WD status with the most recent revision are to be used for construction.