


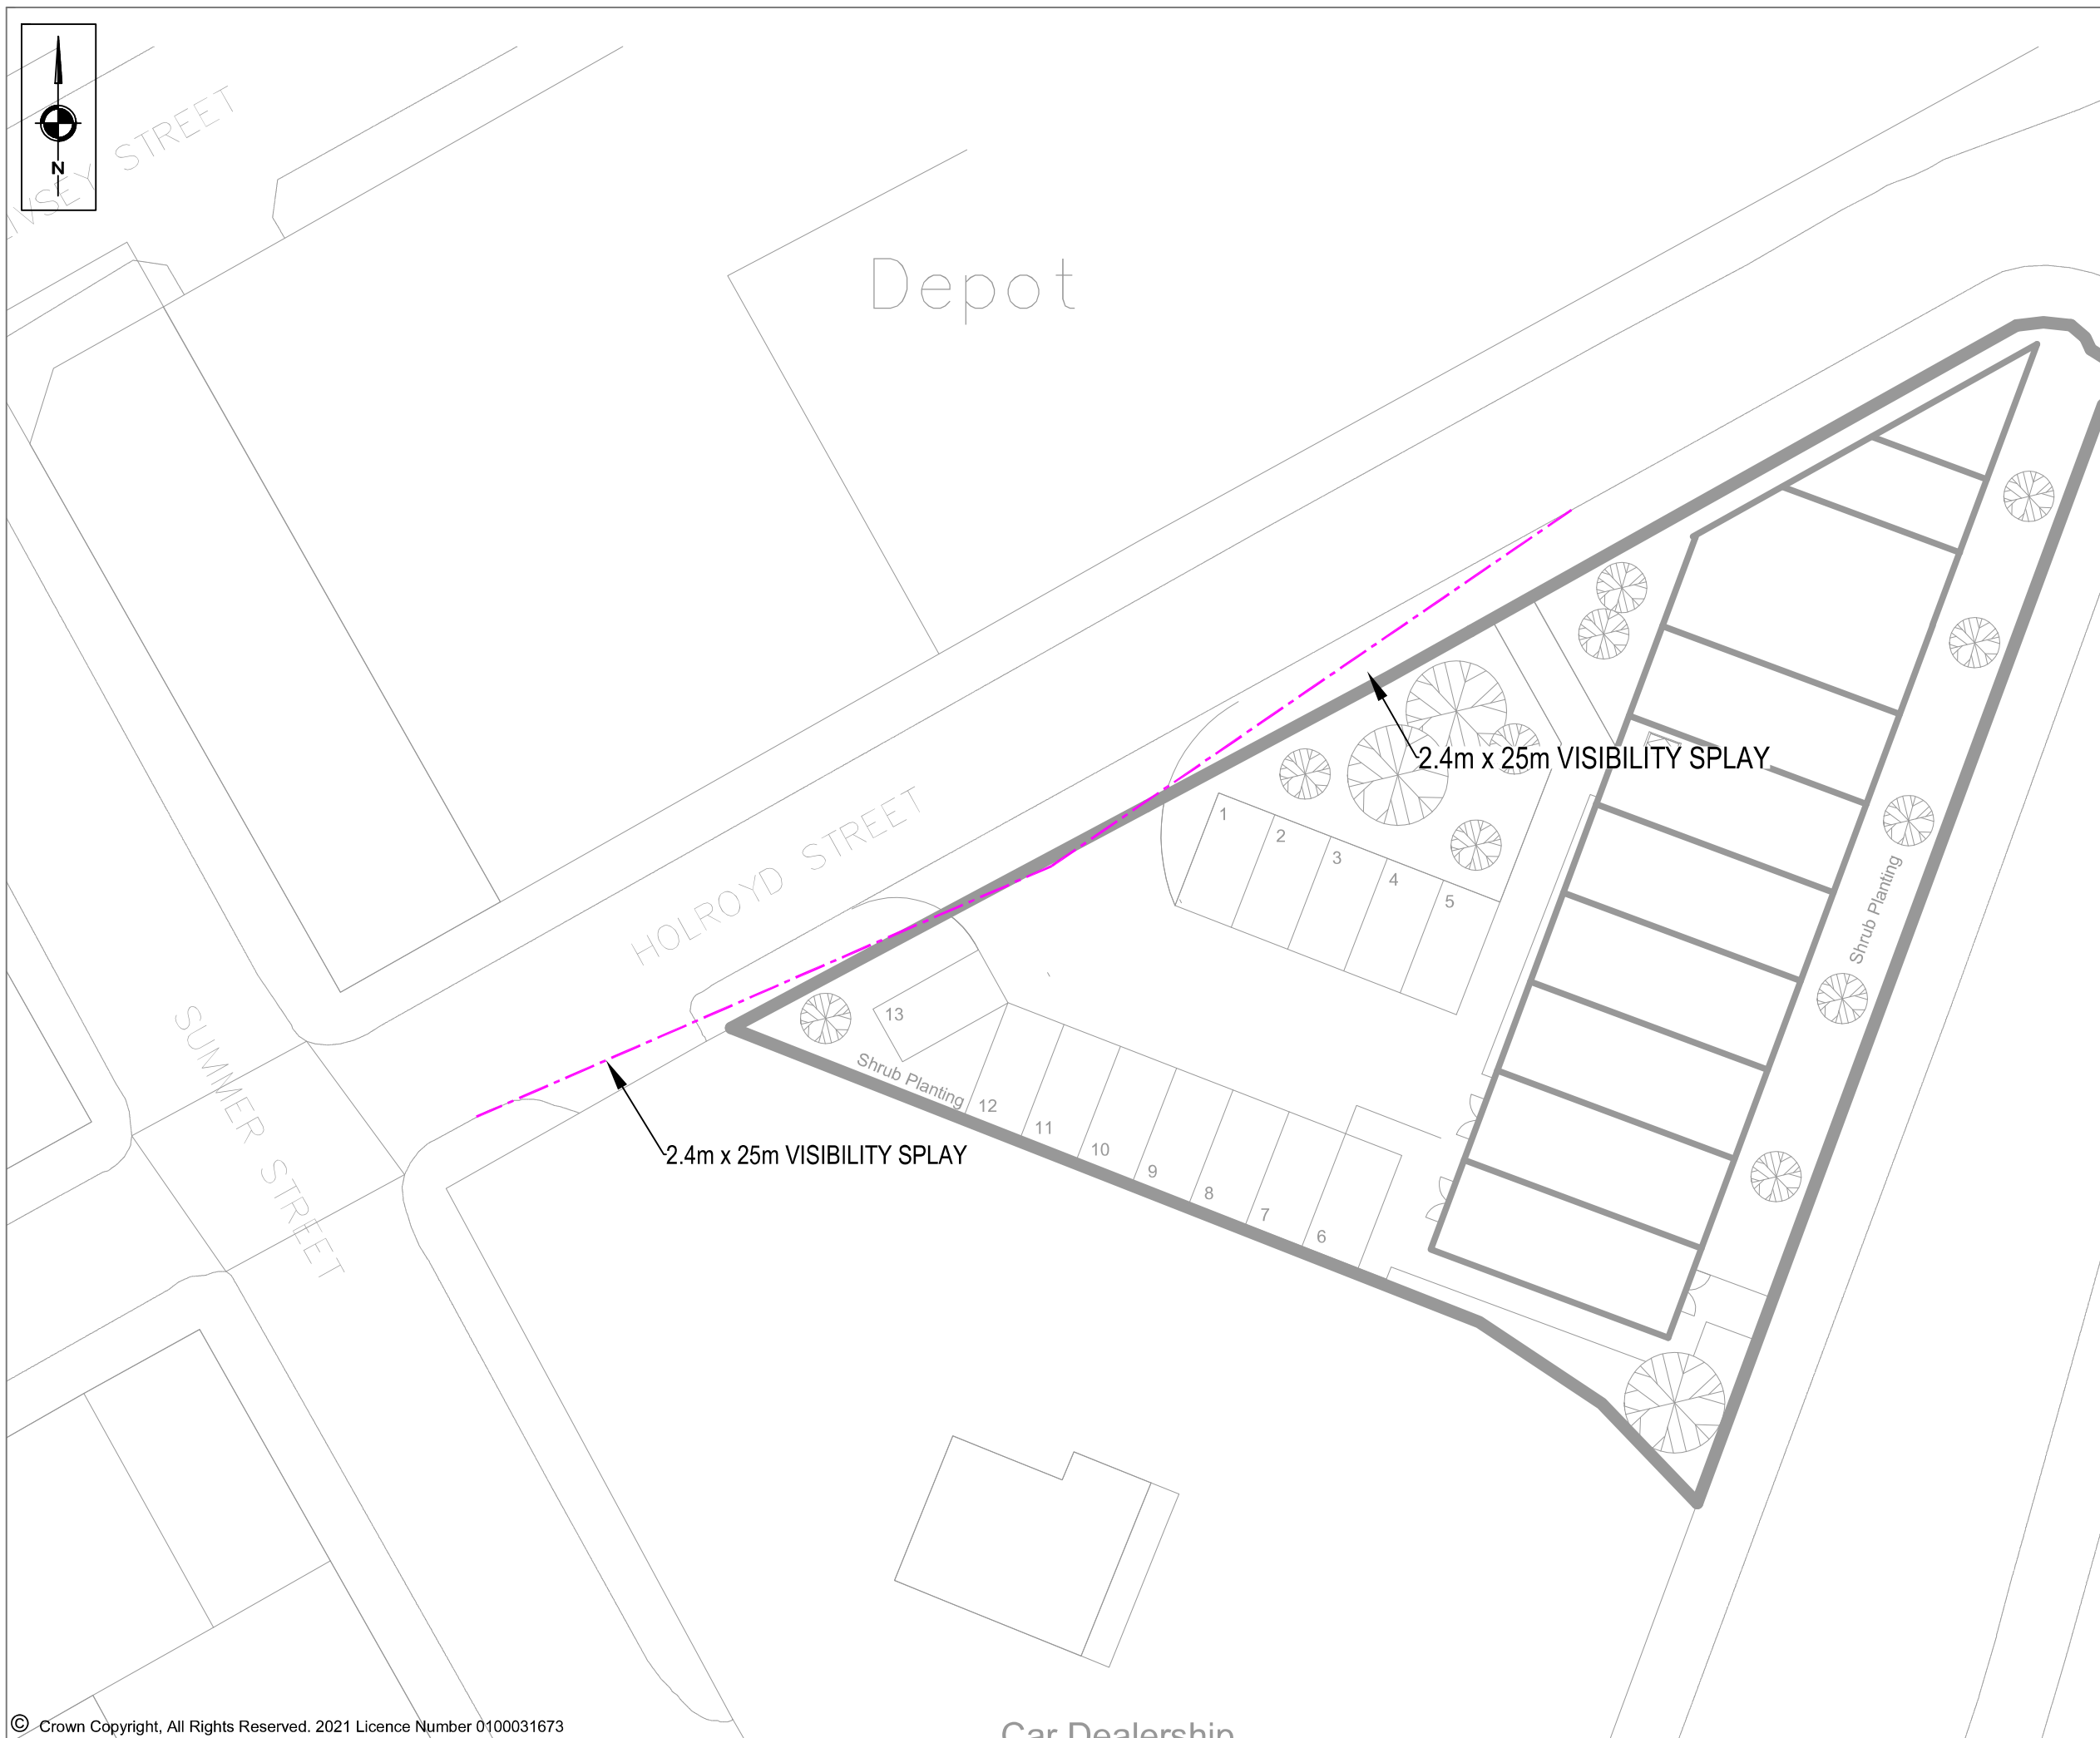

NOTES

REVISIONS

REV	DESCRIPTION	DATE	BY
-	-	-	-

S|C|P

Transportation Planning : Infrastructure Design

Colwyn Chambers, 19 York Street, Manchester, M2 3BA, Tel 0161 832 4400, www.scptransport.co.uk, Email info@scptransport.co.uk

Client Name:

SPORTS & PERFORMANCE CARS

Project Title:

HOLROYD STREET, ROCHDALE

Drawing Title:

VISIBILITY SPLAYS

Drawn By:	AM	Date:	17.09.2024
Checked:	MD	Scale:	1:250 @ A3
Status:	PLANNING	Approved/Unapproved:	-

Drawing No.	SCP/240822/D01	Rev.	-
-------------	----------------	------	---