
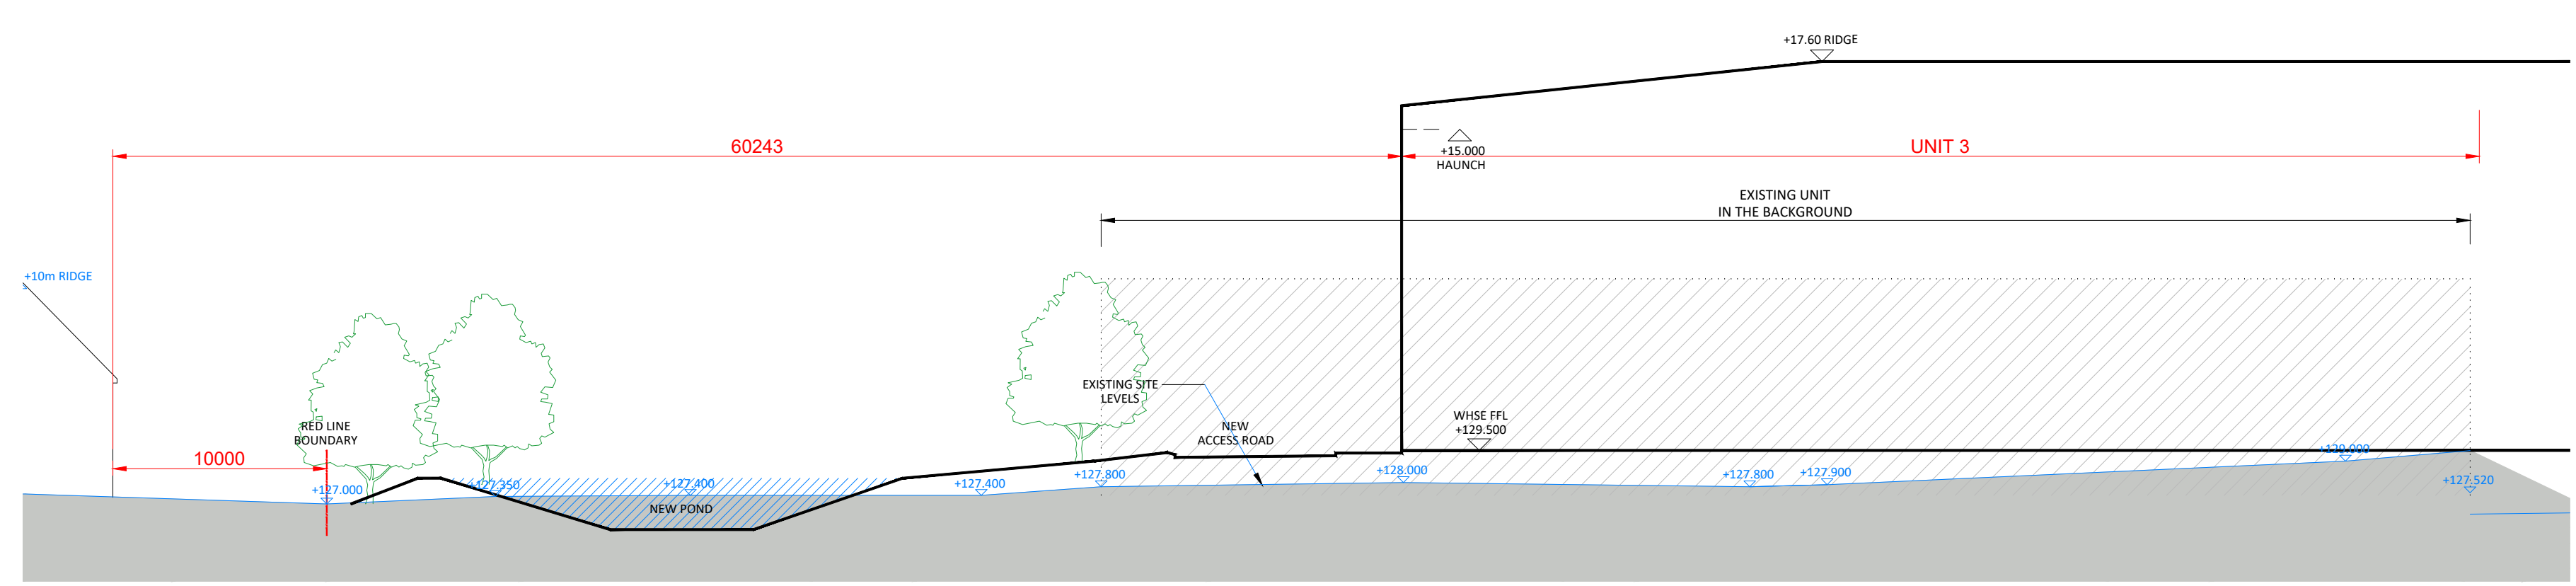
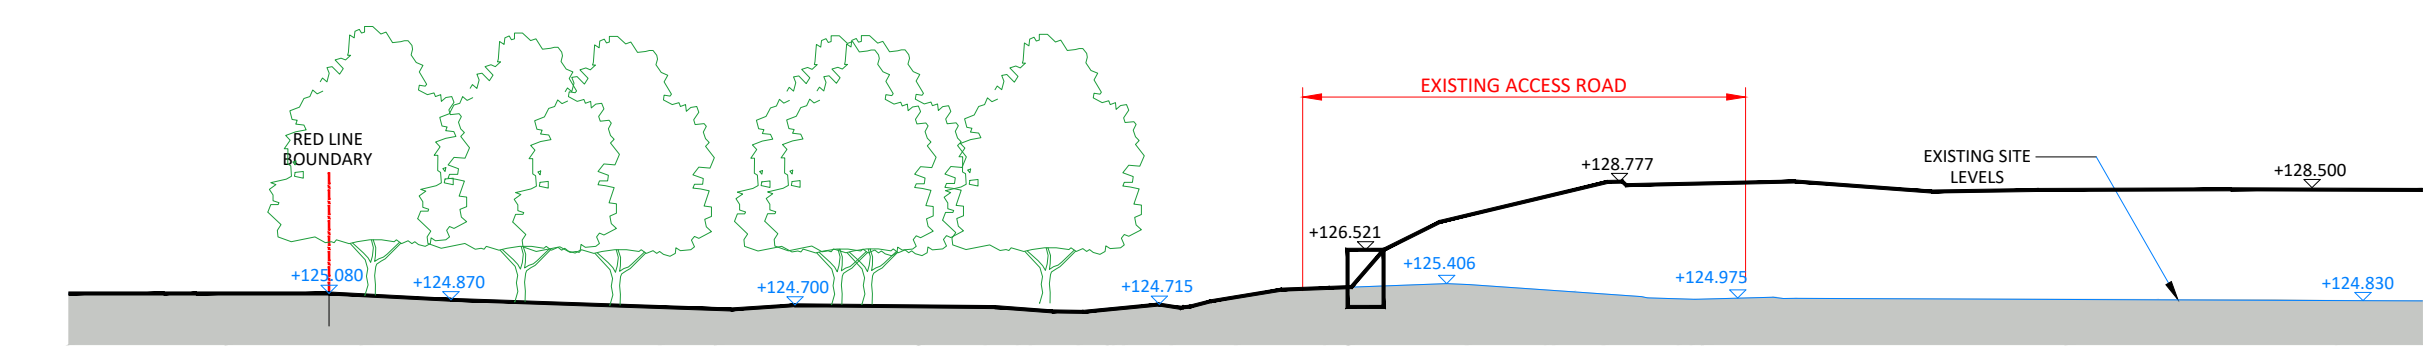
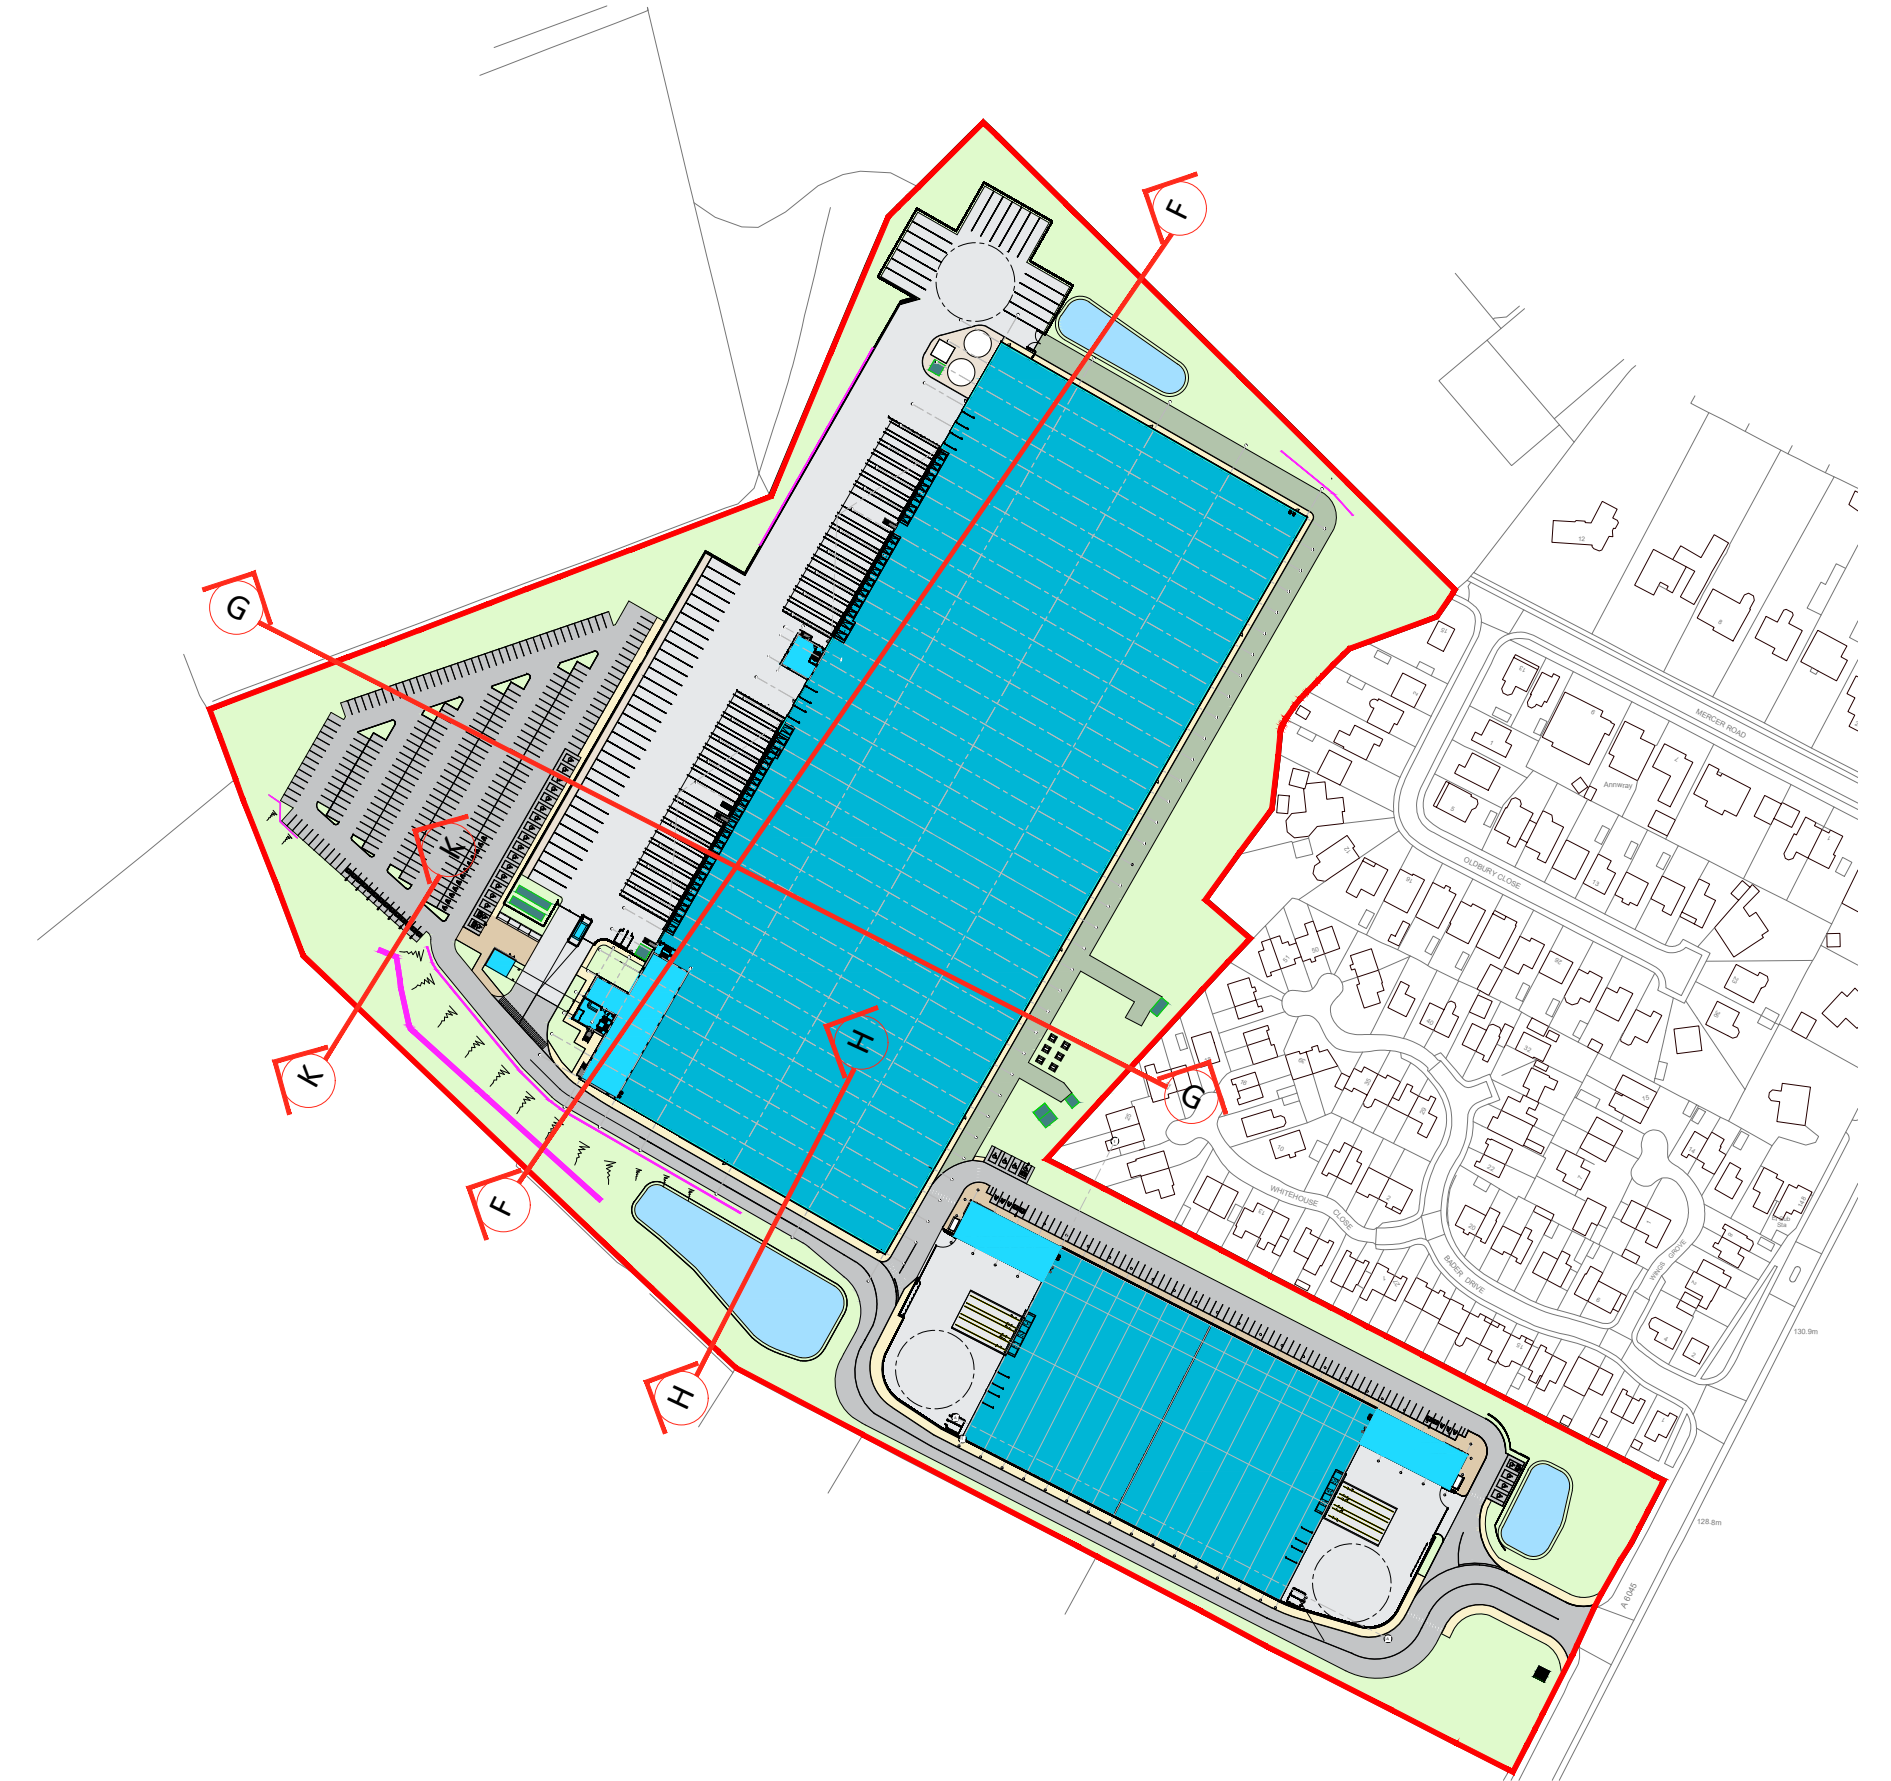
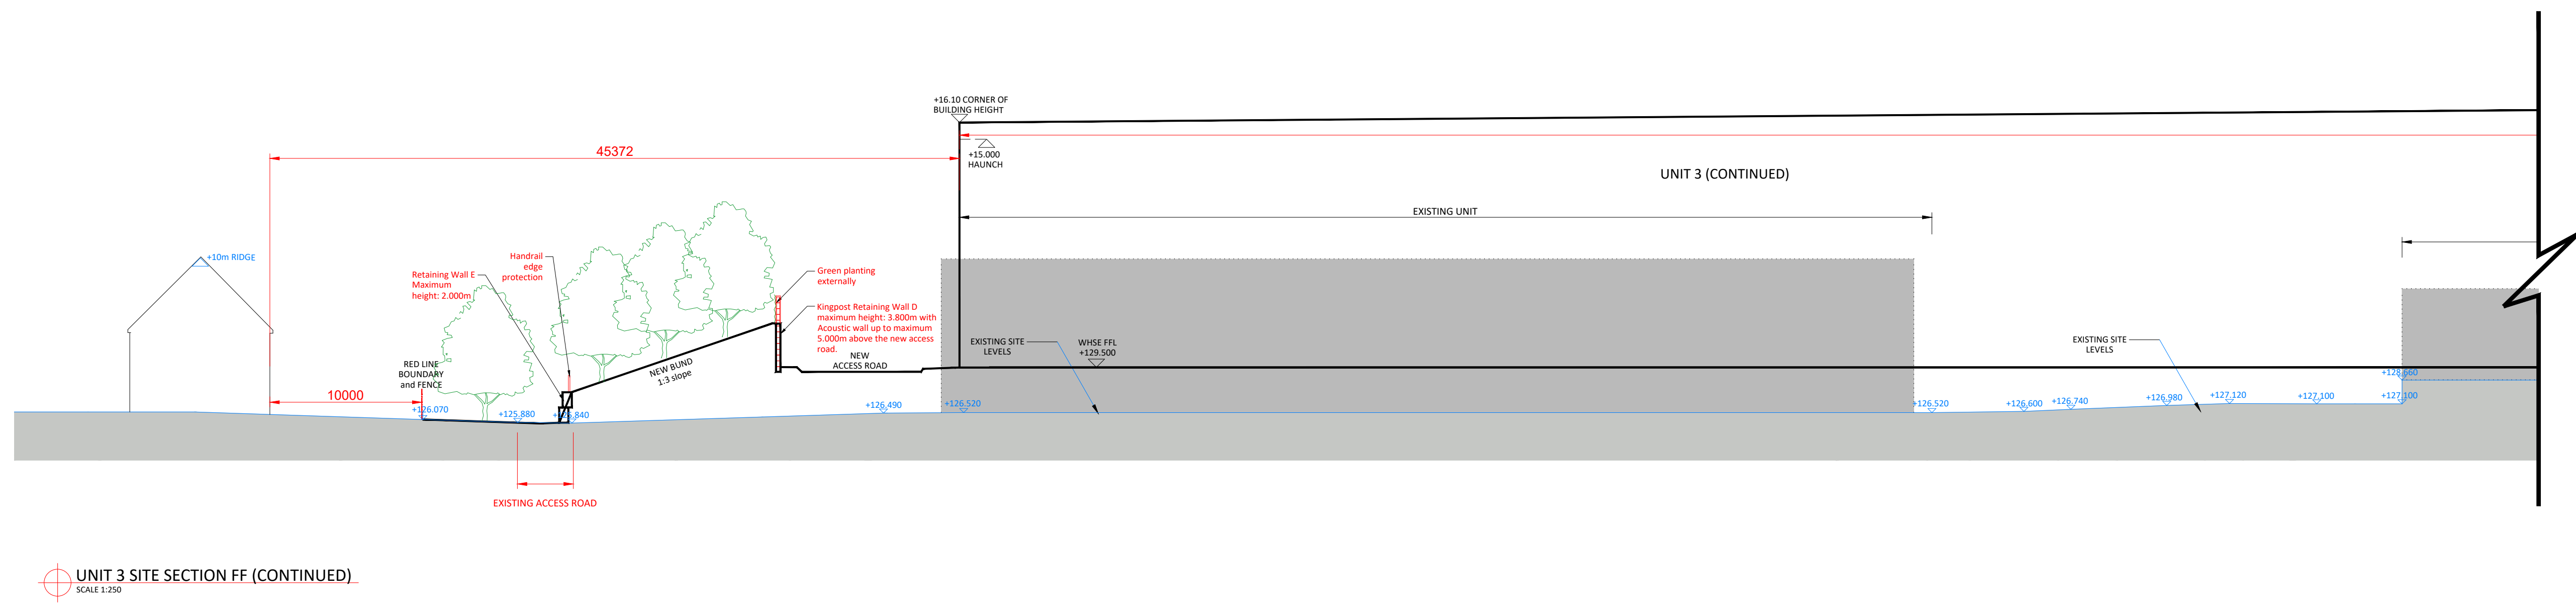
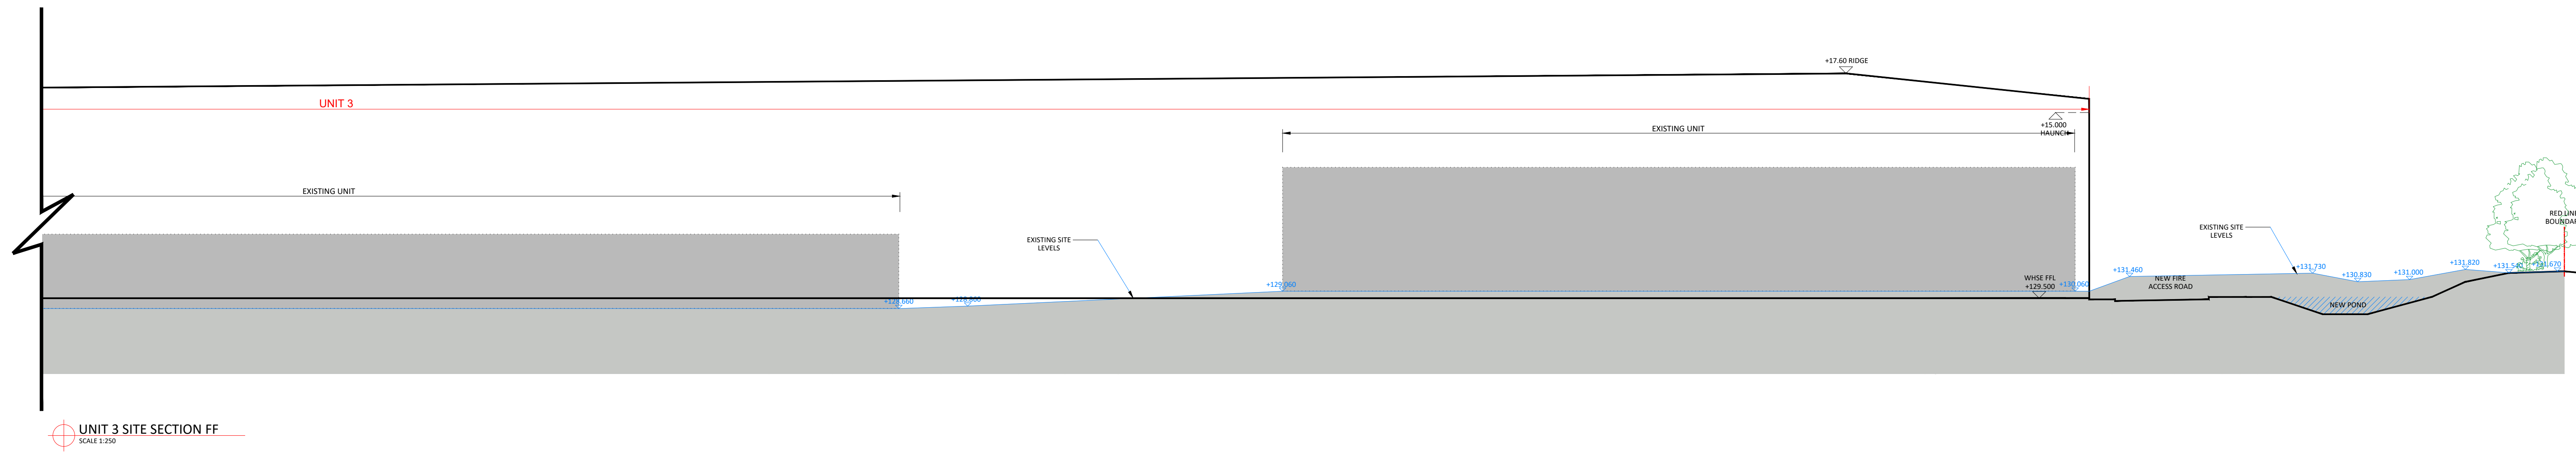
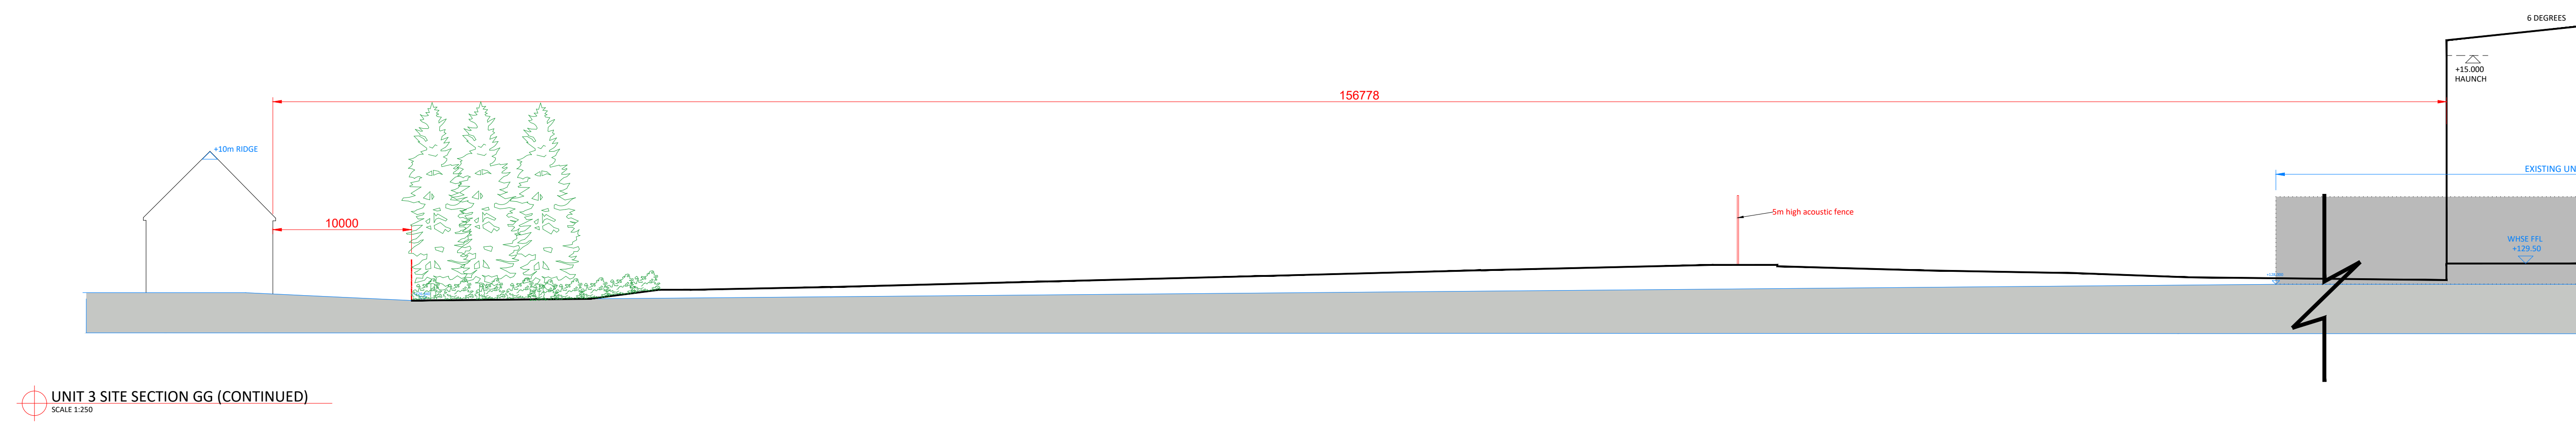
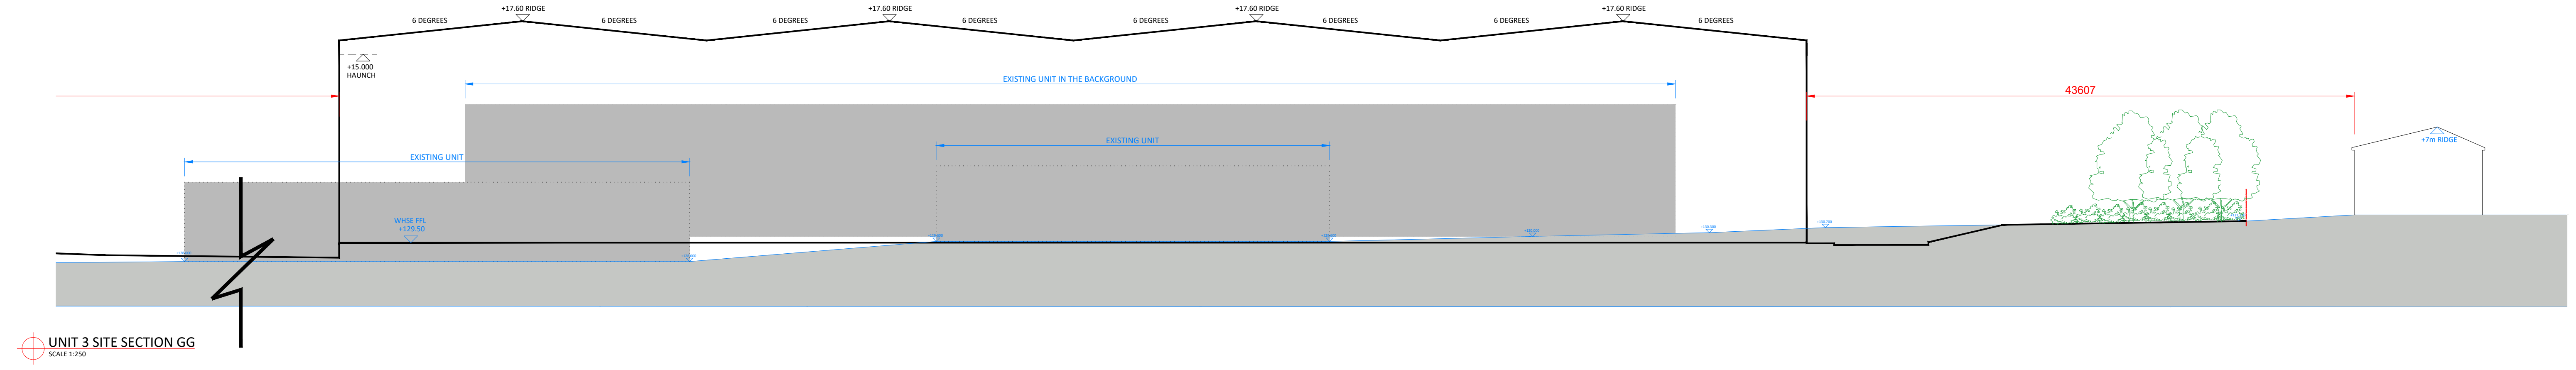


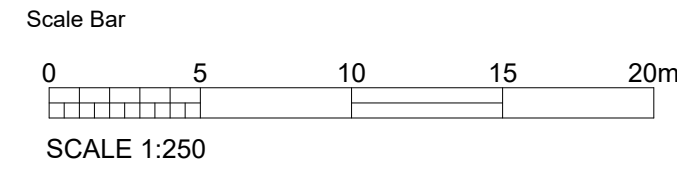

Scale this drawing for planning purposes only.
Ashton Smith is not responsible for discrepancies in figure dimensions.
Construction must refer to all dimensions on this site.
This drawing is copyright and is for use on this site only.
The drawing is to be used solely for information as intended.
For other information refer to the latest revision of any cross-section drawing.

LOCATION PLAN:

NOTES:

- Site Boundary - 11.1152 hec / 27.46 acres
- Existing Levels shown in Blue
- Existing Building Profile

PROJECT TITLE
MANCHESTER ROAD, HEYWOOD

DRAWING TITLE
EXISTING AND PROPOSED SITE SECTIONS
2 OF 2

REV	DATE	DESCRIPTION
P5	19/12/2024	Section KK added
P4	18/12/2024	Updated following comments from Trammell Crow
P3		Amendments to bond, ponds and retaining wall levels
P2		Amendments to acoustic fencing and boundary timber fencing, omission of battery charging to Units 1 & 2, gravel strip added to HGV parking bays at North of Yard
P1		Initial drawing issue

SHEET	SCALE	DATE	SUBMITTAL	REVISION
AD	1/250	2024.02.14	S3	P05

DRAWING NO.
21157 - ASA - 00 - ZZ.ZZ - D - A - 0045_ (S3 - P05)

CLIENT
Trammell Crow Company

Ashton Smith
Beyond Design

Ashton Smith, Belvedere House, 2 Victoria Avenue, Haringey, North London, N4 3EL
Tel: 0203 520882 Fax: 0203 565208
www.ashton-smith.co.uk

JOB NO.
21157