



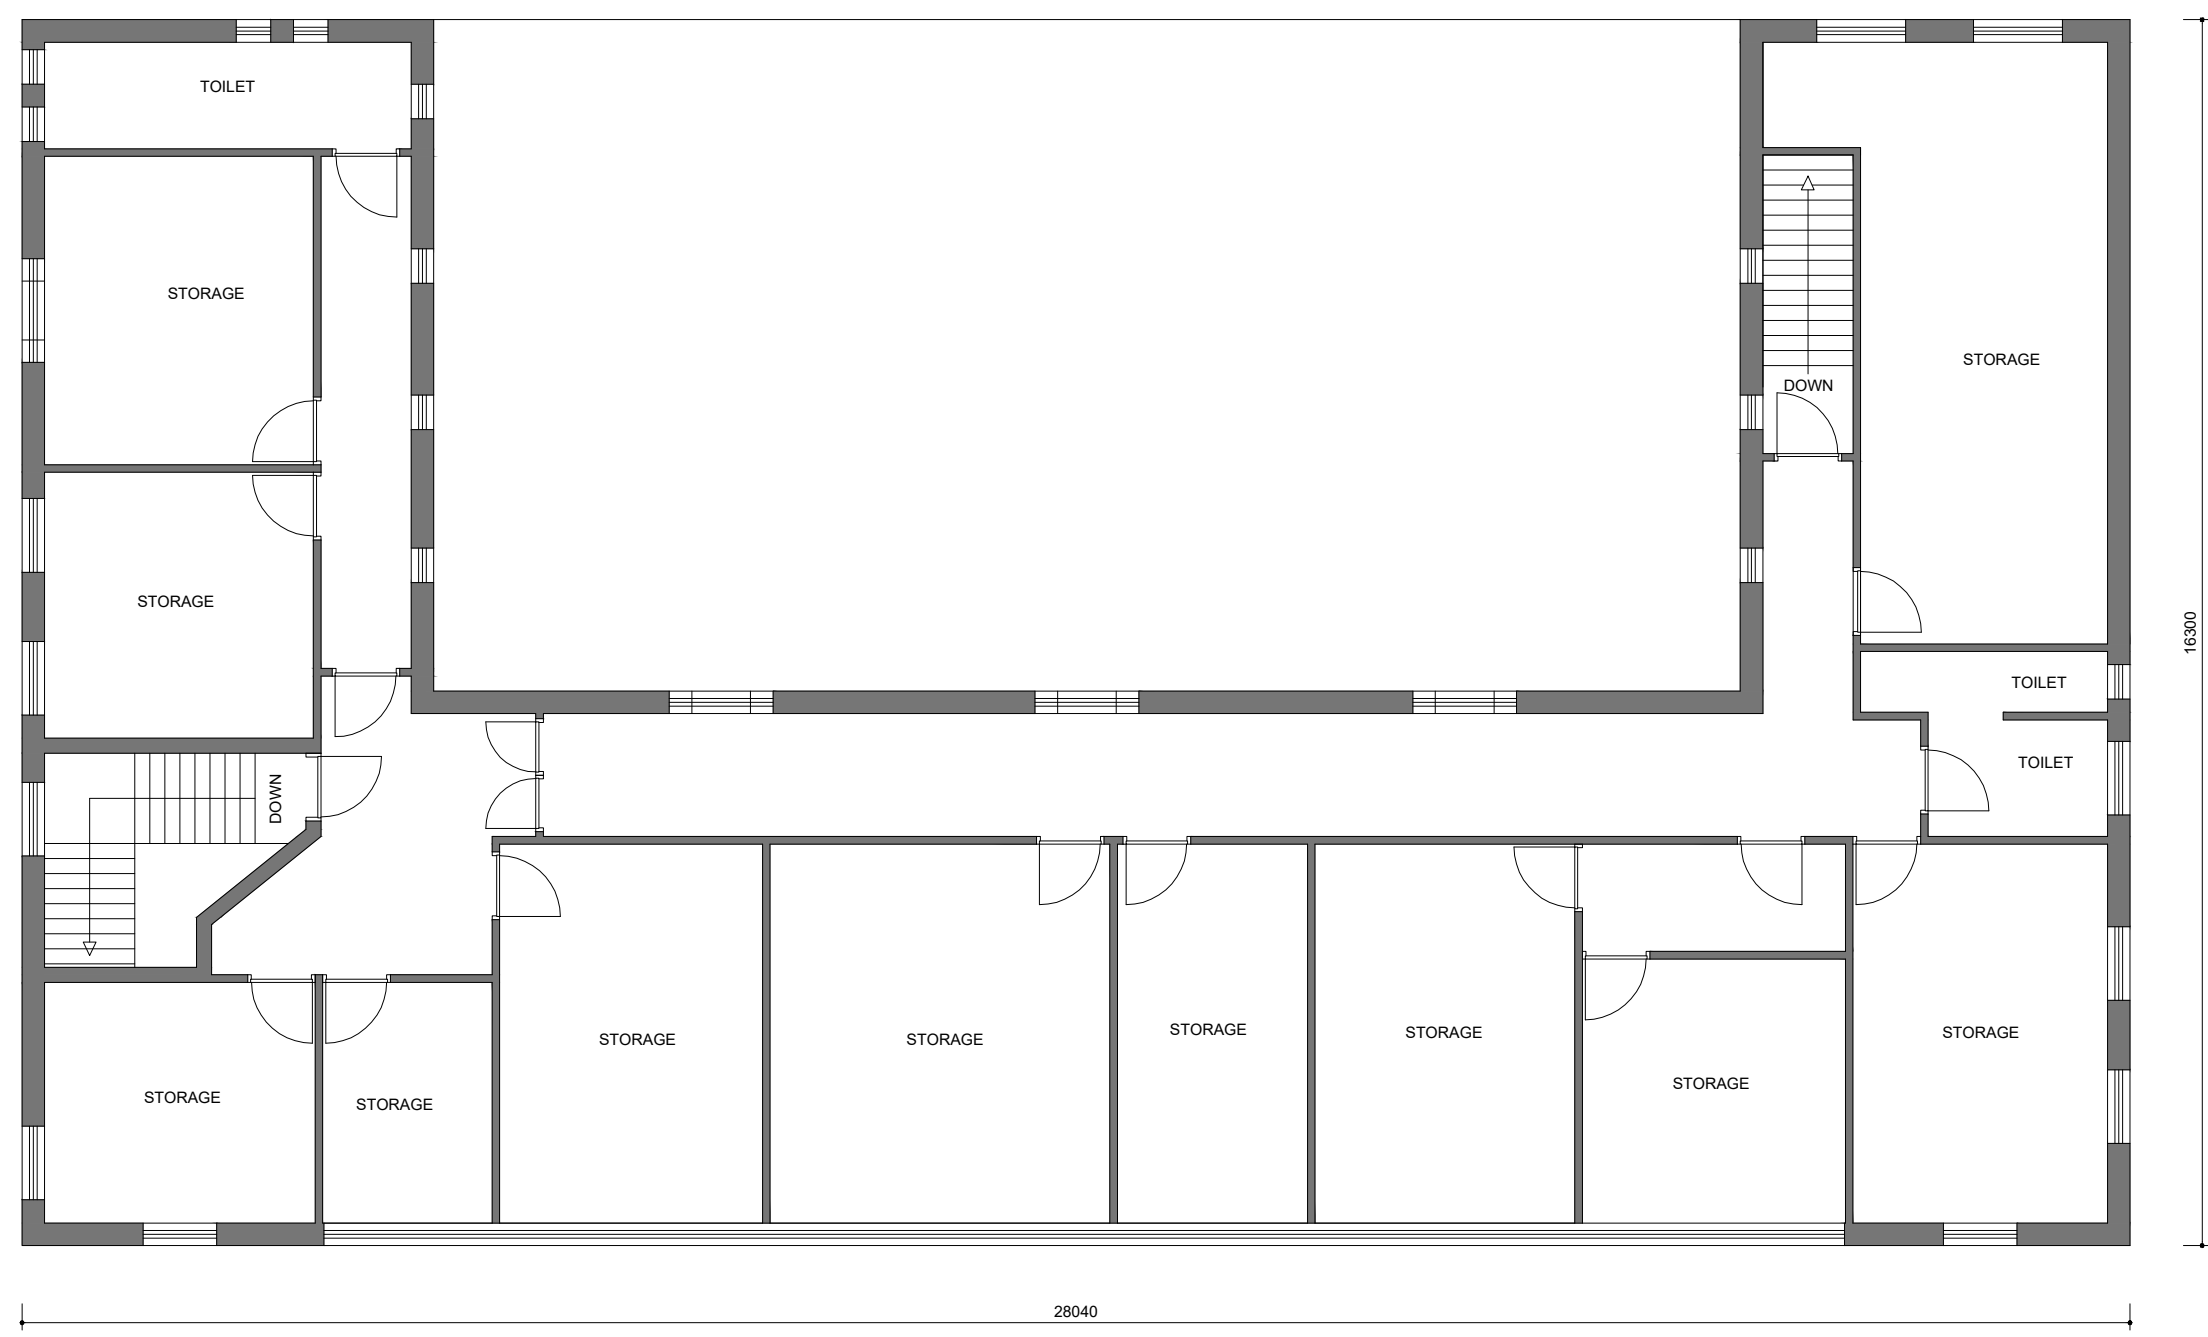

EXISTING FIRST FLOOR PLAN

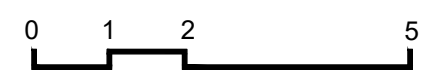

General Notes

|     |                |  |
|-----|----------------|--|
|     |                |  |
|     |                |  |
|     |                |  |
|     |                |  |
| No. | Revision/Issue |  |
|     |                |  |
|     |                |  |
|     |                |  |



Firm Name and Address  
Mason and Marlowe Ltd.  
Project Managers and  
Quantity Surveyors  
  
3 Colman Gardens.  
Salford Quays. M5 3NT

Project Name and Address  
18 Sadler St,  
Manchester,  
M24 5UJ

|                    |       |
|--------------------|-------|
| Project            | Sheet |
| Date<br>21/04/2021 | A3    |
| Scale<br>1/100     |       |