

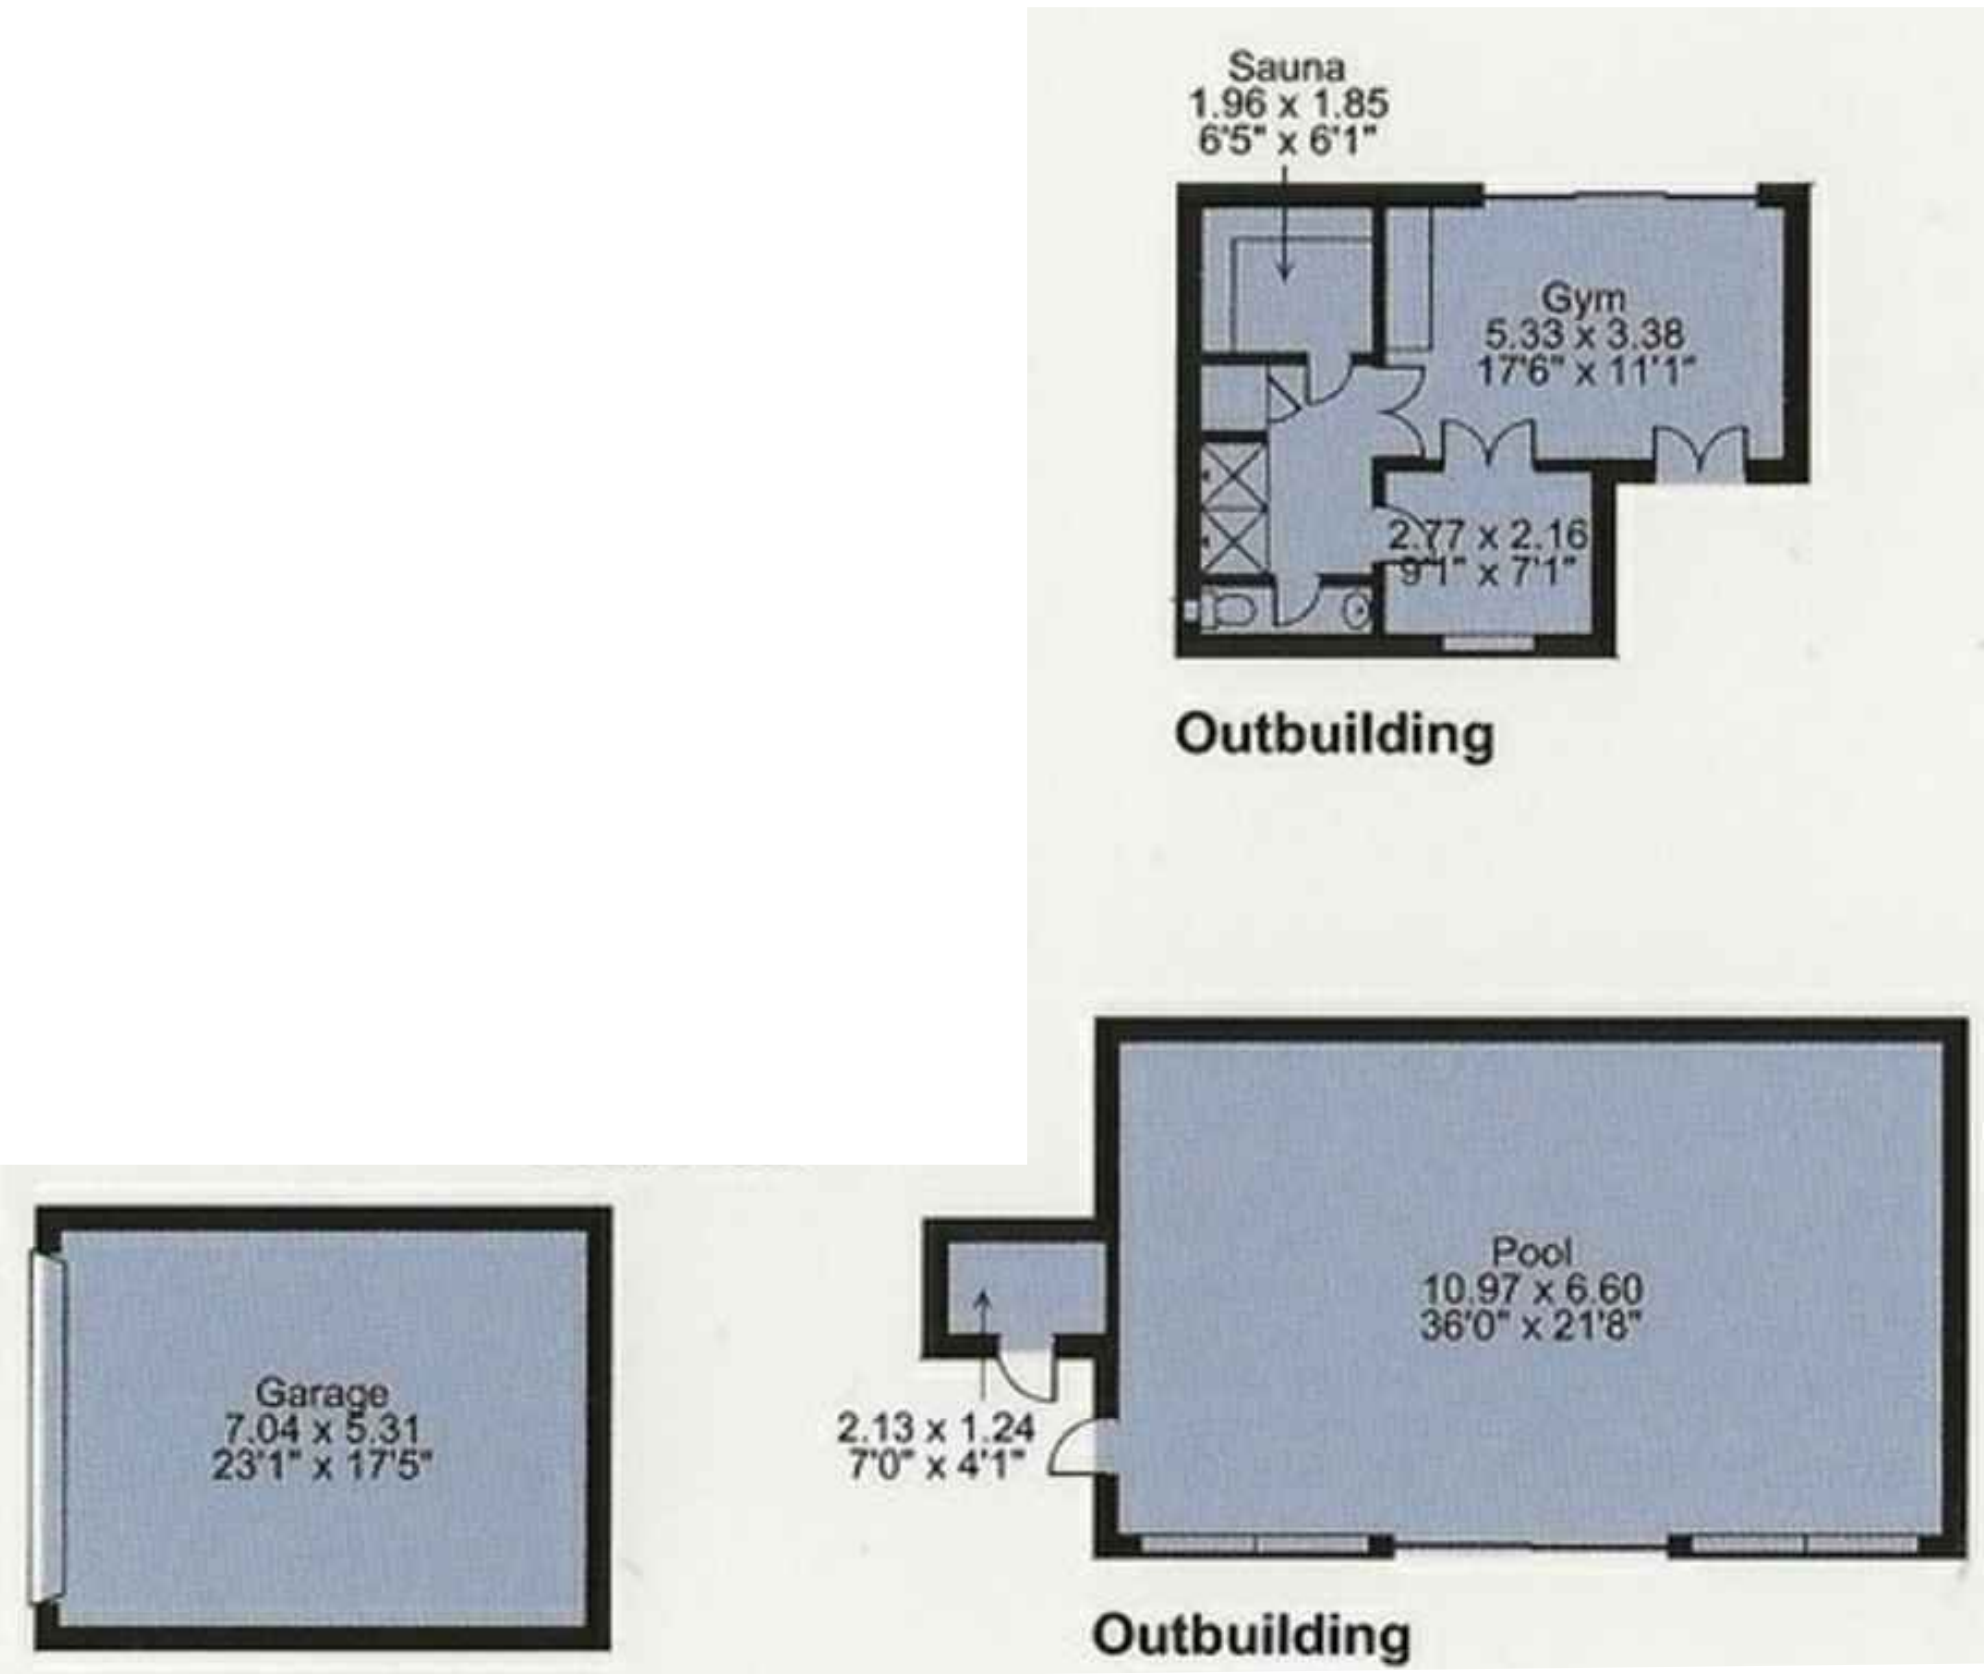
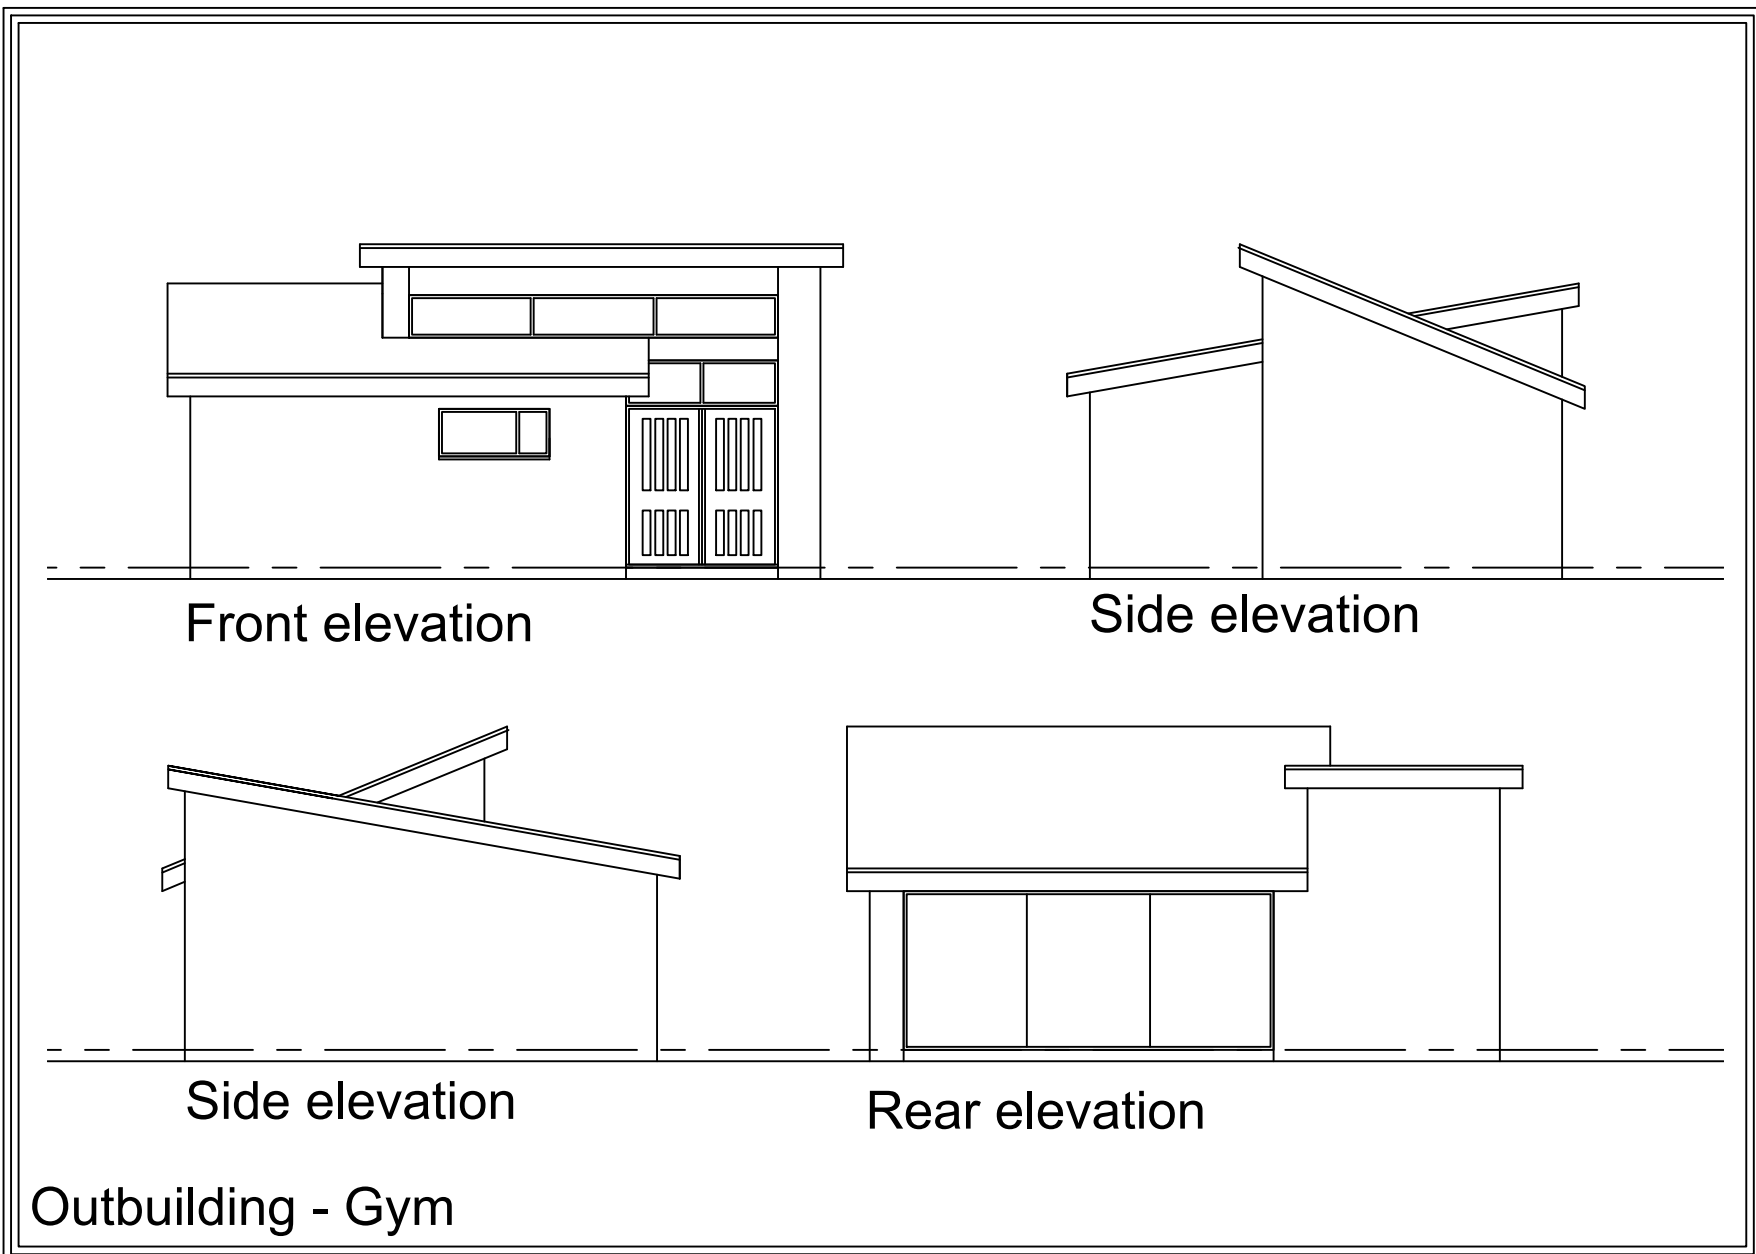


COPYRIGHT RESERVED.
This drawing is the property of A.J.Cocker Associates Ltd. and must not be copied or used in whole or in part without their consent.

CDM:
Clients and contractors must fulfil their duties under the CDM regulations 2015. The client is required to notify the HSE of any projects lasting more than 30 days or involving more than 500 person days.

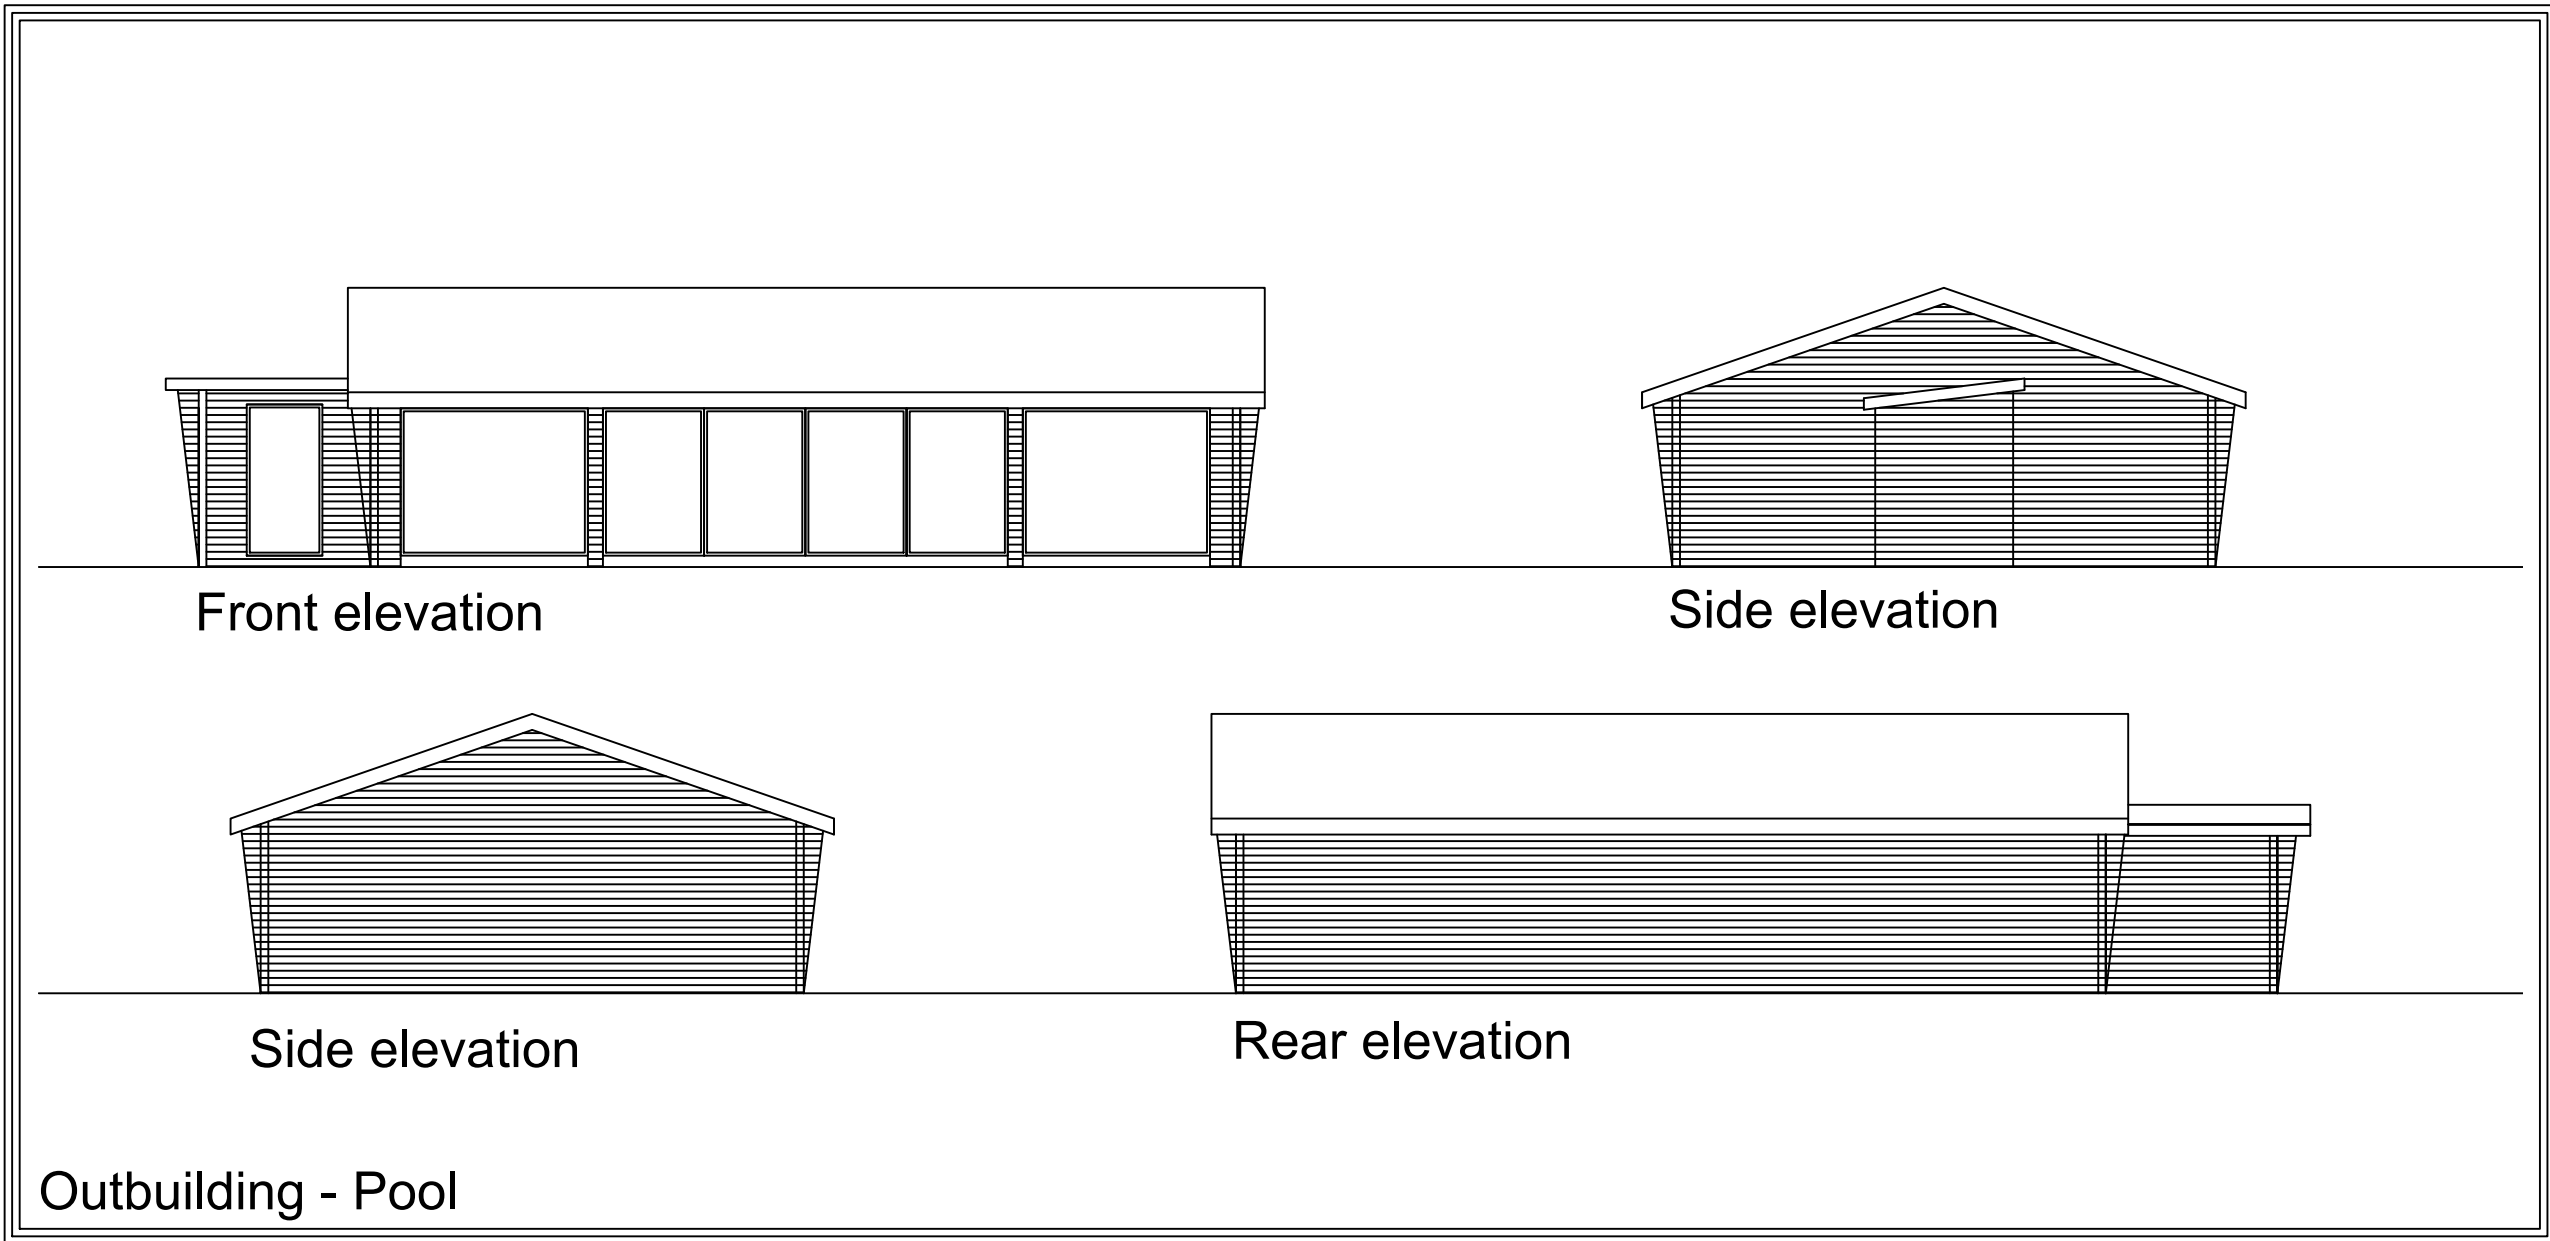

Outbuildings - Plans

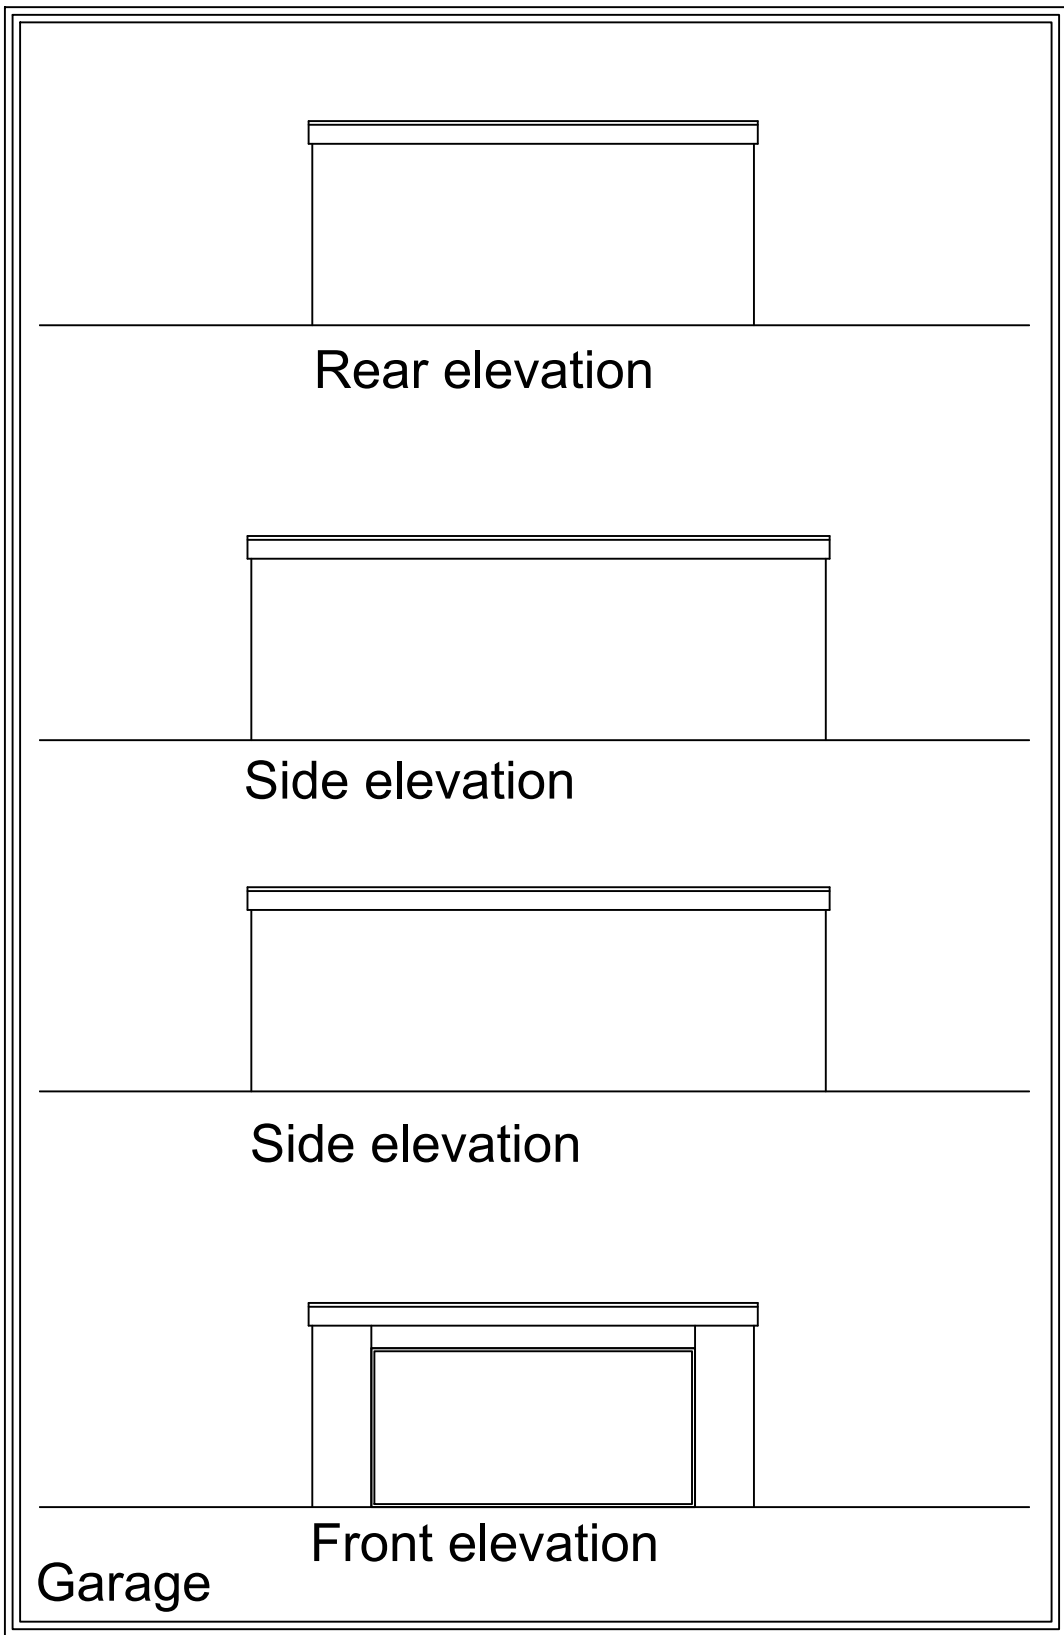

rev:	date:	description	
		New Century House 176 Drake Street Rochdale OL16 1UP Tel: 01706 764880 Fax: 01706 764881 www.ajcockerassociates.co.uk mail@ajcockerassociates.co.uk	
AJ COCKER ASSOCIATES CHARTERED SURVEYORS		 RICS the mark of property professionalism worldwide	
Project: Development at 'Linkside', Sunny Brow, Middleton Existing Outbuildings		scale: 1:100 date: Sept. 2022 drawn: NL	
Client: Mr. M. Leary		Dwg. Nr. L196-07	