



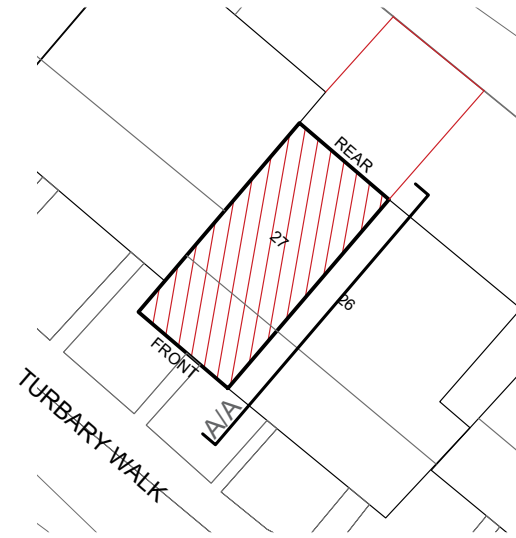

SITE PLAN WITH
HIGHLIGHTED CROSS
SECTION



GREY HATCH OUTLINES 27 TURBARY
WALK DORMER

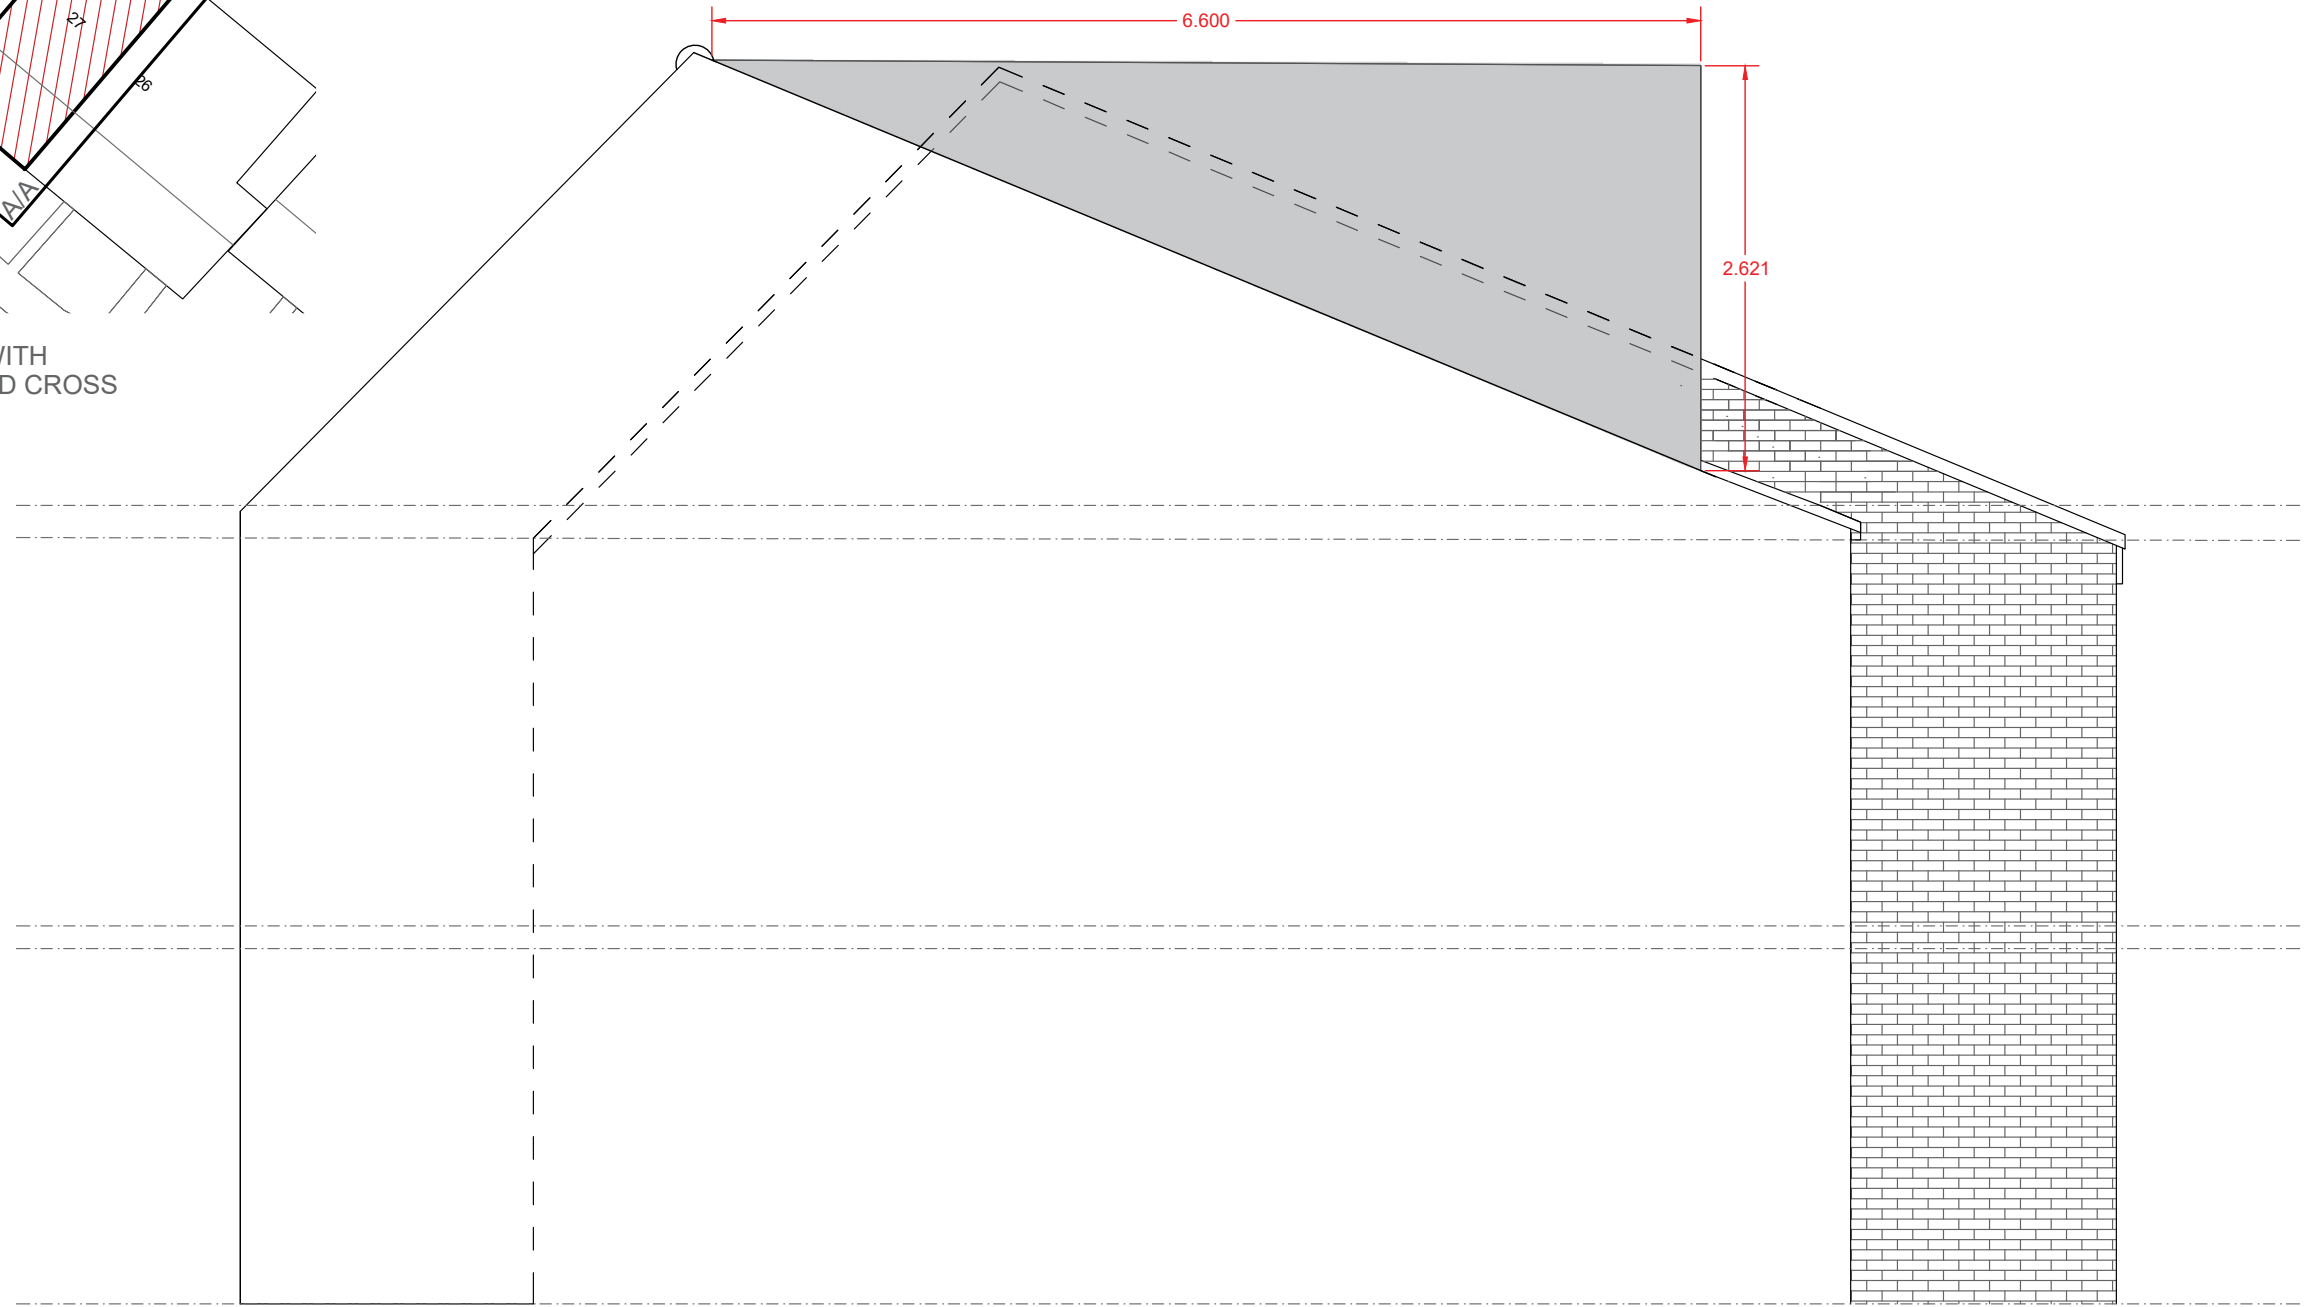

SIDE ELEVATION
CUT A/A 1:50