




Proposed Signage

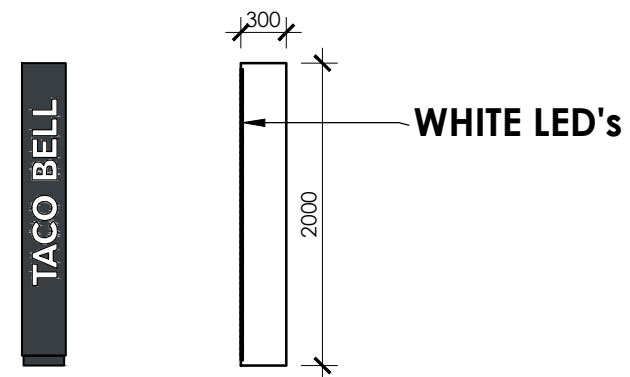


proposed Totem Sign (Sign No.1) -
scale - 1:50 @ A1 / 1:100 @ A3

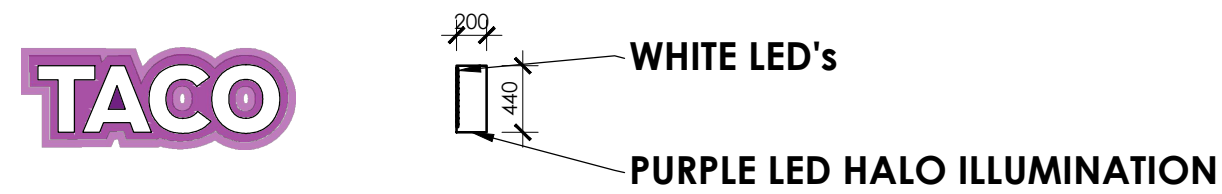


proposed Taco Letters (Sign No.2) -
scale - 1:50 @ A1 / 1:100 @ A3

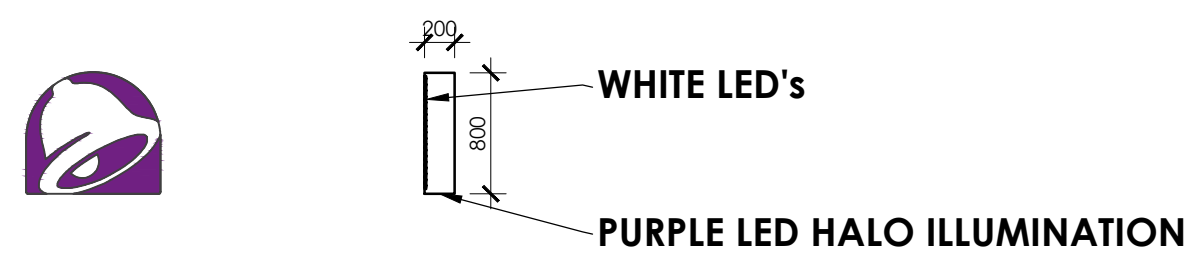

proposed Bell Logo Sign Box (Sign No.3) -
scale - 1:50 @ A1 / 1:100 @ A3

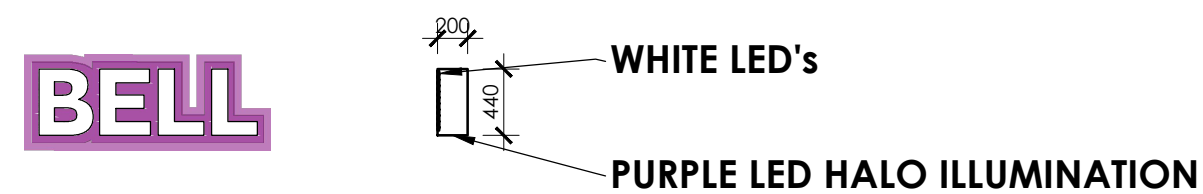

proposed Bell Letters (Sign No.4) -
scale - 1:50 @ A1 / 1:100 @ A3

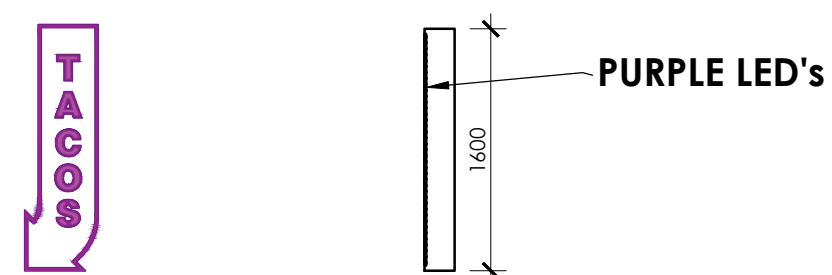

proposed Bell Letters (Sign No.6) -
scale - 1:50 @ A1 / 1:100 @ A3

Sign No.5 is a vinyl sign to be applied directly to glazing.

rev	date	description
-----	------	-------------



store address
ROCHDALE
UNIT 12, RIVERSIDE,
RIVERSIDE WALK,
ROCHDALE, OL16 1BE
client:
BLUE BELL FOODS LTD

drawing title

PROPOSED

EXTERNAL SIGNAGE SECTIONS

drawn by RCH	scale 1:50 @ A1	date 01-11-24
FB drawing no. 2024/86/05		revision --