

EXISTING GROUND FLOOR PLAN

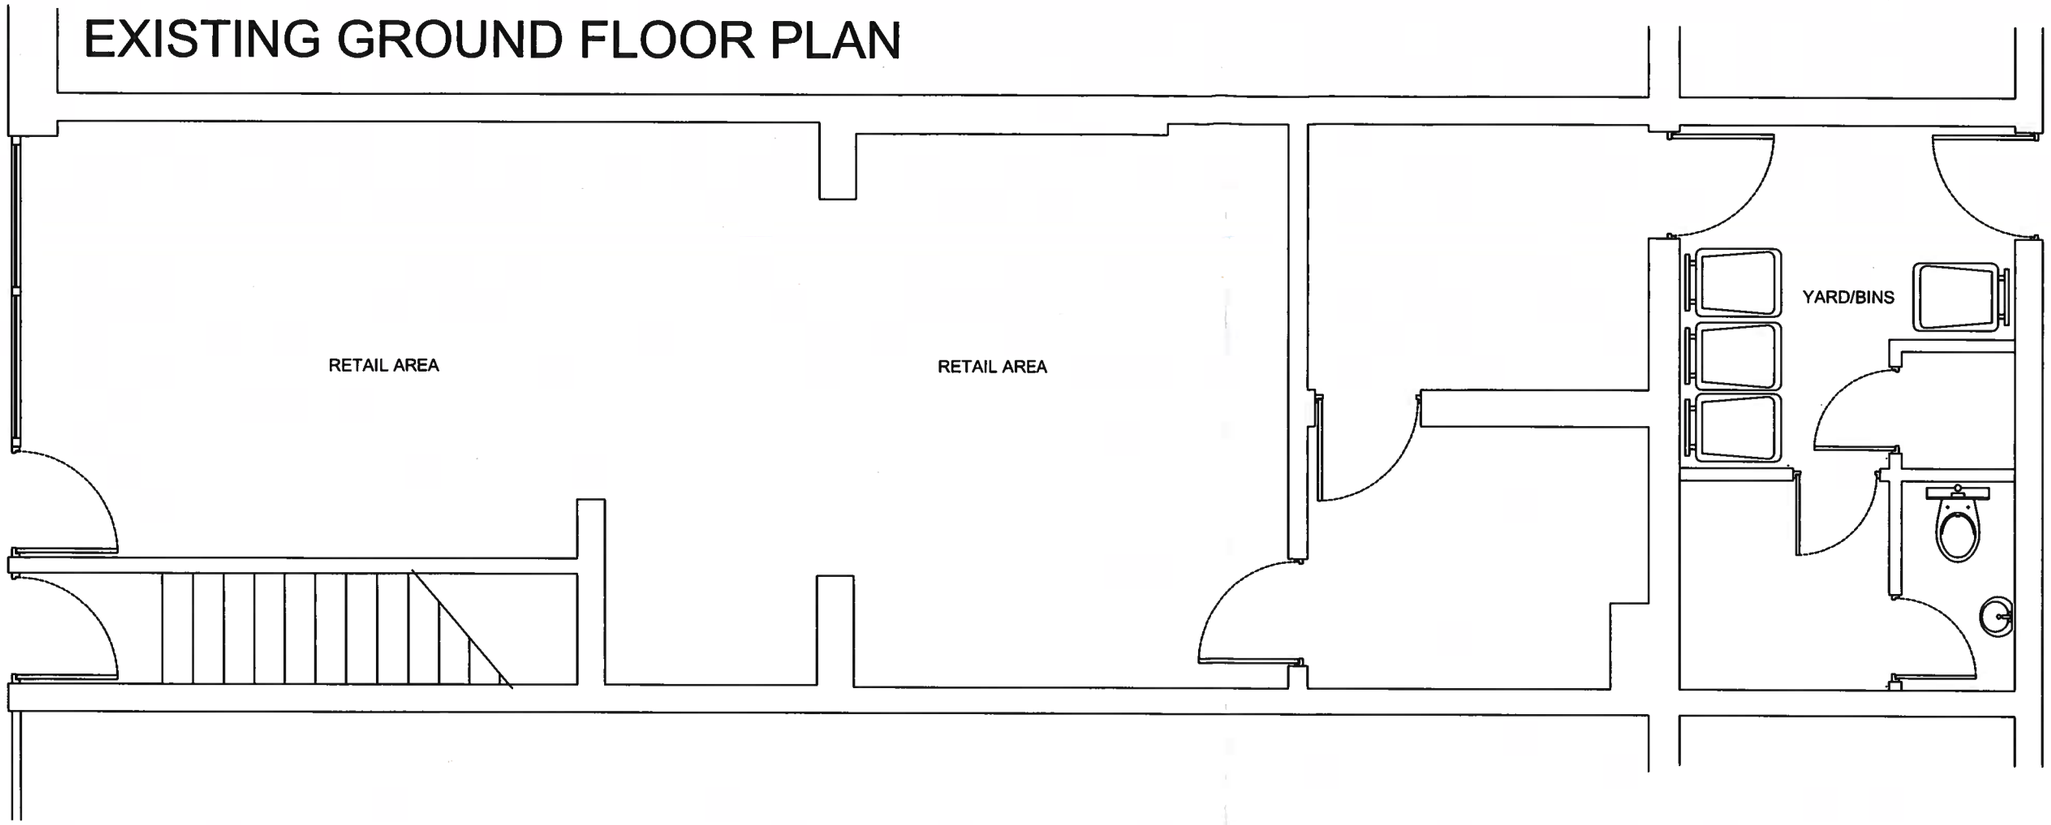

PROPOSED GROUND FLOOR PLAN

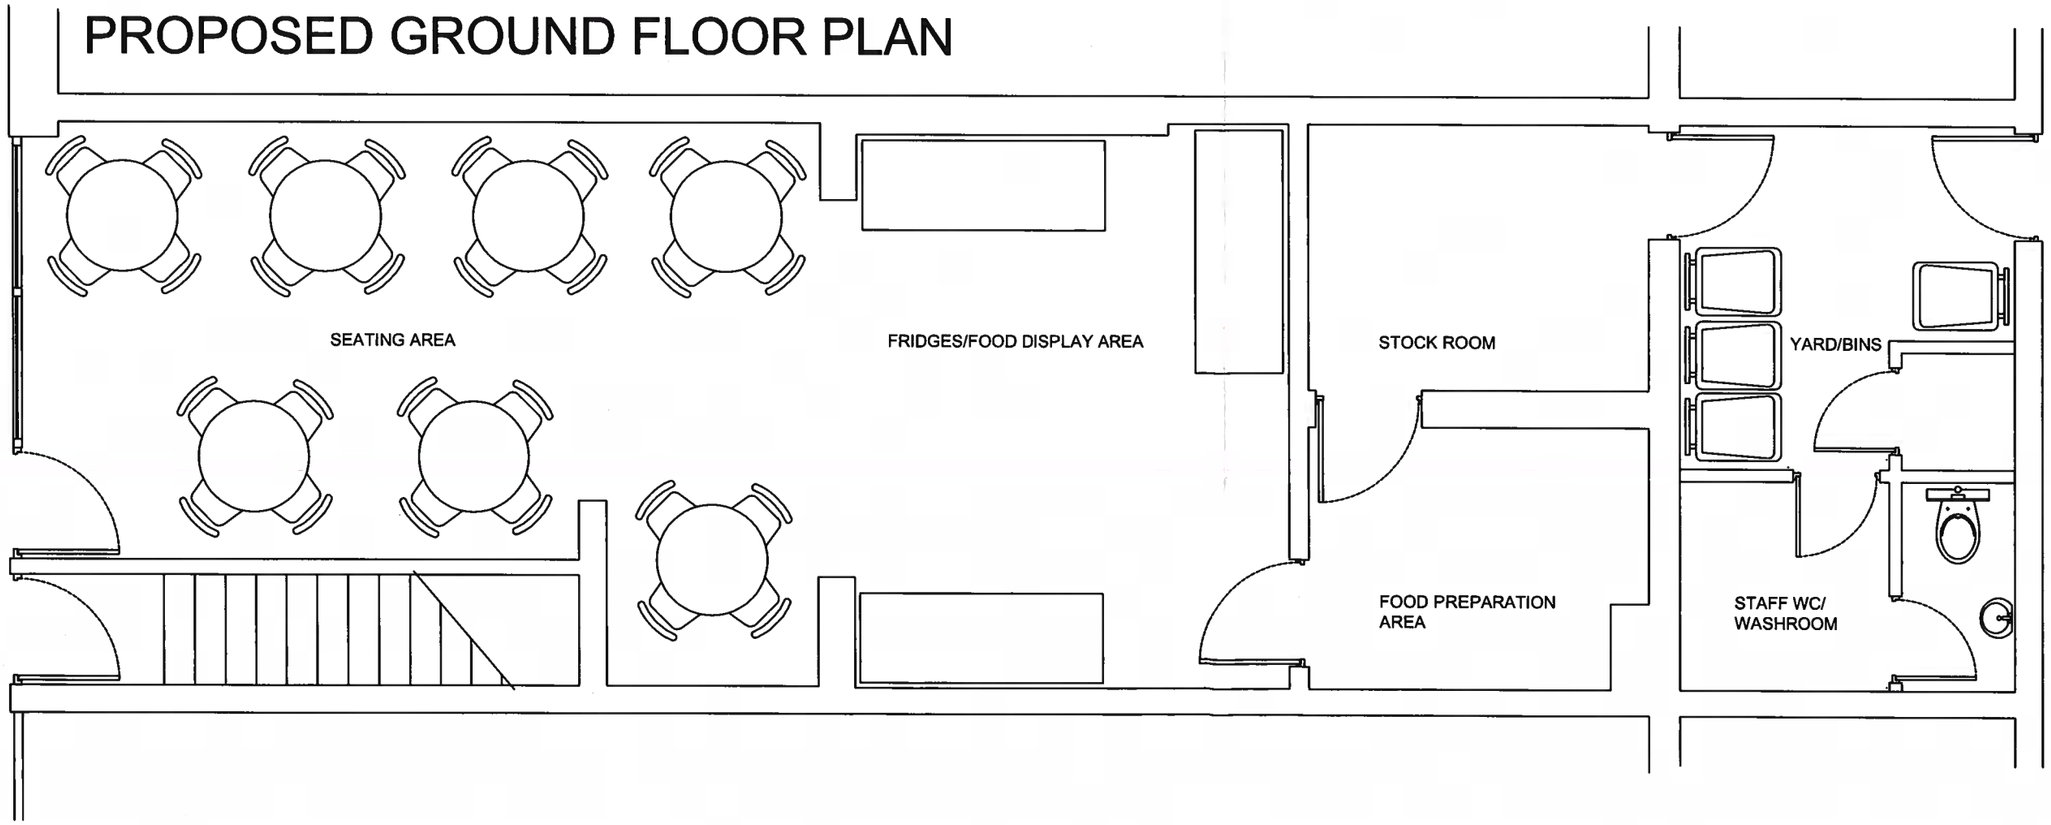

SLW DESIGNS
Tel: 0161-678 2055
Mob: 07796-617845
e-mail: brian_slwdesigns@talktalk.net
ADDRESS: 144 Whitworth Road
Rochdale
OL12 0JG

PROJECT: Change of Use from A1 Retail to A3 Restaurants and Cafes

DRAWING: SLW/ZK/01

SCALE 1:100 DATE 29:03:2019

EXISTING FRONT ELEVATION



PROPOSED FRONT ELEVATION



GLAZING TO BE REPLACED WITH
OPAQUE GLASS TO LOWER HALF
OF WINDOW FRAMES.

SLW DESIGNS
Tel: 0161-678 2055
Mob: 07796-617845
e-mail: brian_slwdesigns@talktalk.net

ADDRESS: 144 Whitworth Road
Rochdale
OL12 0JG

PROJECT: Change of Use from A1 Retail to A3 Restaurants and Cafes

DRAWING: SLW/ZK/02

SCALE 1:100 DATE 29:03:2019