


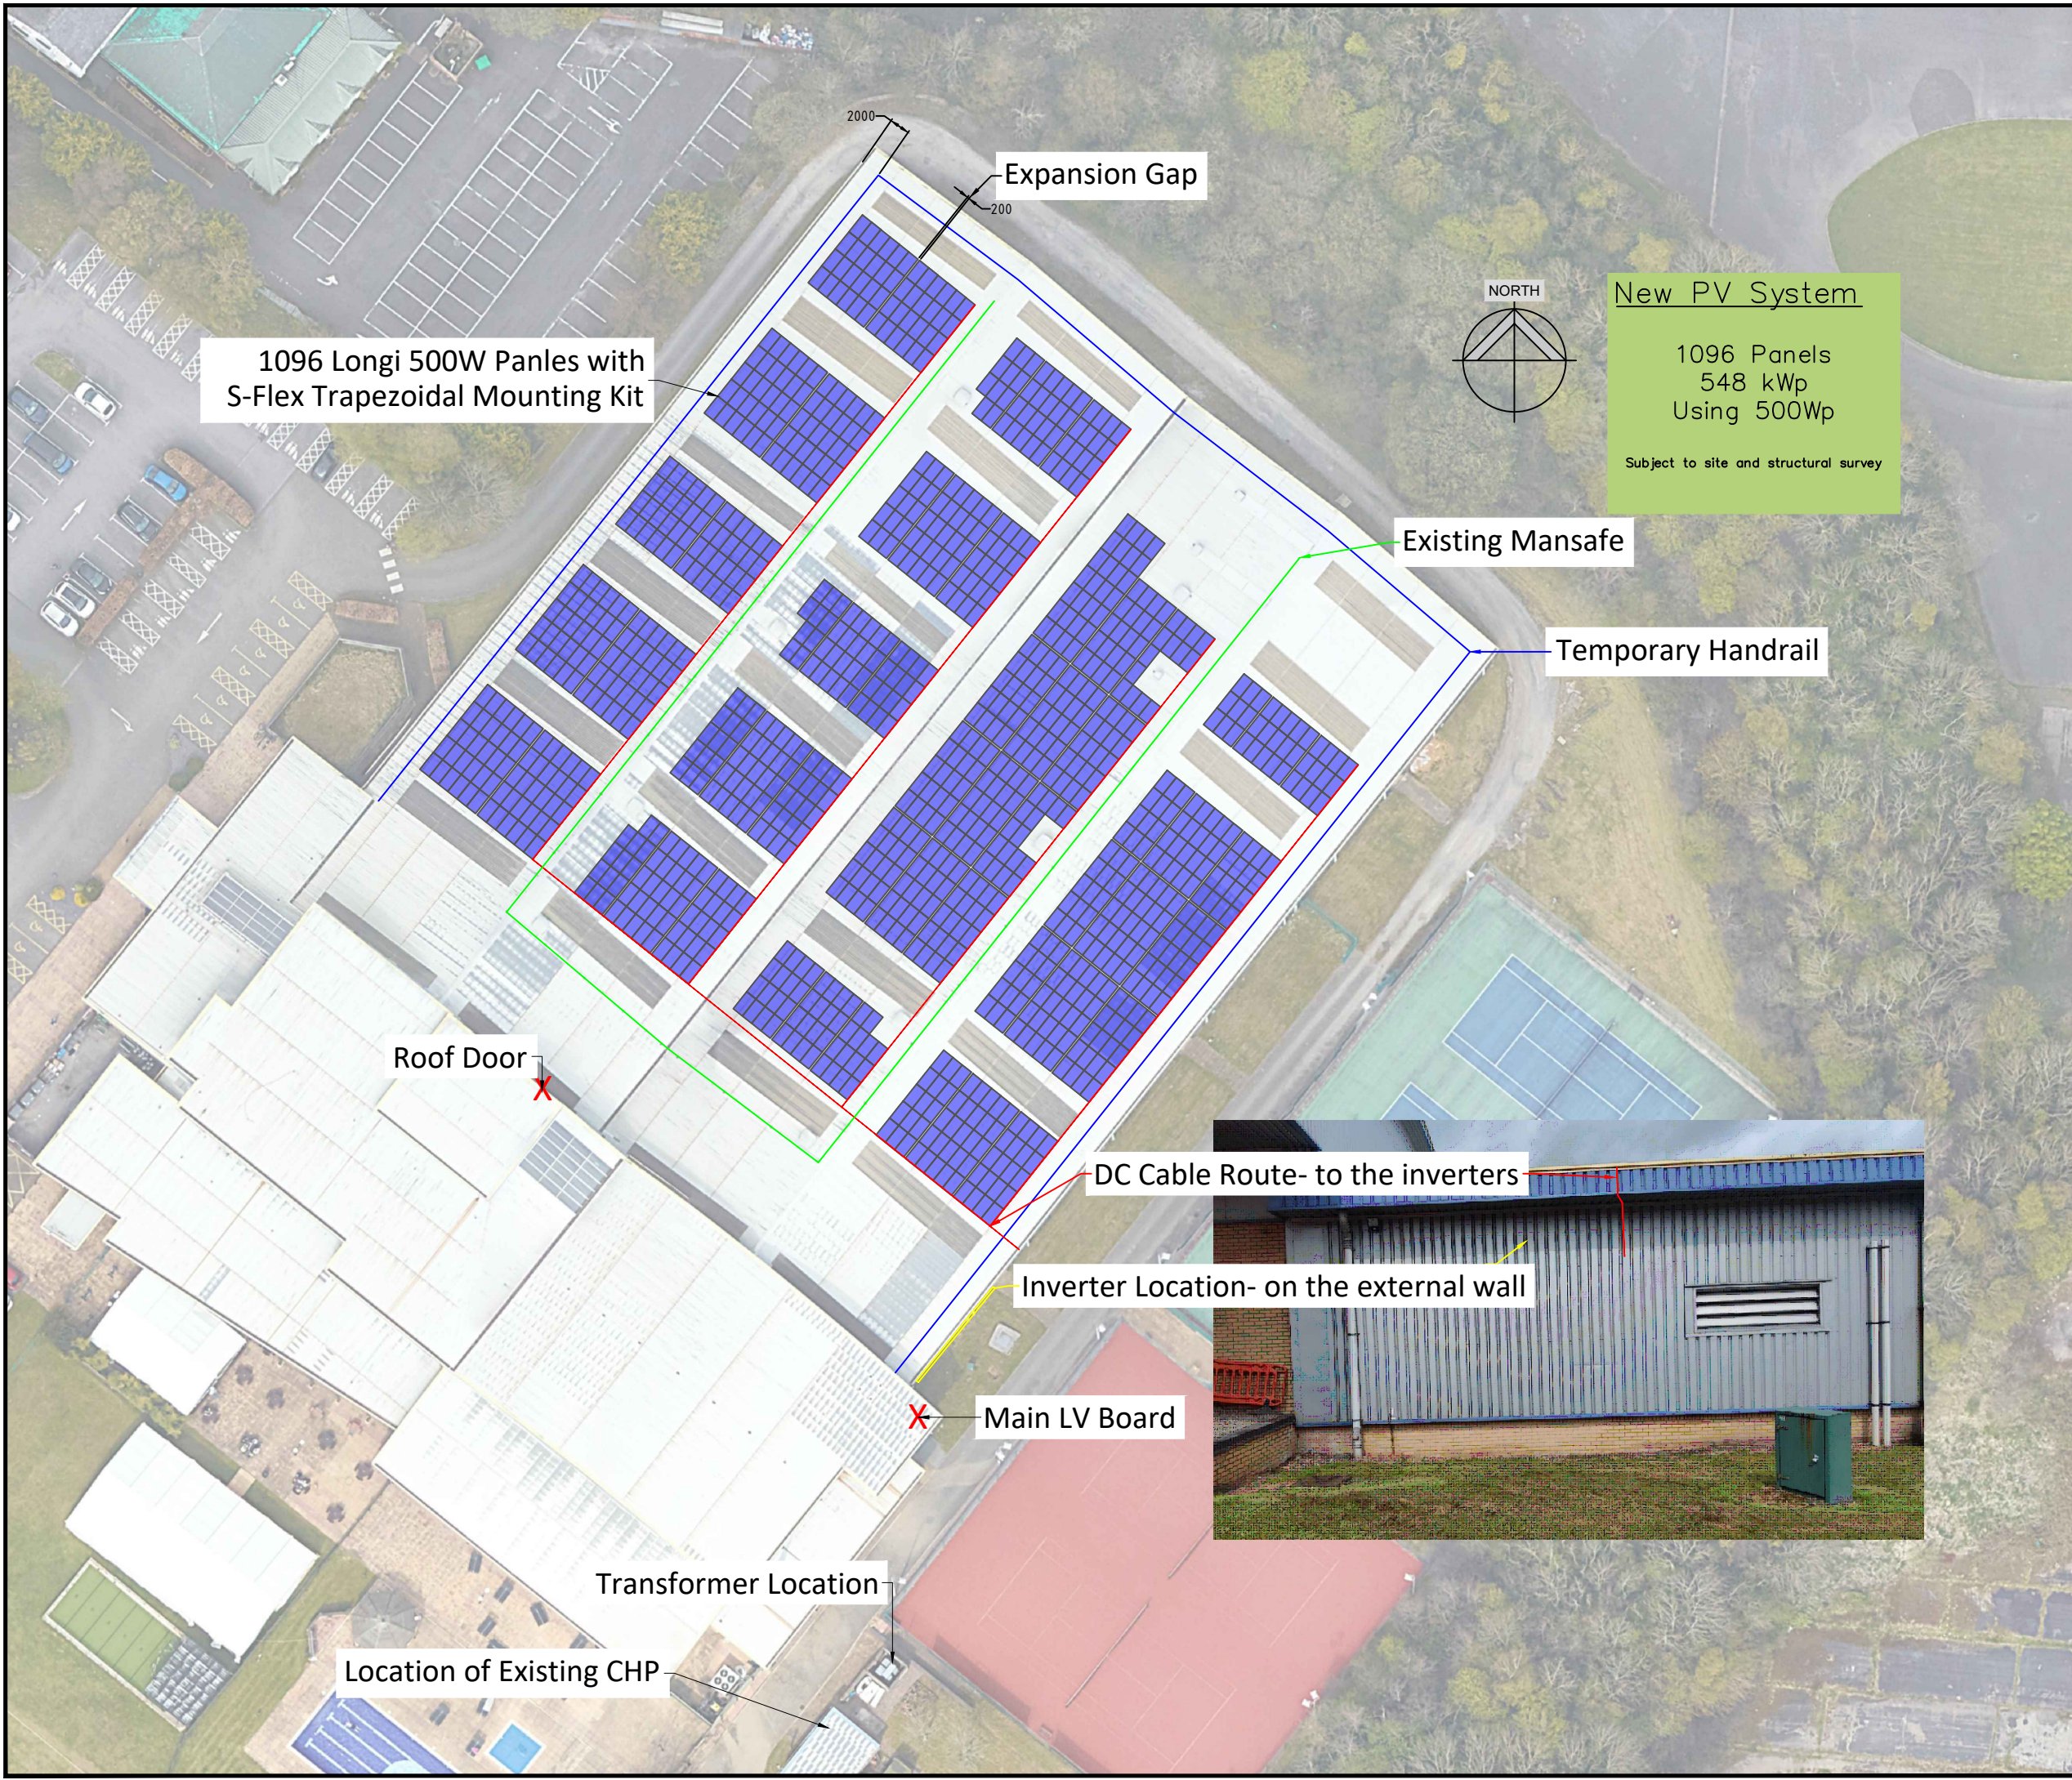

This drawing may contain Ordnance Survey data © Crown copyright and database right 2011, Royal Mail data © Royal Mail copyright and database right 2011, and National Statistics data © Crown copyright and database right 2011. All rights reserved.

References List - Name, Version & Status:

Notes:

Rev	Date	Description Of Change	Dwn	Chk
00	12.05.23	Roof Layout Initial Version	WG	
01	12.07.23	Roof Layout Updated	JJ	



CUSTOM SOLAR

Custom Solar Ltd
Sunbeam House
Broombank Road
Chesterfield, S41 9QJ

T: 01246 488488
www.customsolar.co.uk
info@customsolar.co.uk
sales@customsolar.co.uk

© Custom Solar Limited

Client David Lloyd Leisure	CS Project No. #
-------------------------------	---------------------

Title
David Lloyd Manchester North
Heywood Old Road
Middleton
Manchester M24 4TH

Roof Layout	Drawing status: Indicative	Scale (A3) 1:600
-------------	----------------------------	---------------------

File name
DLL MANCHESTER NORTH PV LAYOUT REV.01