



Proposed North East Elevation

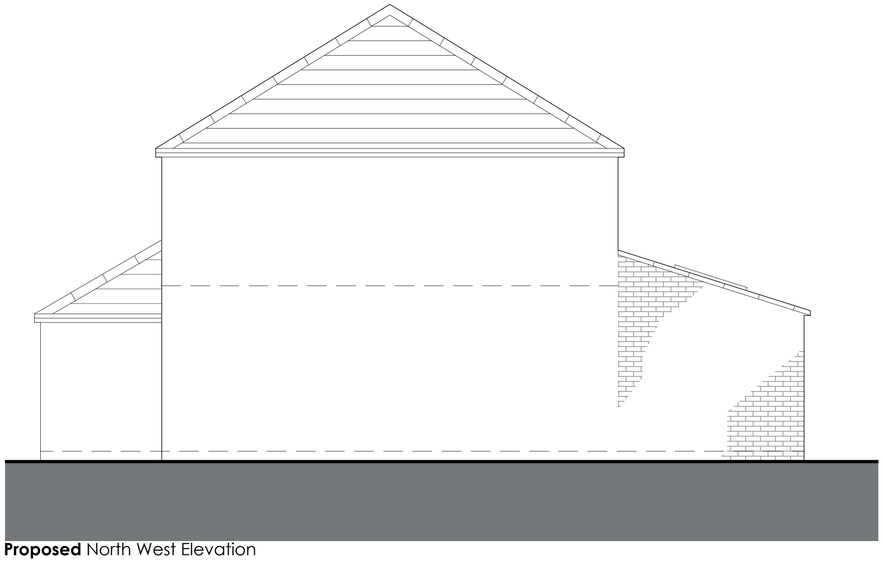

Proposed North West Elevation



Proposed South West Elevation

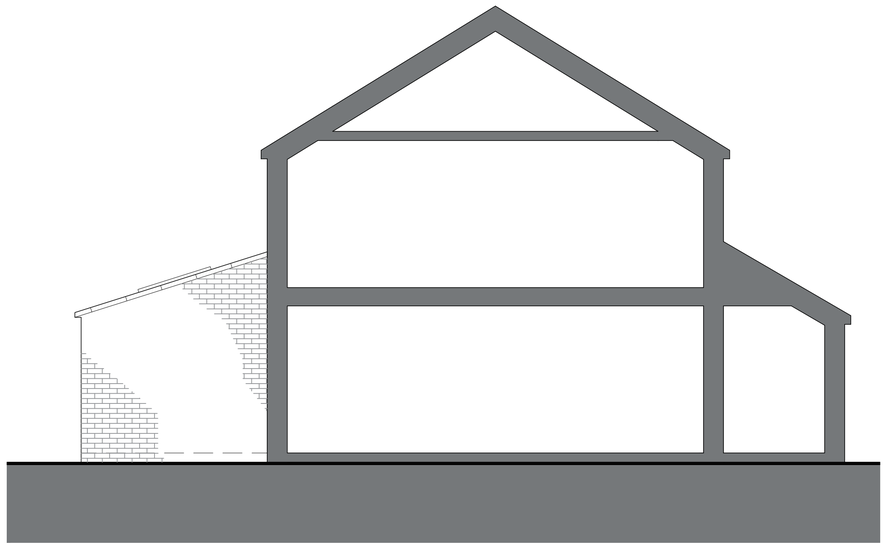

Proposed South East Elevation

0 1 2 3 4 5

Dimensions in meters

SOLIDVOID ARCHITECTS
16 WOOLFENDEN WAY, WARDLE, ROCHDALE, OL12 9SS
SOLIDVOID@OUTLOOK.COM

APPLICANT: AMIR KHAN

PROJECT: 44 NEWBOLD HALL DRIVE, ROCHDALE, OL16 3AJ

DRAWING TITLE: PROPOSED ELEVATIONS

STATUS: PLANNING

DATE: APR 2019

SCALE: 1:50

DRAWING No: 2149/P03