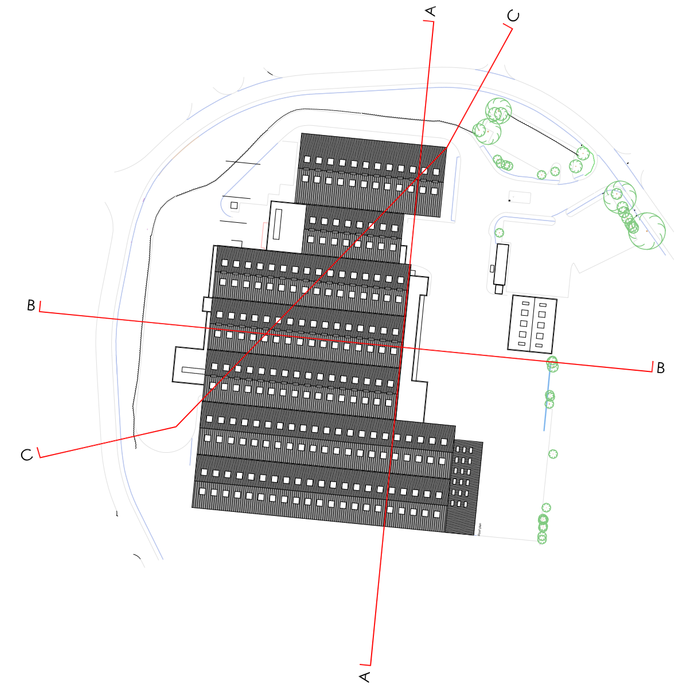

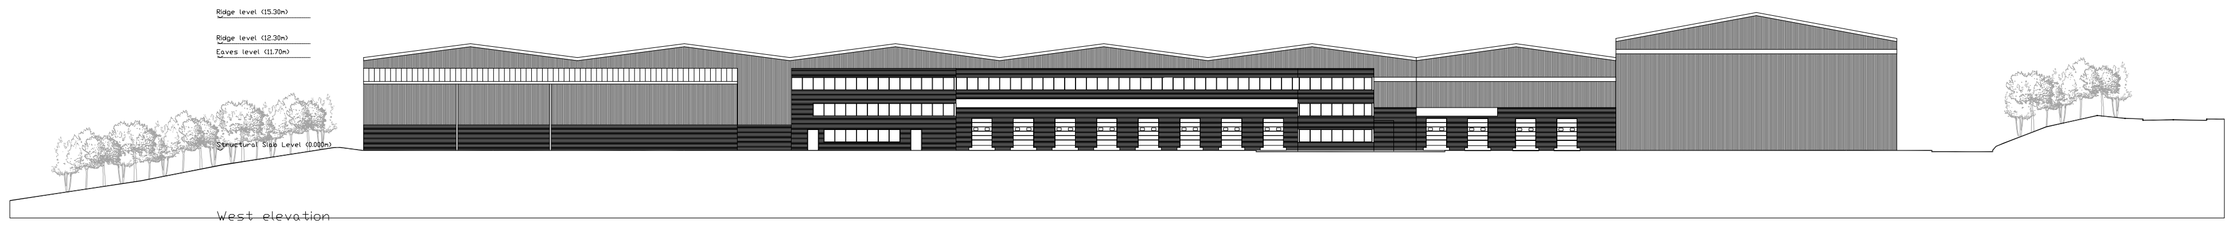

SECTION A-A

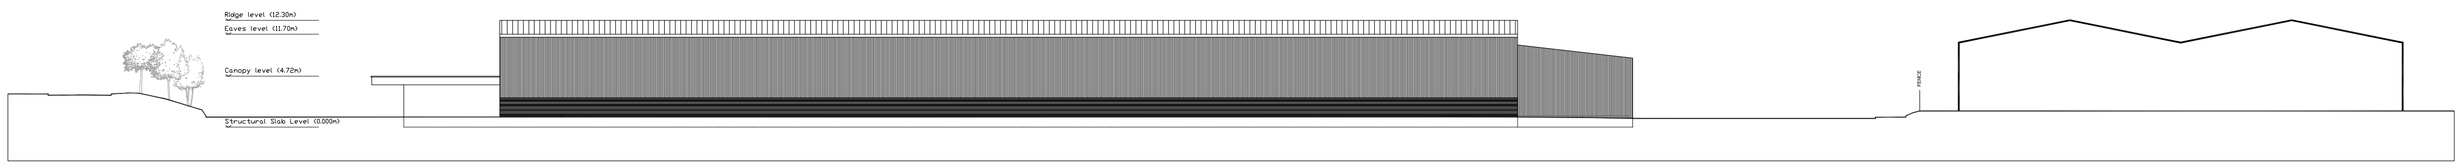

SECTION B-B

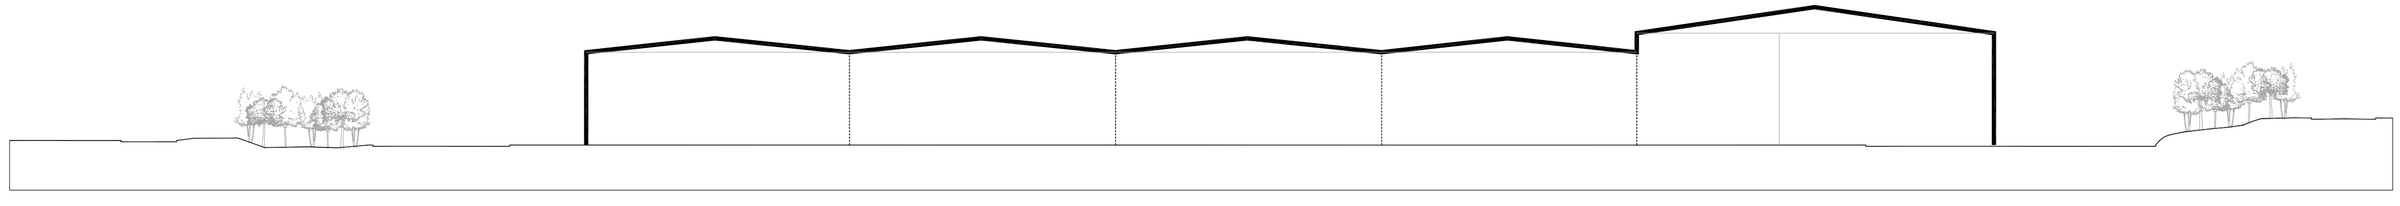

SECTION C-C

General Notes

All site dimensions shall be verified by the Contractor on site prior to commencing any works.

Do not scale from this drawing.

Only work to written dimensions.

This drawing is the property of Fletcher-Rae (UK) Limited (t/a Fletcher-Rae) and copyright is reserved by them. The drawing is not to be copied or disclosed by or to any unauthorised persons without the prior written consent of Fletcher-Rae (UK) Limited.

Revision

Scale	1:500@A1
Status	Planning
Drawn by	JB
Date	30.10.20

Client
Patrick Properties

Project
Stakehill

Drawing Description
Existing Site Sections

Drawing No. 20030_PL07 Rev.

fletcher | rae
Architects | Master Planners | Designers

Hill Quays, 5 Jordan Street, Manchester, M15 4PY

t ■ +44 (0)161 242 1140
f ■ +44 (0)161 242 1141
w ■ www.fletcher-rae.com
e ■ info@fletcher-rae.com