1:500

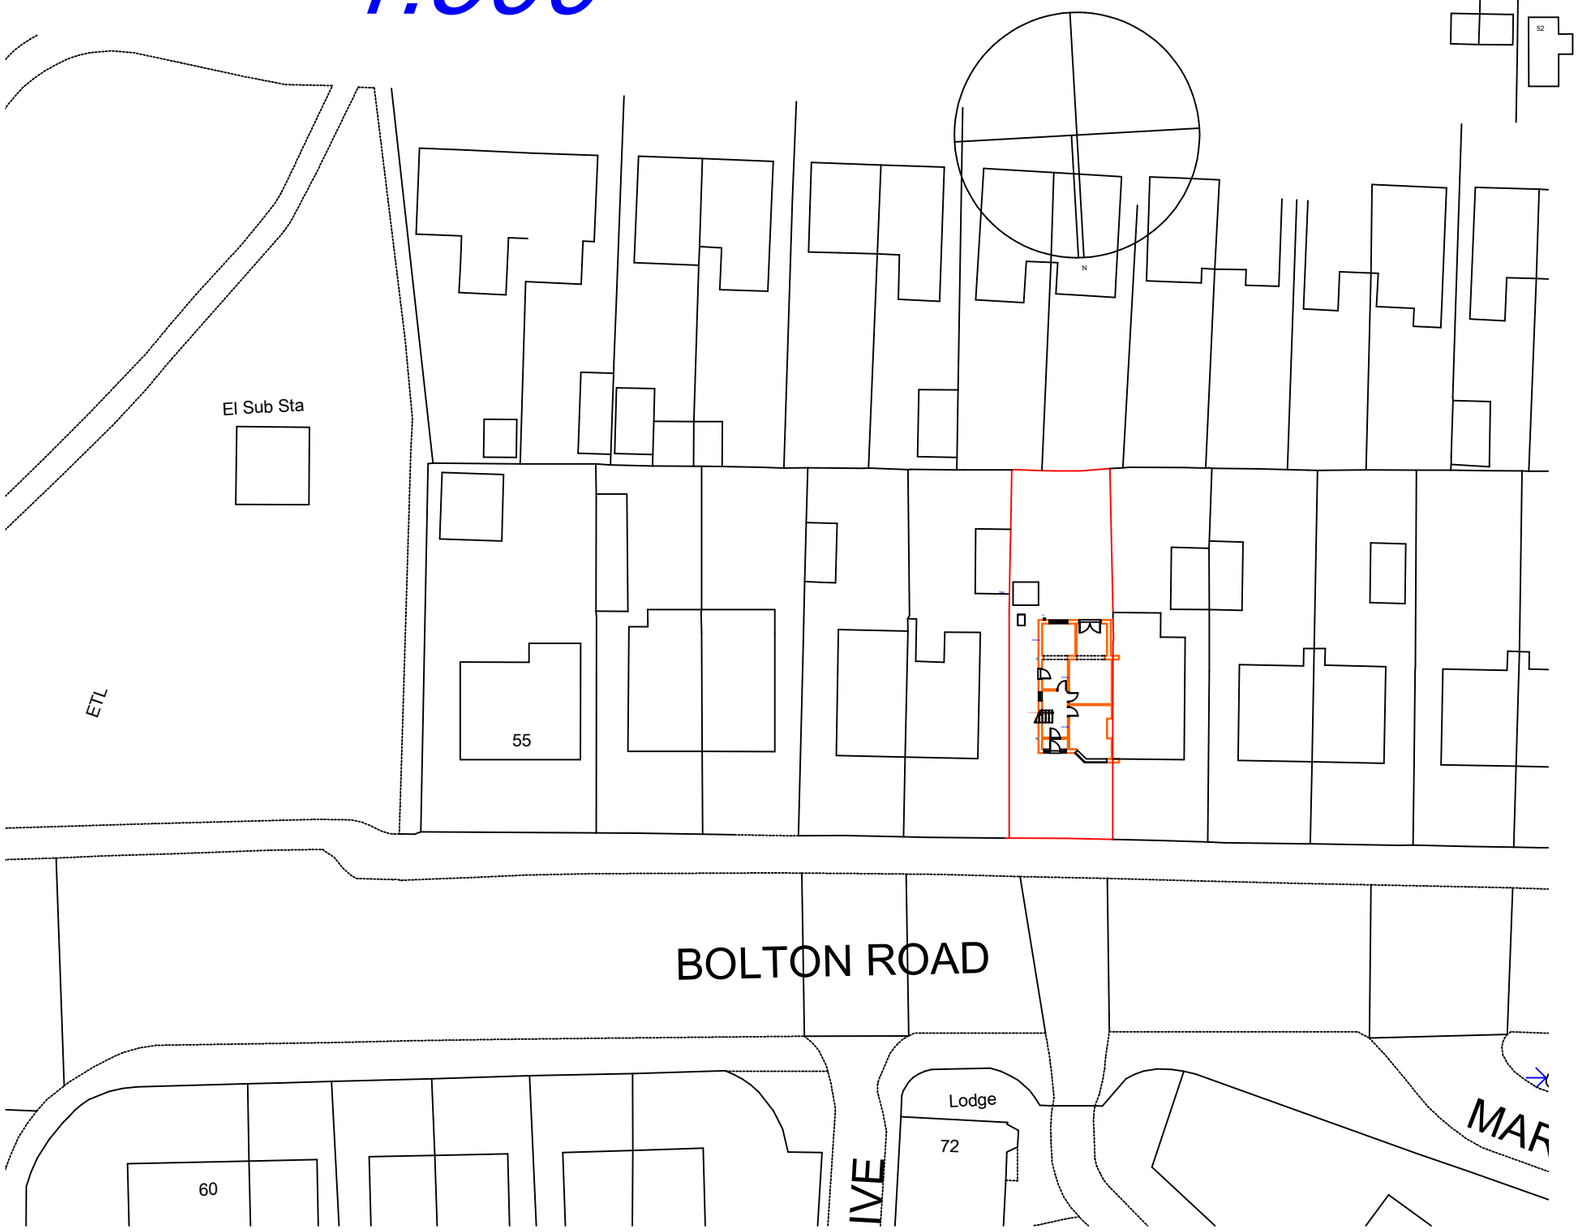

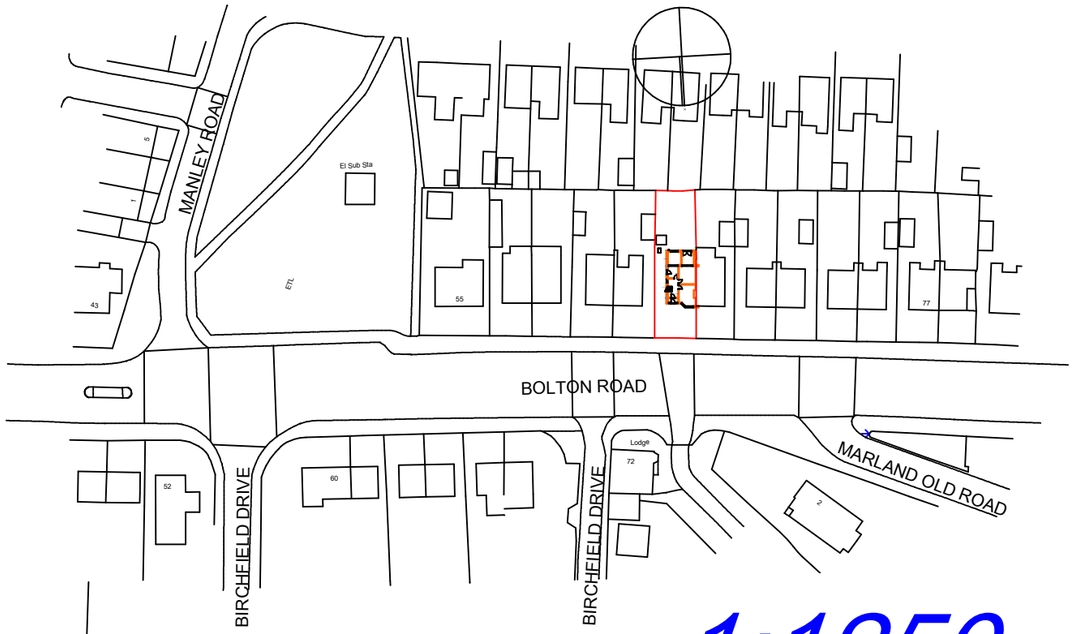

1:1250

Notes:- This drawing is COPYRIGHT no copy or alteration may be made without our prior permission

DO NOT SCALE FROM THIS DRAWING FOR SETTING OUT OF WORKS

Jeffrey C. Goodchild
Architectural Technologist
62 Belmont Ave, Springhead,
Oldham, OL4 4RS.
Tel : 078165 98985

Scale:

Client: Mr A Khan

Date: 02/04/2018

Address: 65 Bolton Rd.,
Rochdale,
OL11 3NG

Dwg. Rev. Page
5486

Title: Single Storey Side & First Storey Rear Extensions