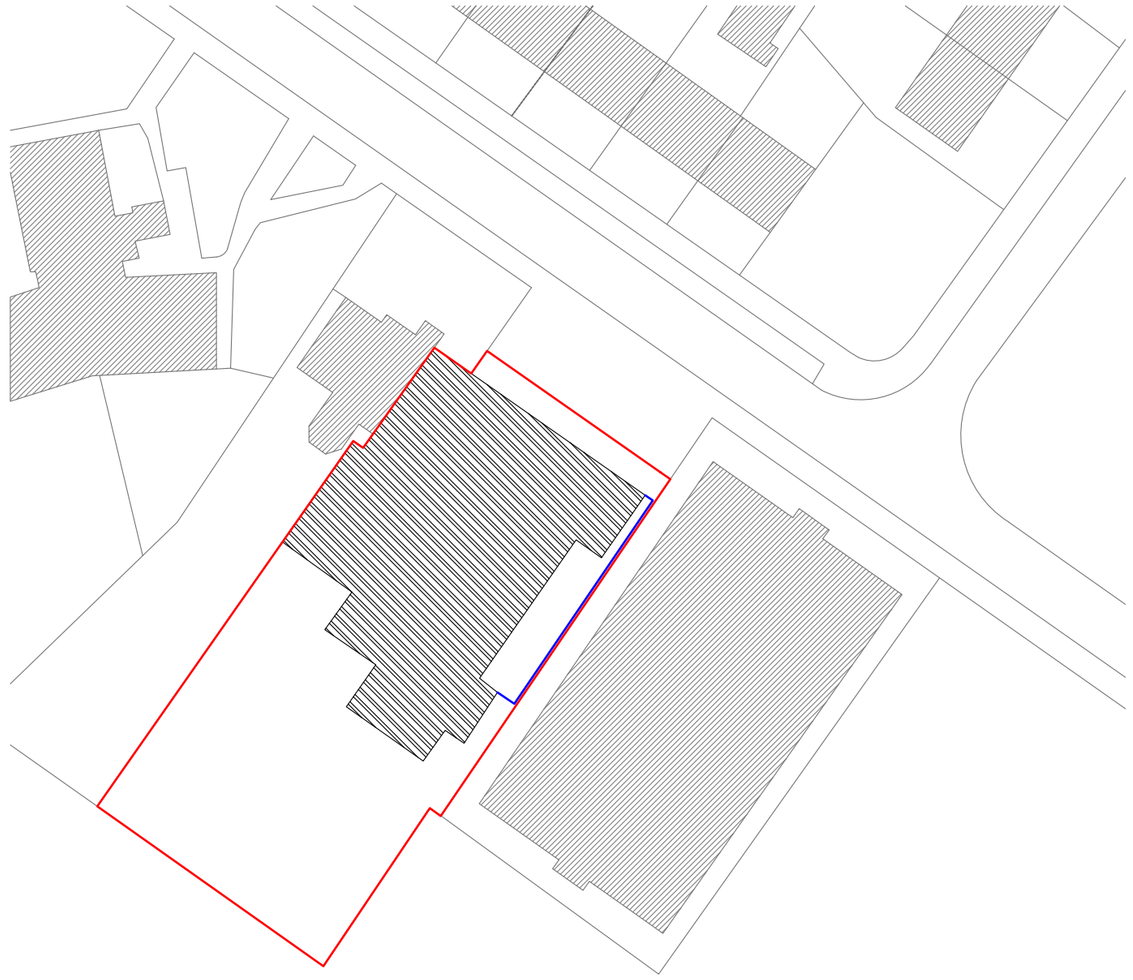

N

SITE PLAN

Scale: 1 : 500

Legend

- Existing Building
- Site Boundary
- Proposed Construction



SIDE ELEVATION

Scale: 1 : 100

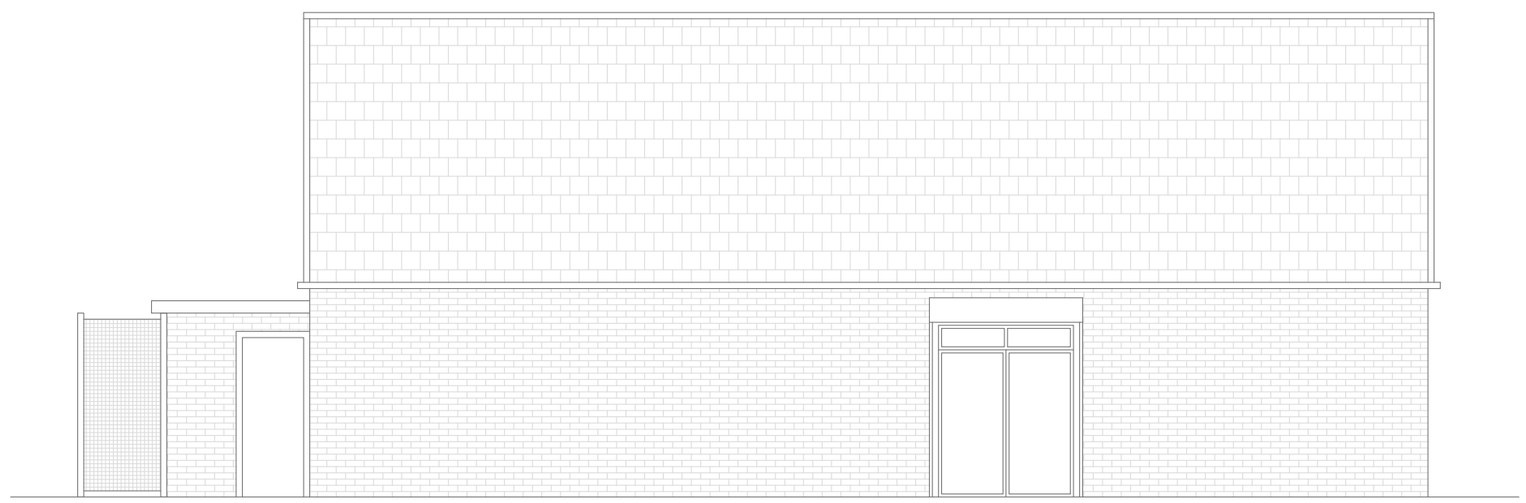

FRONT ELEVATION

Scale: 1 : 100