

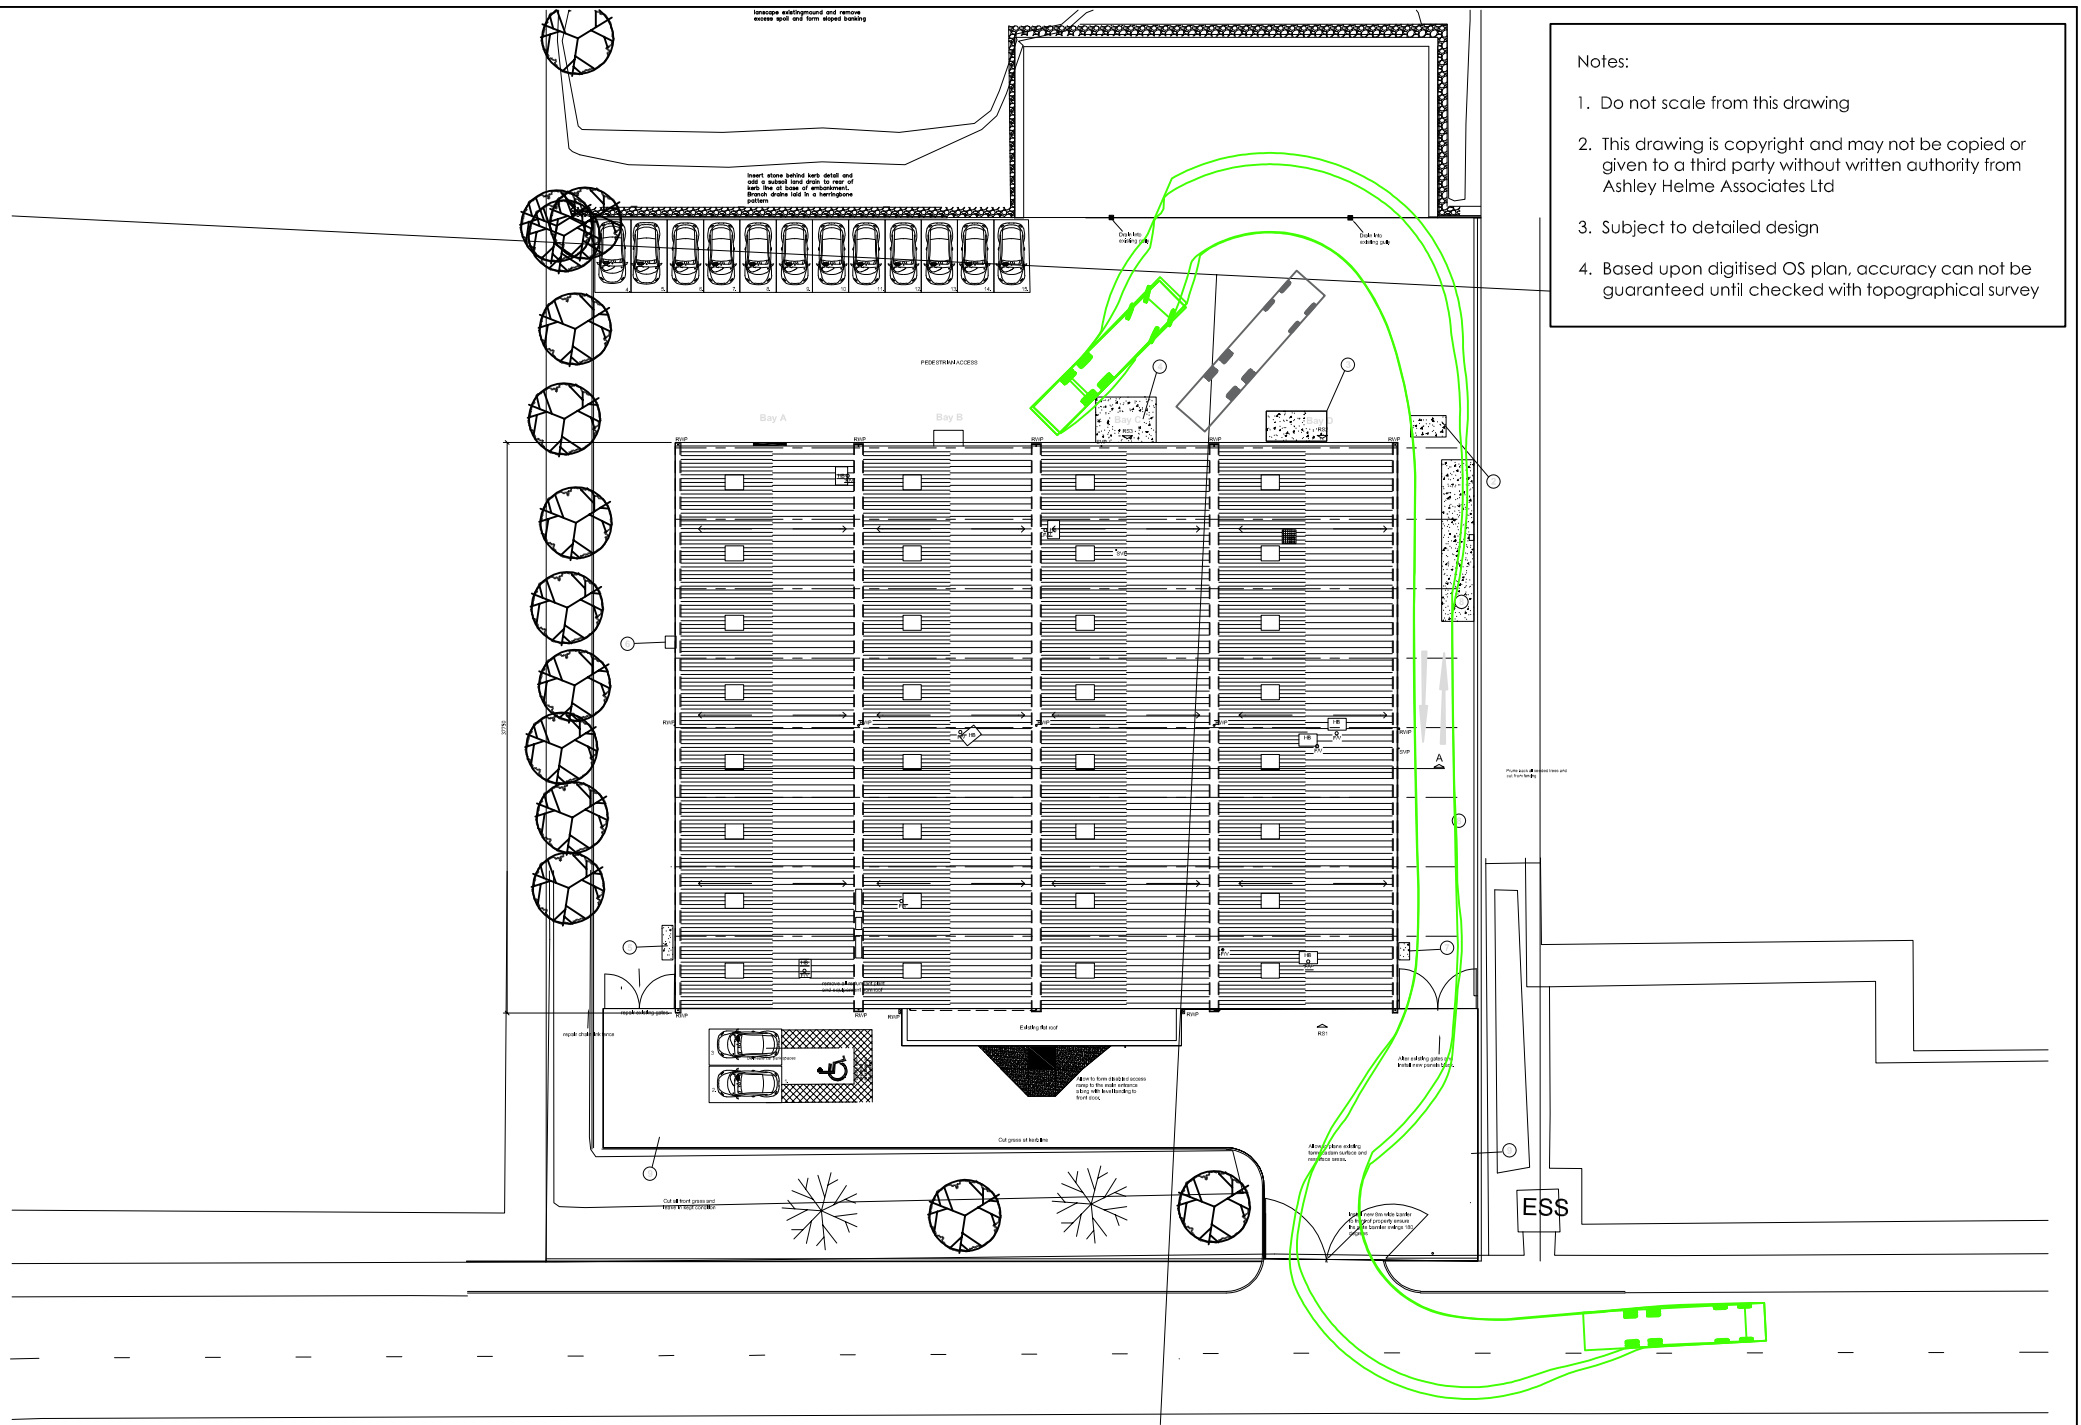
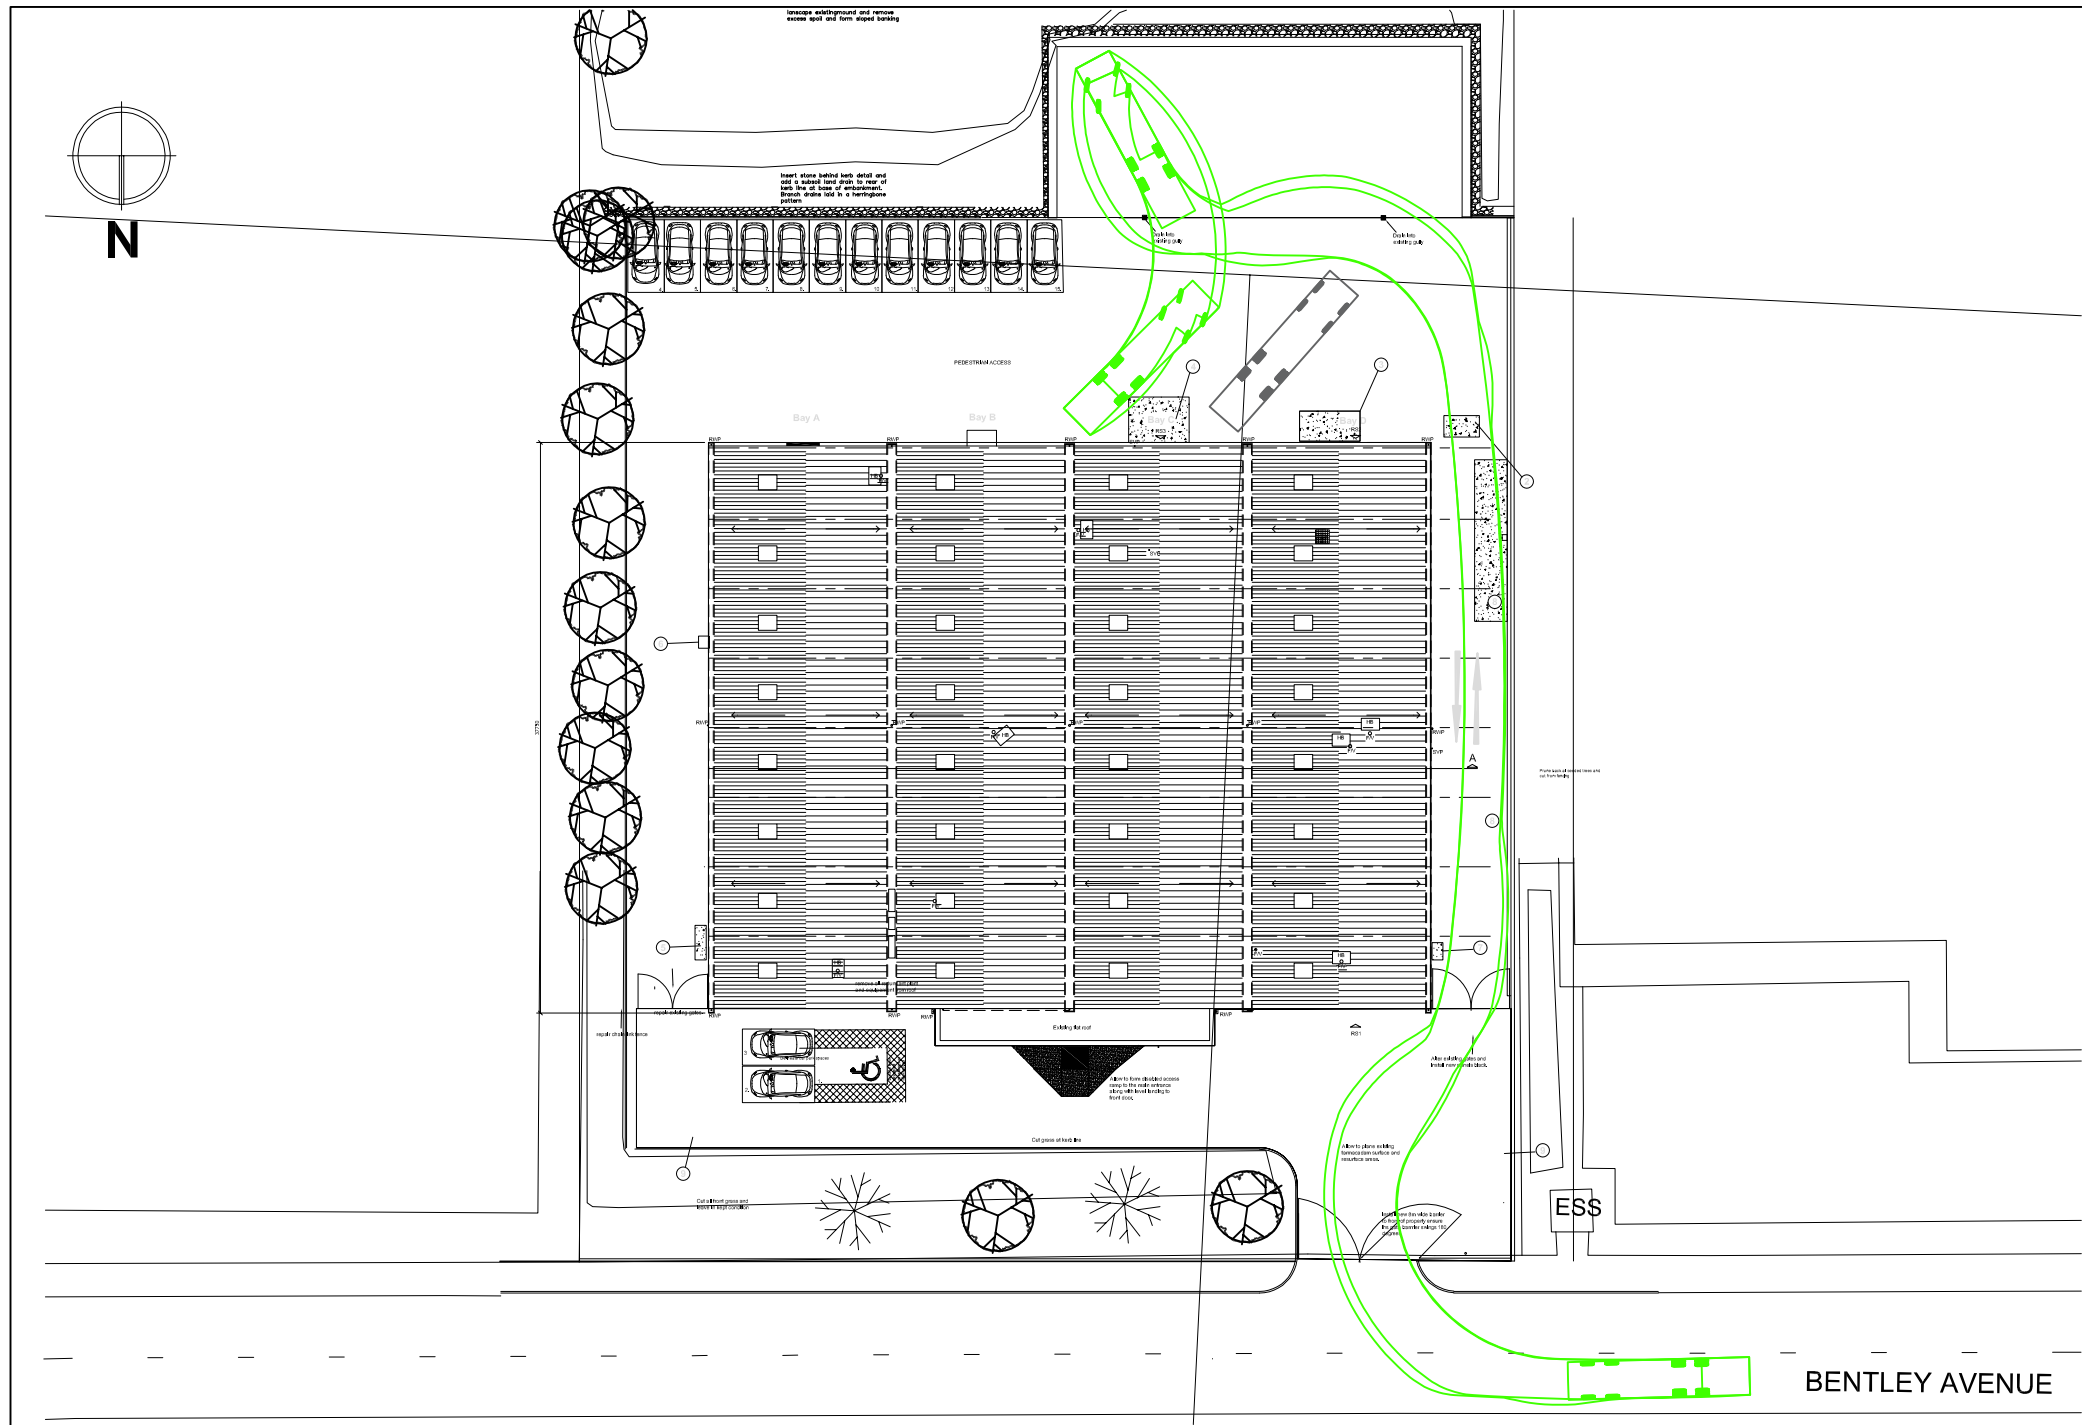
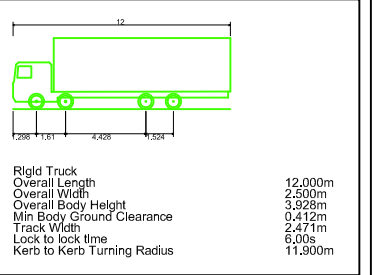


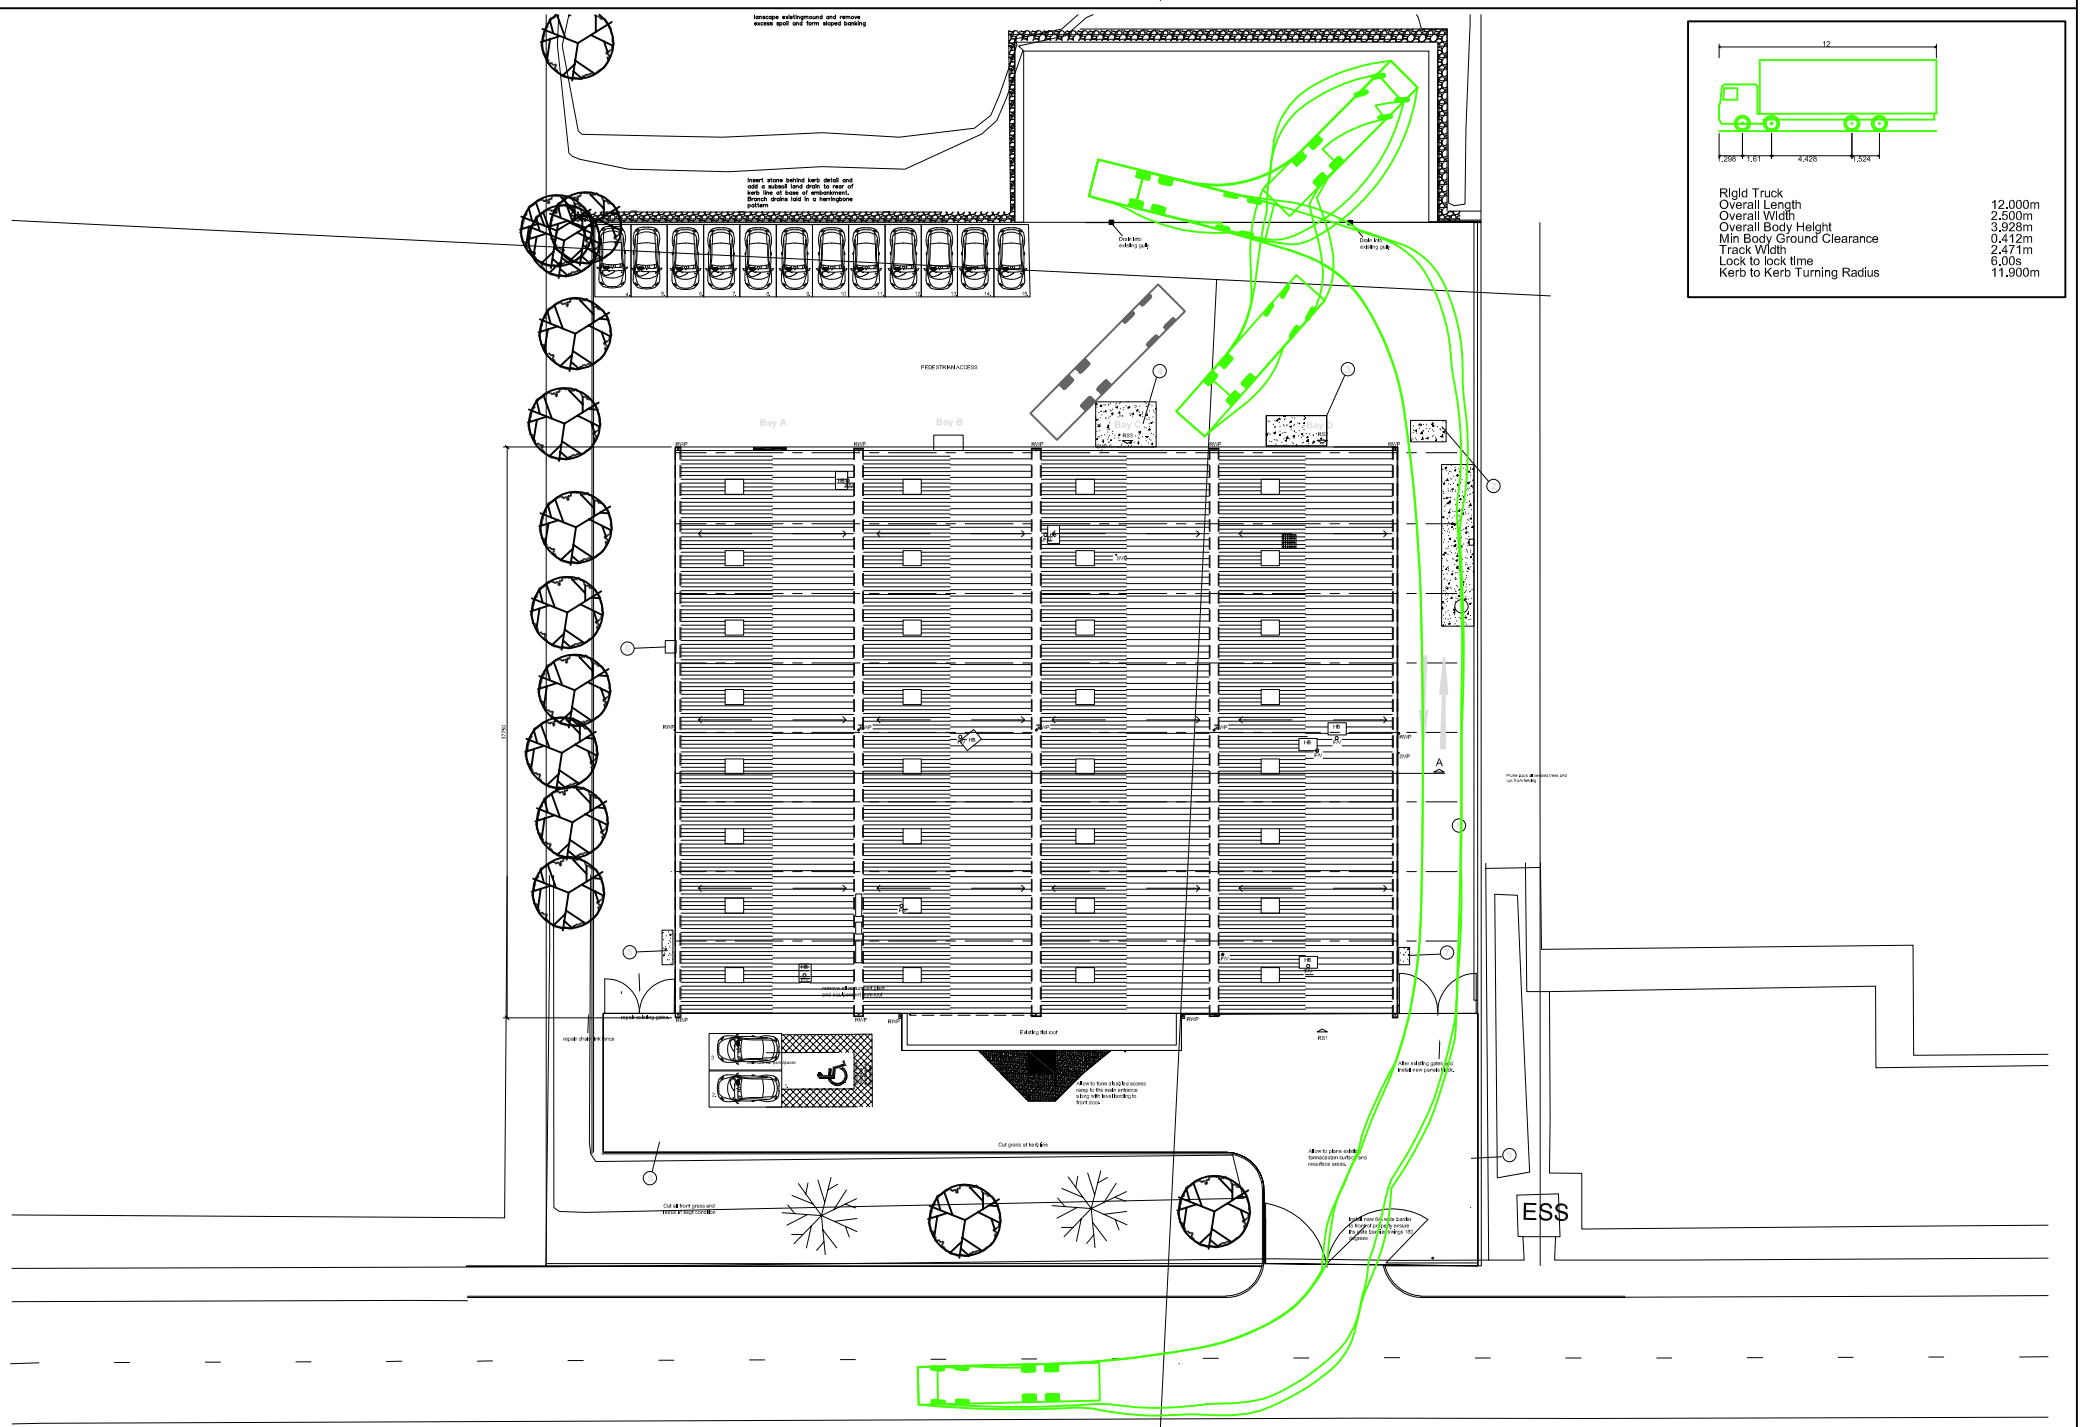

- Notes:
1. Do not scale from this drawing
 2. This drawing is copyright and may not be copied or given to a third party without written authority from Ashley Helme Associates Ltd
 3. Subject to detailed design
 4. Based upon digitised OS plan, accuracy can not be guaranteed until checked with topographical survey

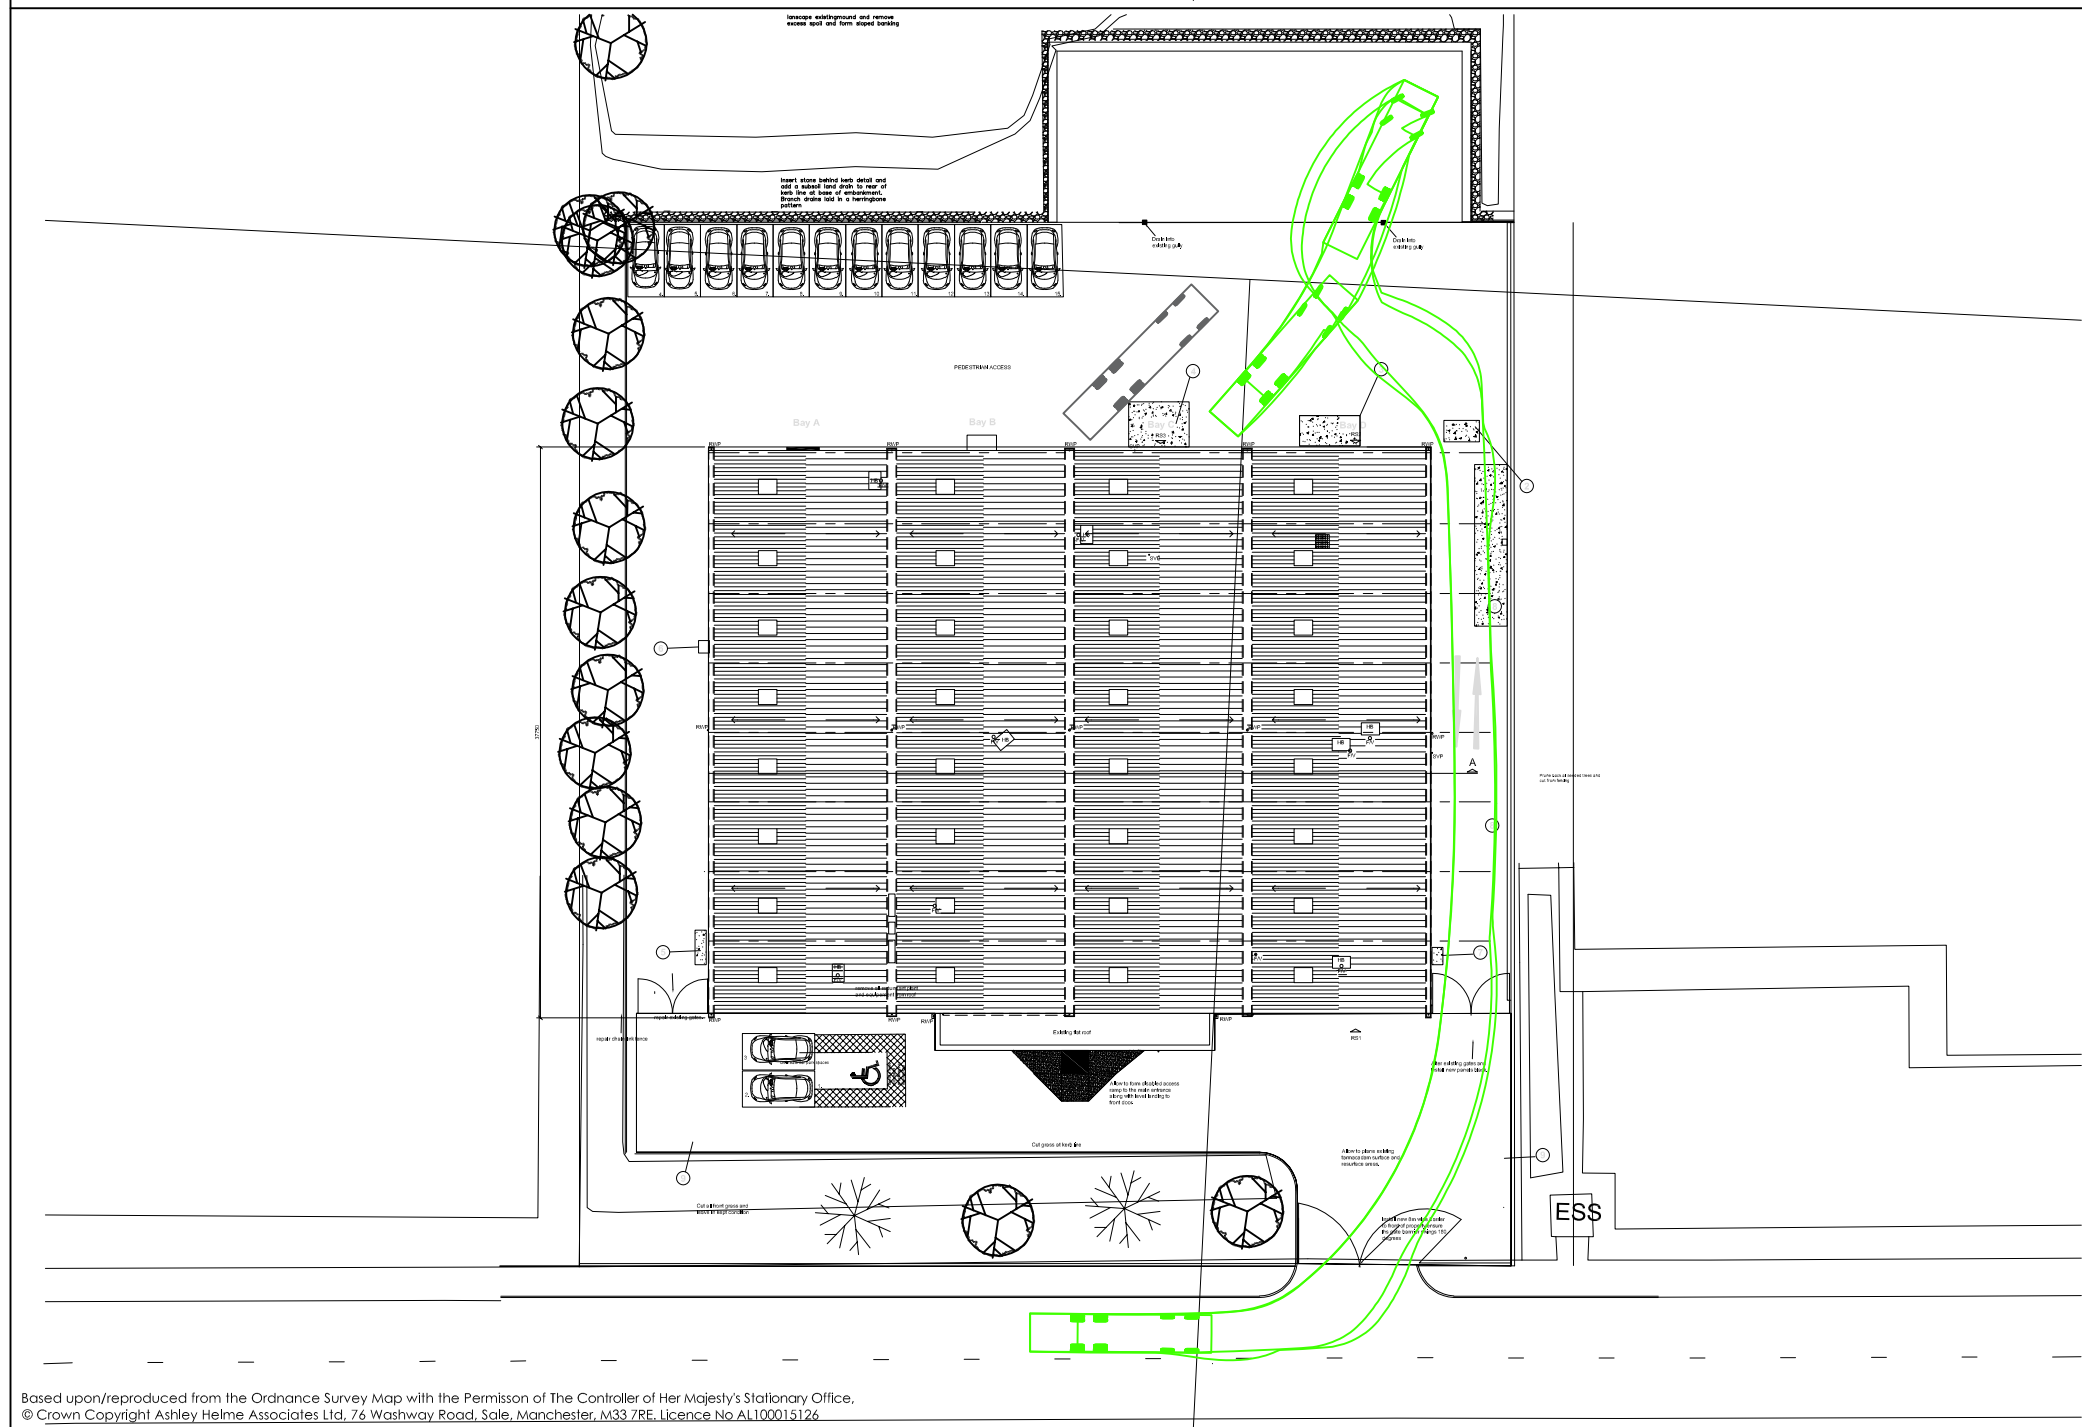

Based upon/reproduced from the Ordnance Survey Map with the Permission of The Controller of Her Majesty's Stationary Office.
© Crown Copyright Ashley Helme Associates Ltd, 76 Washway Road, Sale, Manchester, M33 7BE. Licence No AL100015126

Project	BENTLEY AVENUE, MIDDLETON	Title	SWEPT PATH ANALYSIS: 12m RIGID HGV	Drg No	168/SP/02	Rev	 ASHLEY HELME ASSOCIATES	Telephone Email Website Address	0161 972 0552 aho@ashleyhelme.co.uk www.ashleyhelme.co.uk 76 Washway Road, Sale, Manchester, M33 7RE
Client	HAMIDA.AM LTD			Date	OCTOBER 2023	Scale			