


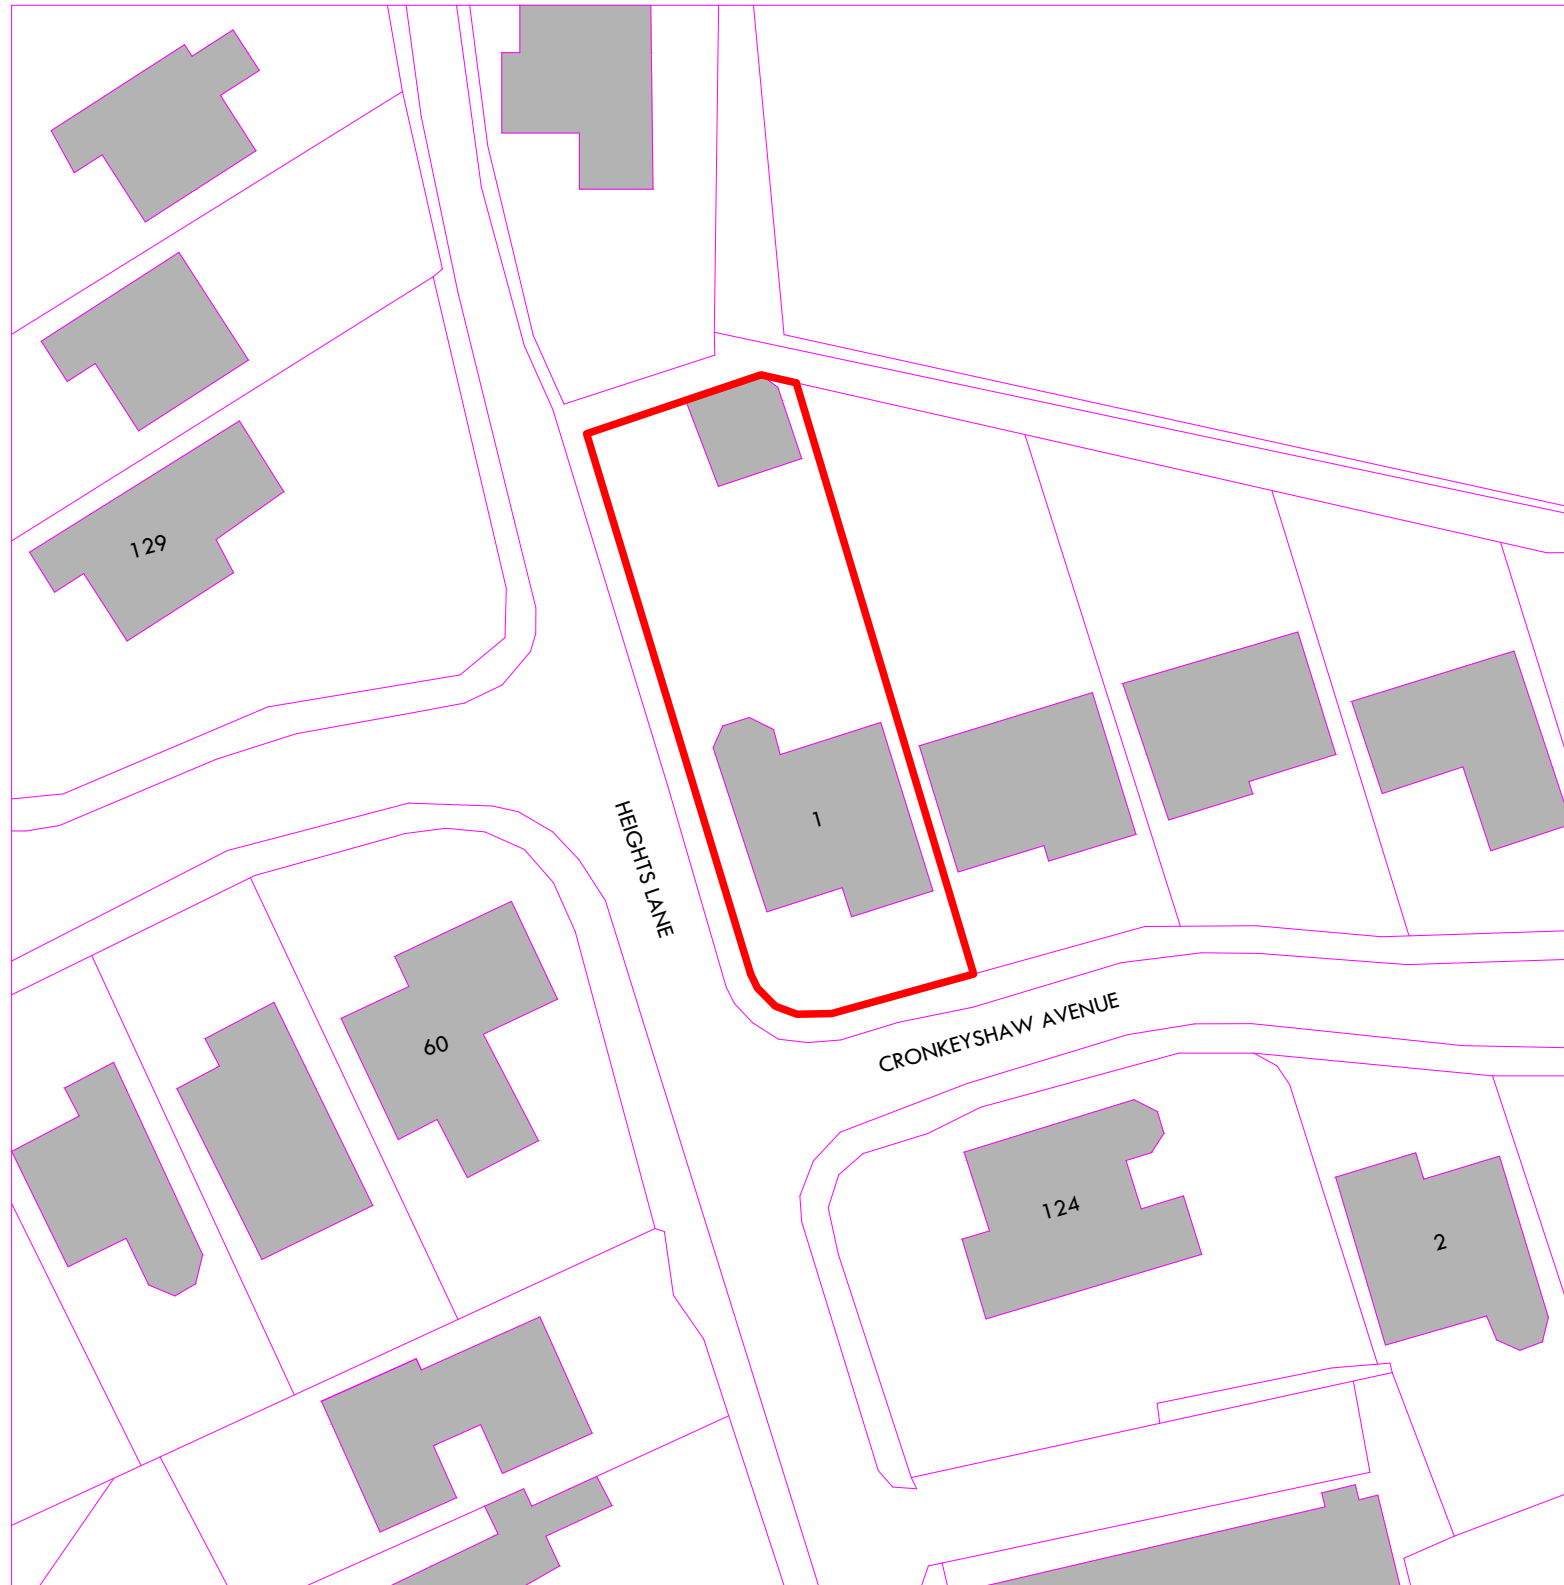

1:500

0 25



www.MaanArchitects.co.uk

1 Cronkeyshaw Ave.

Location Plan

1:500 @A3

P-001