





ROOF TILES

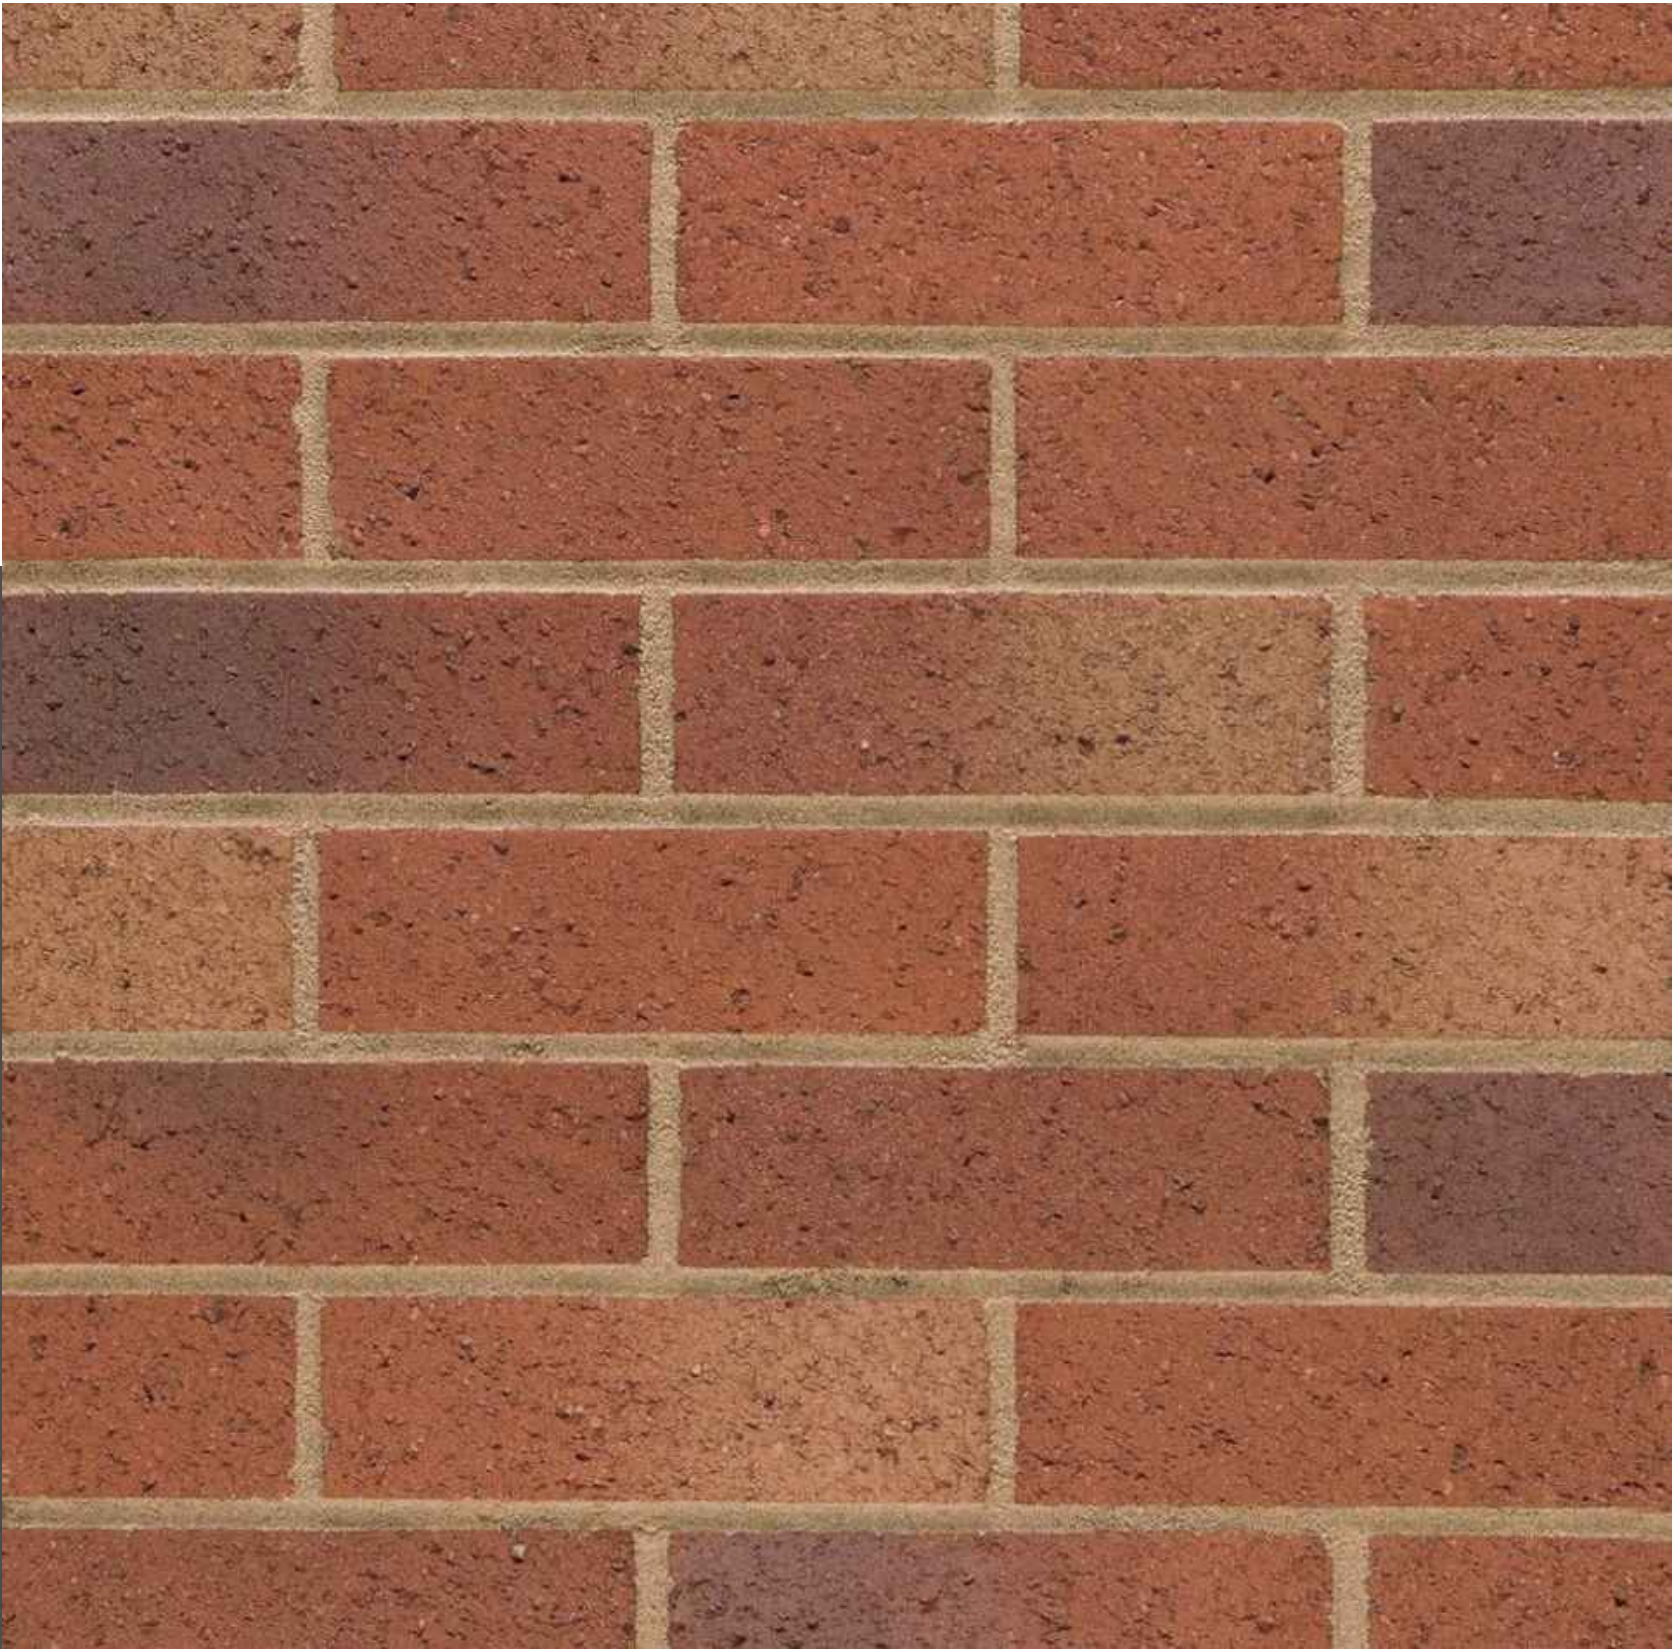

RED BRICKS

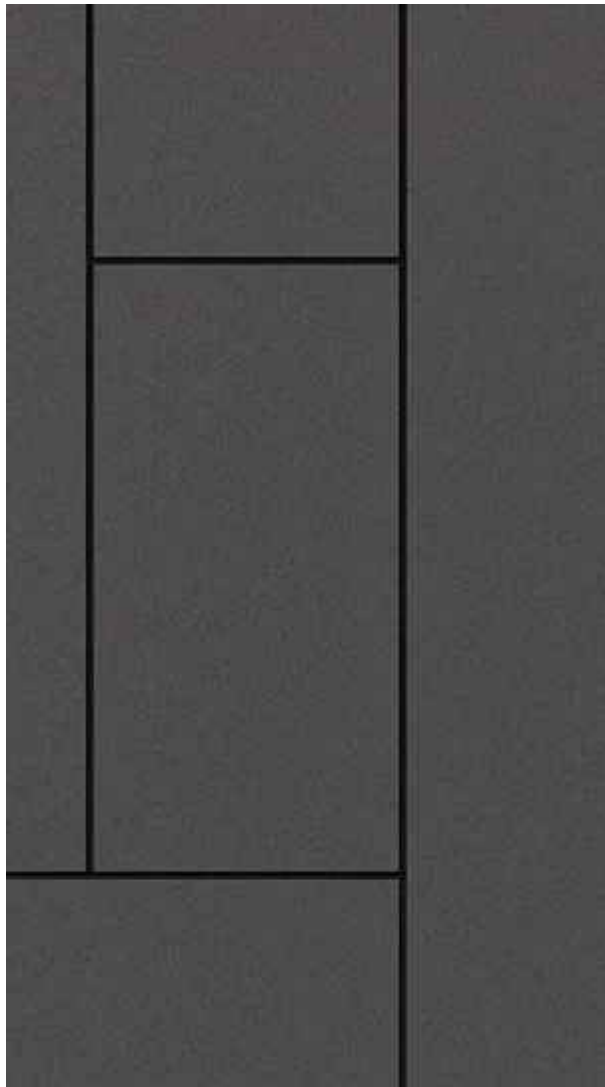

FIBER CEMENT SHEET

NOTES		
1	ALL WORK TO BE CARRIED OUT IN ACCORDANCE WITH THE BUILDING REGULATIONS AND THE REQUIREMENTS OF THE LOCAL AUTHORITY.	
2	NO DIMENSIONS TO BE SCALED FROM THIS DRAWING.	
3	THE CONTRACTOR SHALL VERIFY ALL LEVELS AND DIMENSIONS ON SITE BEFORE COMMENCEMENT OF WORK.	
4	ON SITE ALTERATIONS TO THE CONSTRUCTION OR FINISHES SHOWN OR IMPLIED ON THIS DRAWING MUST BE DRAWN TO THE ATTENTION OF THE ARCHITECT BEFORE SUCH WORK IS IMPLEMENTED.	
5	ALL TIMBERS REQUIRE PRESERVATIVE TREATMENT	
© COPYRIGHT RESERVED		

01	16.05.22	GENERAL REVISION	
Rev:	Date:	Details	
Drawing Status:			
BUILDING REGS			
PROGRESSIVE			
Progressive Architecture 4 Lonsdale Road, Southwold, West Yorkshire, HD7 5AL, Tel: 01484 846786			
Client:			
Dimora Construction			
Site:			
William Street Littleborough OL15 8JP			
Drawing Title:			
Proposed Materials			
Project Number:	Drawing Number:	Revision:	
P1018	102	01	
Date:	Scale:	Drawn:	
07.04.2022	- @ A1	JCM	