
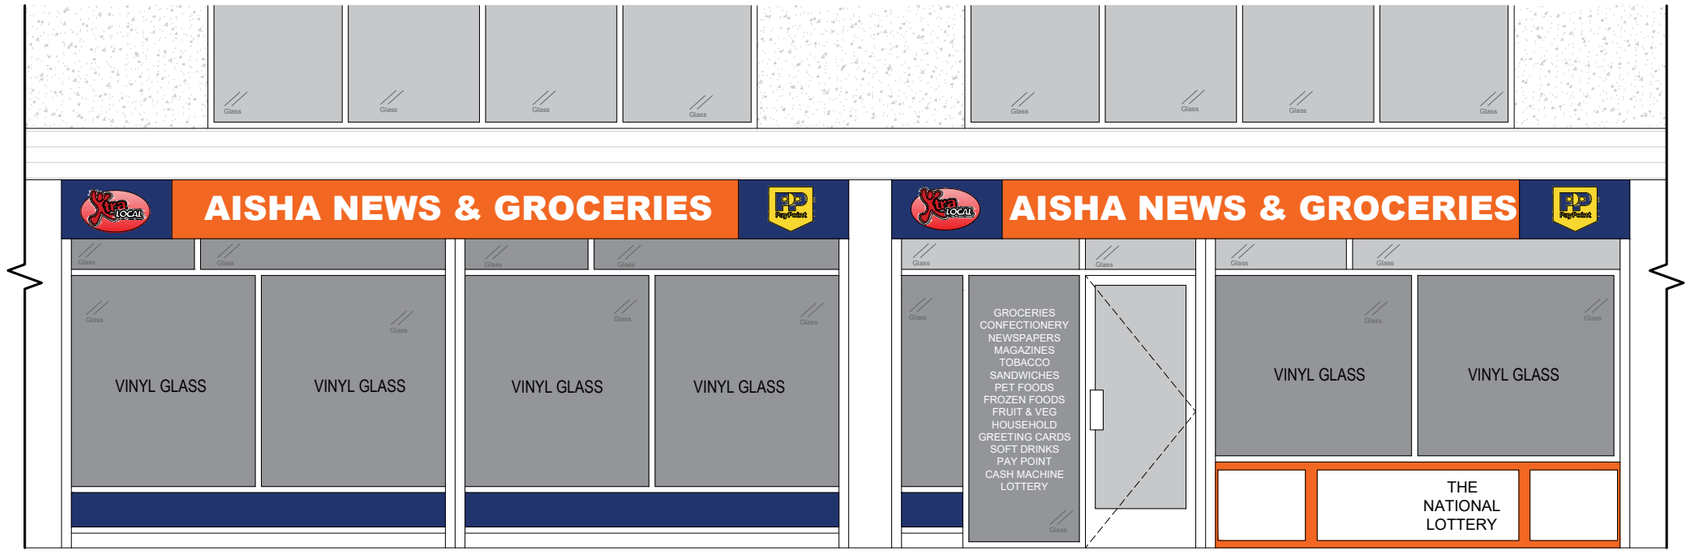
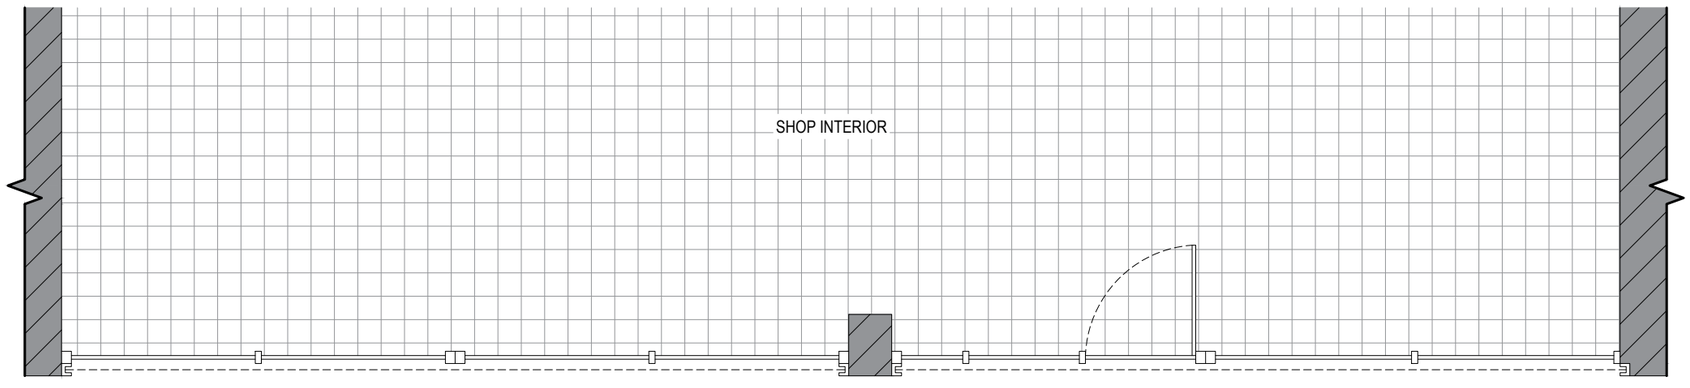



## PRE-EXISTING FRONT ELEVATION

Scale 1:50

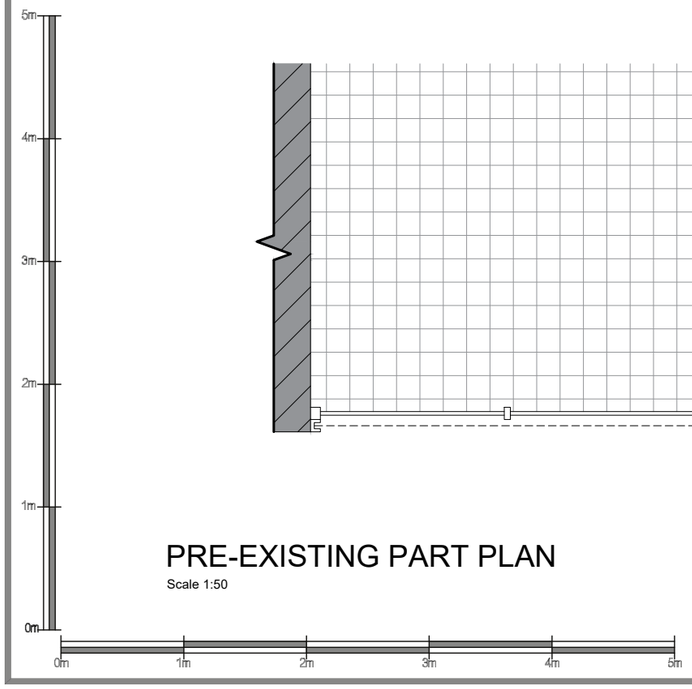


## PRE-EXISTING PART PLAN

Scale 1:50

NM GROUP

| Date: | Comments: | By: |
|---|---|---|
| | | |

GENERAL NOTES:

1) All dimensions in millimeters unless otherwise stated.

Site:
Aisha News & Groceries,
5-6 Argyle Parade,
Heywood

Drawing Title:
Pre-Existing Plan and Elevation

| Ref: | Date: 04/01/2019 | Rev: |
|---|---|---|
| Scale: 1:50 | Paper: A3 | Date Rev: |