


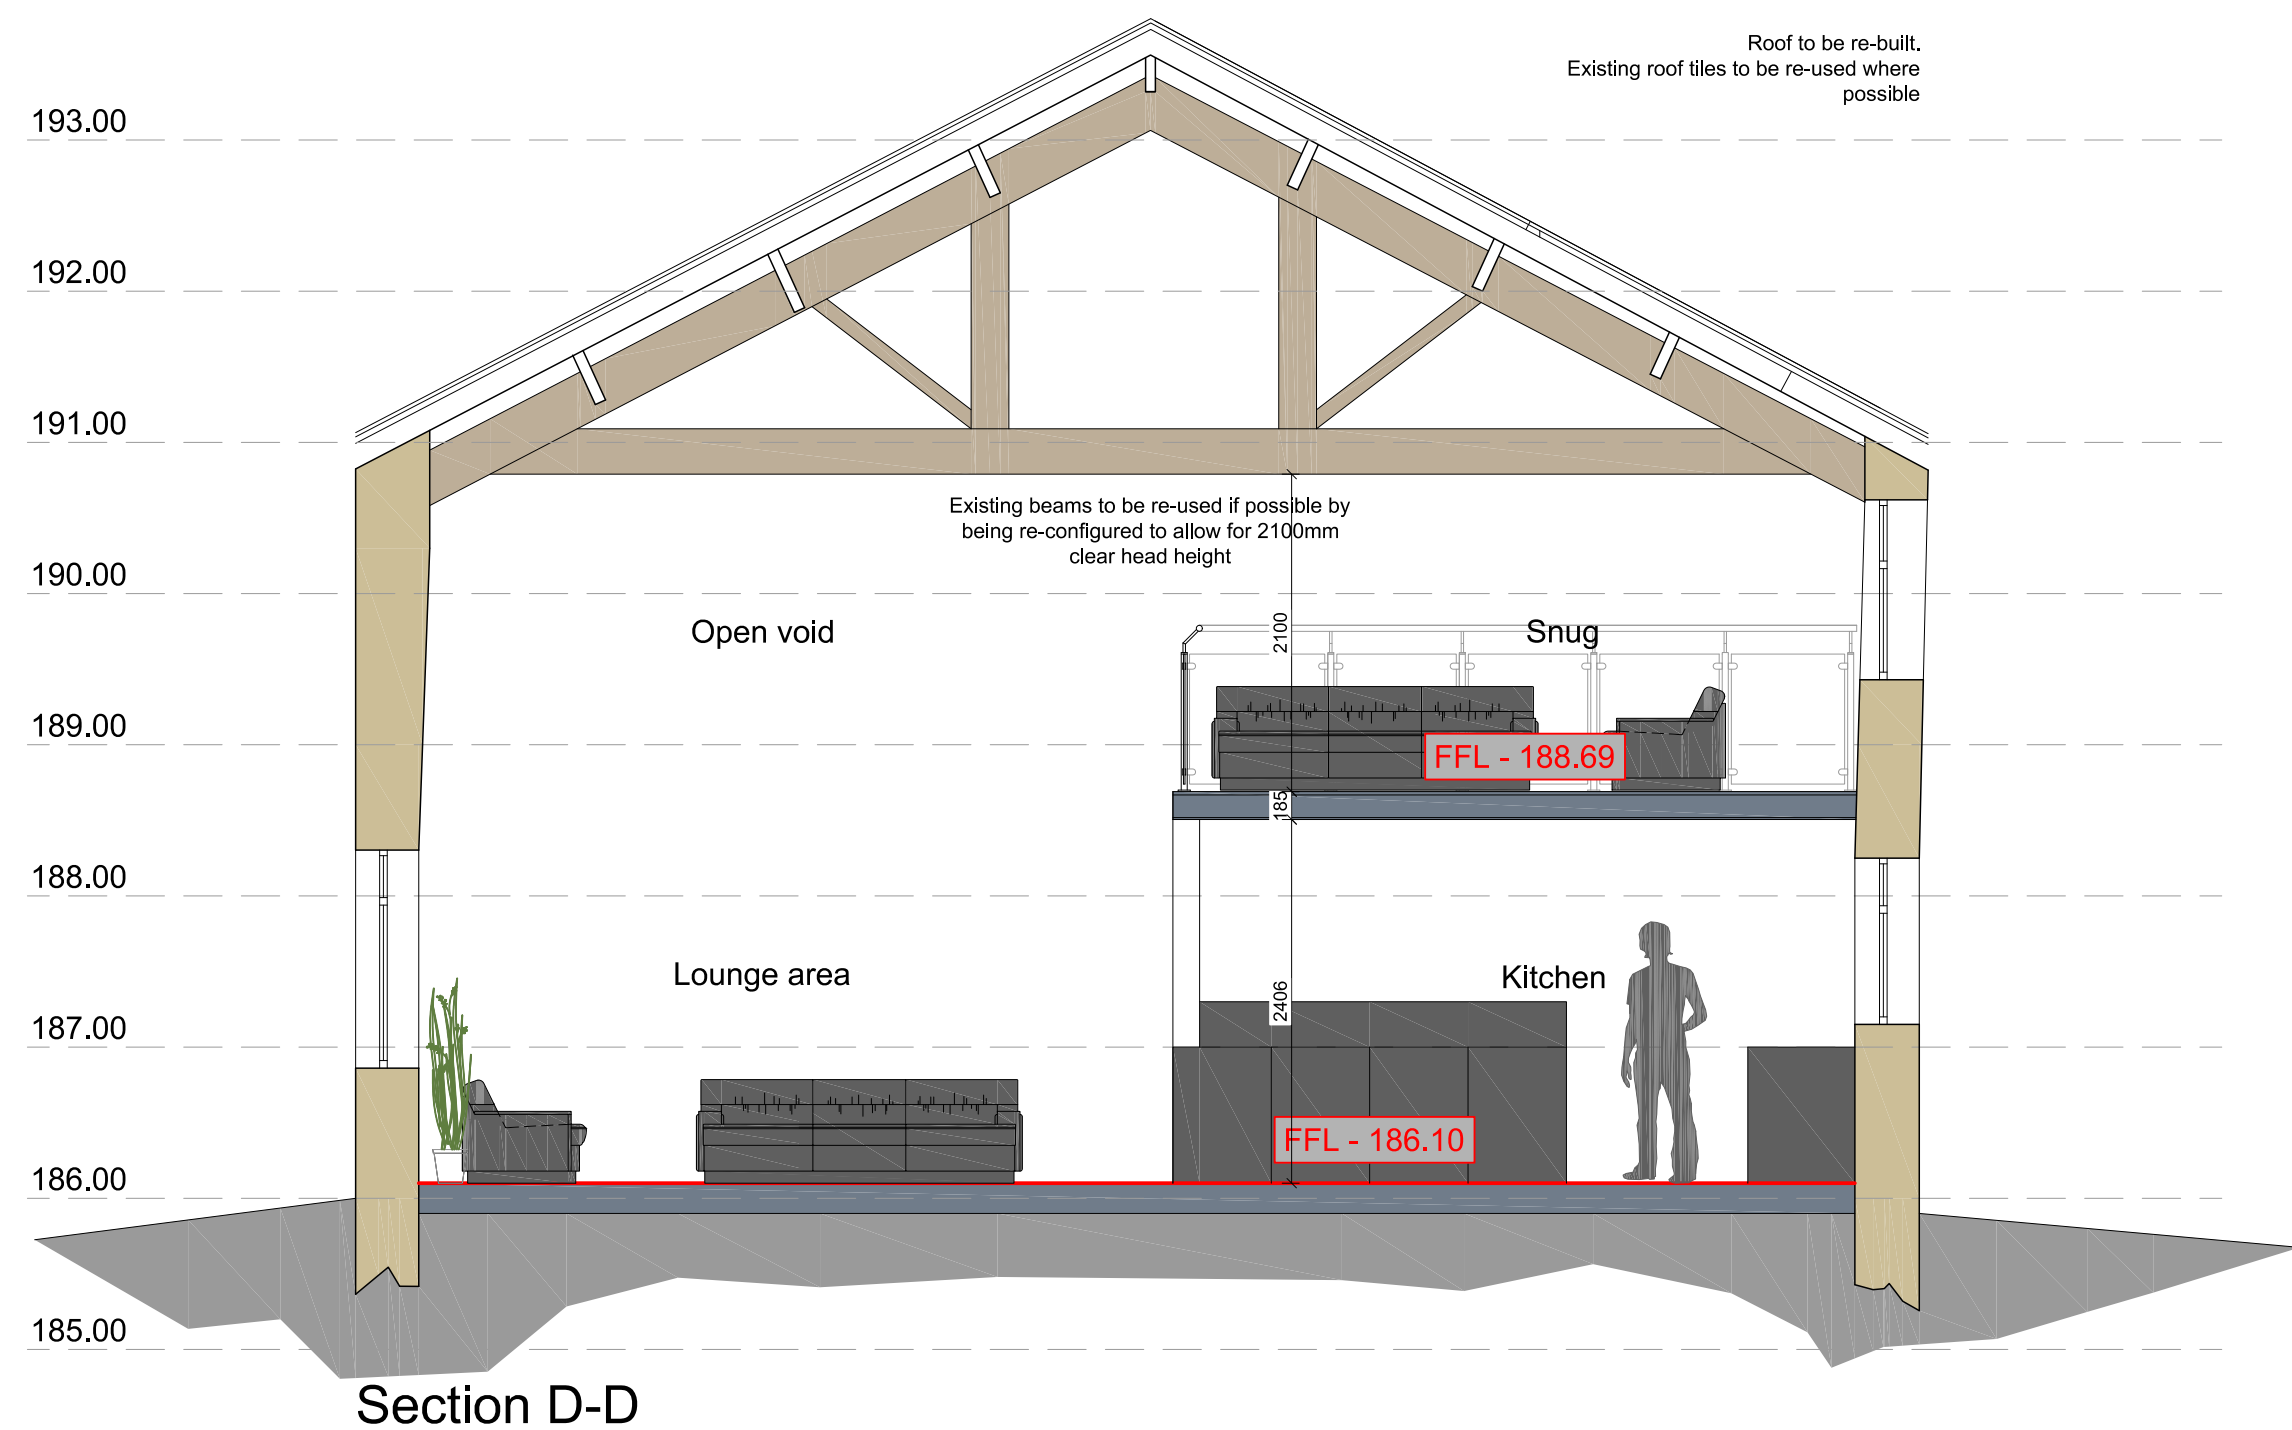

012345

1-50 Scale Bar (metres)

| REV | DATE | AMENDMENT | BY | CHKD |
|-----|------|-----------|----|------|
|     |      |           |    |      |
|     |      |           |    |      |
|     |      |           |    |      |

HNAarchitects

Architecture | Planning | Design

|           |                                      |             |            |           |
|-----------|--------------------------------------|-------------|------------|-----------|
| PROJECT:  | Syke House Farm, Syke Road, Rochdale |             |            |           |
| CLIENT:   | Mr J Bullock                         |             |            |           |
| DRAWING:  | Proposed sections C-C & D-D          |             |            |           |
| DRAWN BY: | YQ                                   | CHECKED BY: | MB         | CREATED:  |
| STATUS:   | Planning                             | DRAWING No: | 1423-P-301 | SCALE:    |
|           |                                      |             |            | 1:50 @ A2 |
|           |                                      |             |            | REVISION: |

DO NOT SCALE.  
COPYRIGHT REMAINS WITH HNA ARCHITECTS Ltd.

TEMPLE WORKS, TEMPLE STREET, OLDHAM, OL13NJ  
TEL: 0161 688 1820  
E-MAIL: info@hna-architects.co.uk

RIBA

Chartered Practice