Conway Architectural Design shall have no responsibility for any use made of this document other than for that which it was prepared and issued.
This drawing should not be scaled. Work to figured dimensions only.
All dimensions and levels to be checked on site.
No building work is to be started until all relevant approvals are in place.
Any discrepancies should be reported to Conway Architectural Design.
This drawing should not be reproduced without written permission from Conway Architectural Design.
Standard Building Regs Notes are to be provided by Conway Architectural Design prior to a building regs application being submitted.

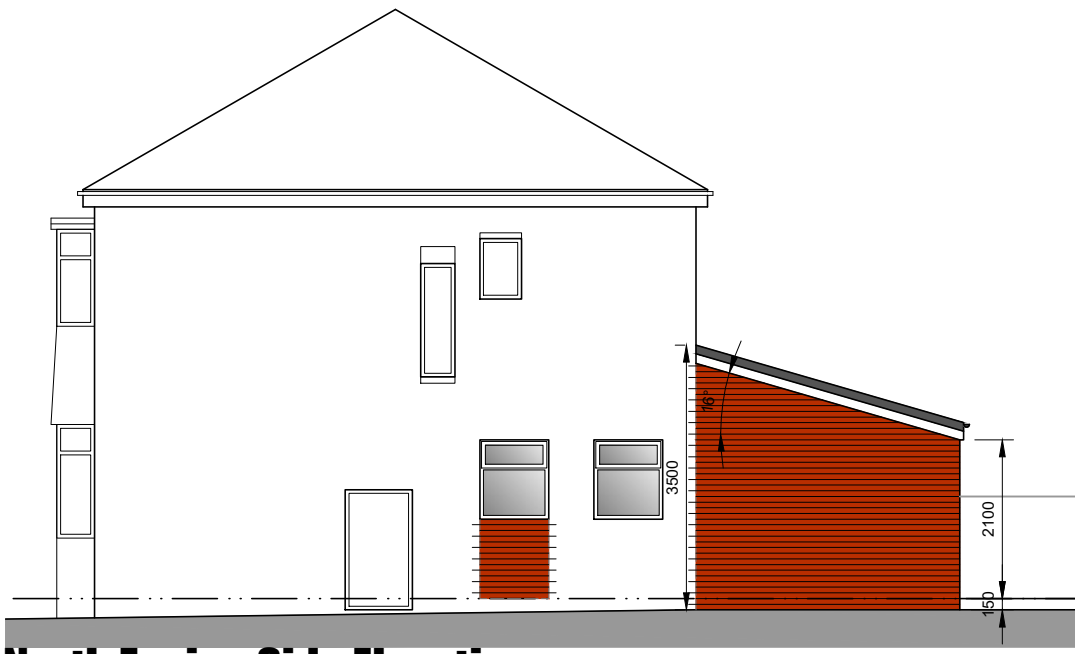

North Facing Side Elevation



North Facing 3D Sketch Image



West Facing Rear Elevation



West Facing 3D Sketch Image

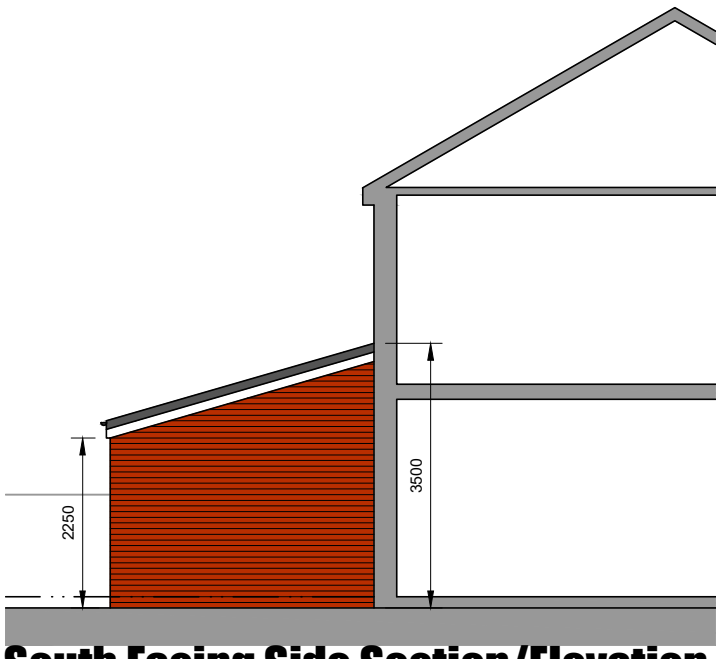

South Facing Side Section/Elevation



South Facing 3D Sketch Image

Extension Materials

Brickwork	Red multi to match existing
Roof Tiles	Terracotta to match existing
Doors	White Upvc
Soffit	White Upvc
Fascia	White Upvc
Rainwater Goods	Black Upvc

Conway Architectural Design
6 Conway Close
Alkrington
Middleton
Manchester, M24 1EW
E: conway-design@outlook.com

JOB TITLE : Single Storey Rear Extension
ADDRESS : 180 Manchester New Road, Alkrington
DRAWING TITLE : Proposed Elevations
SCALE : 1:100 @ A3
DRAWN : xxx DATE : 17.03.20

JOB NO./
DWG NO. 294-08