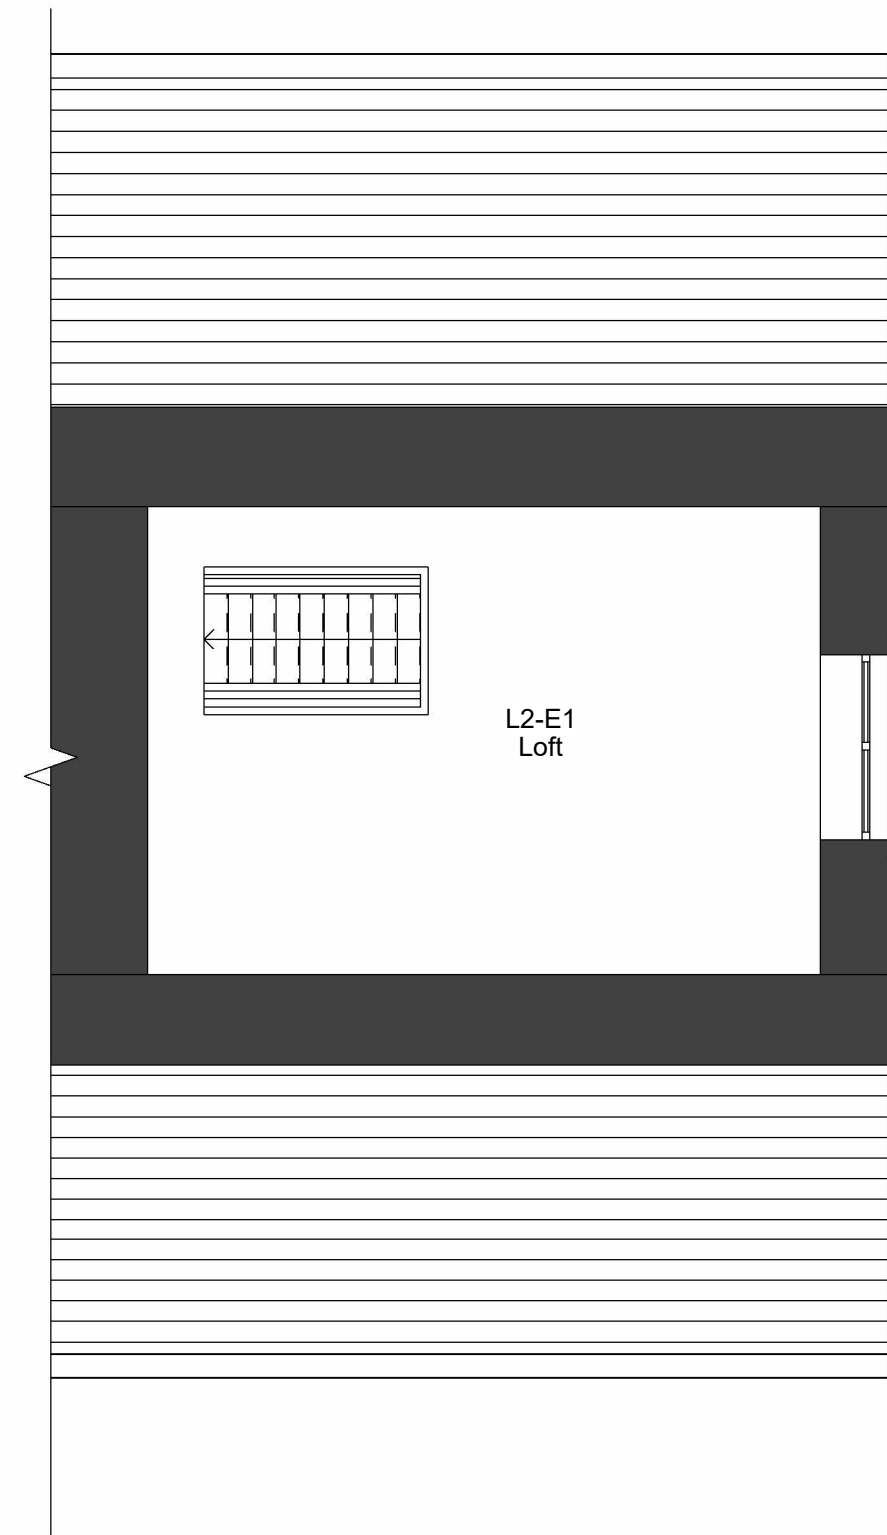
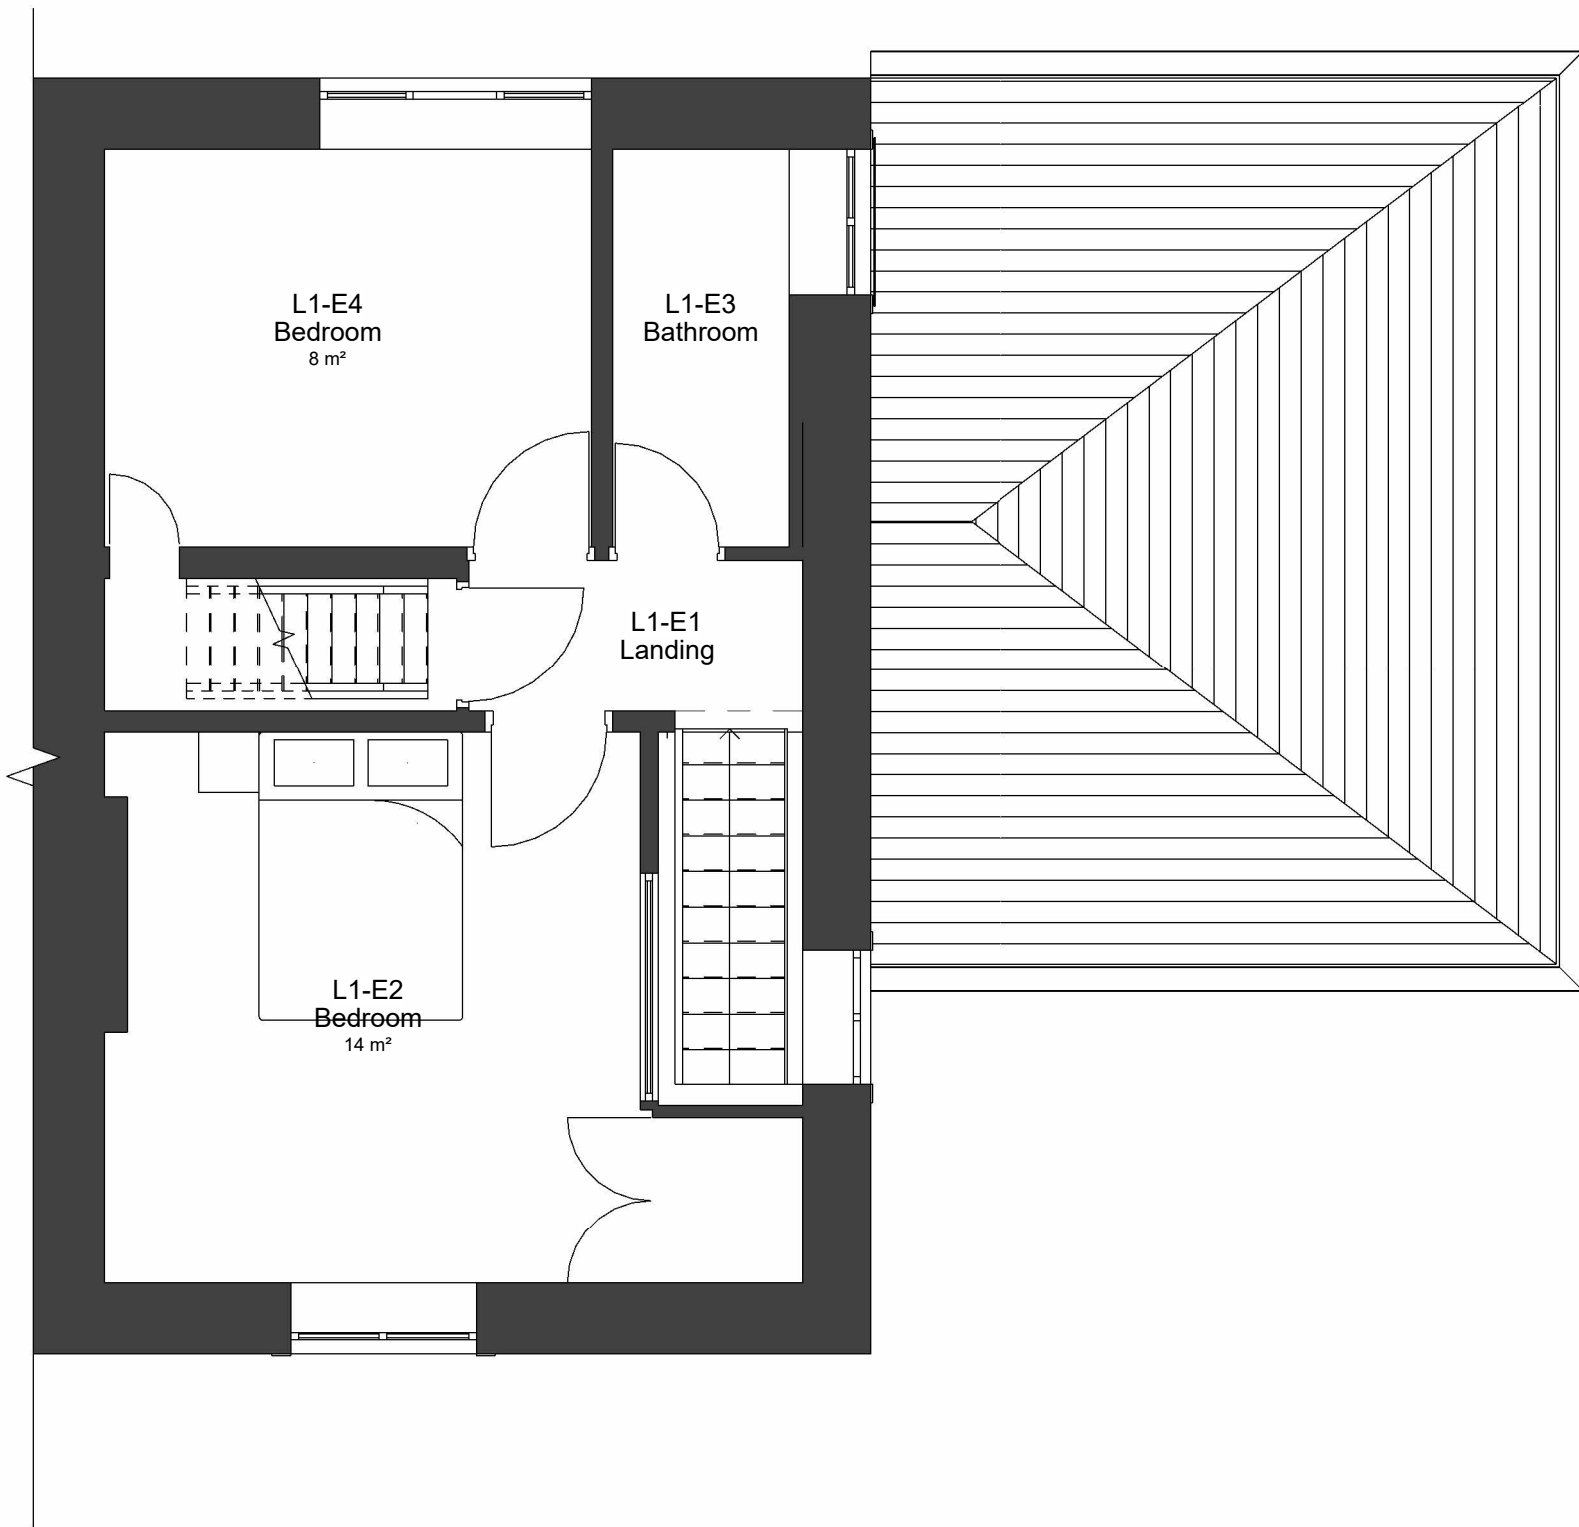
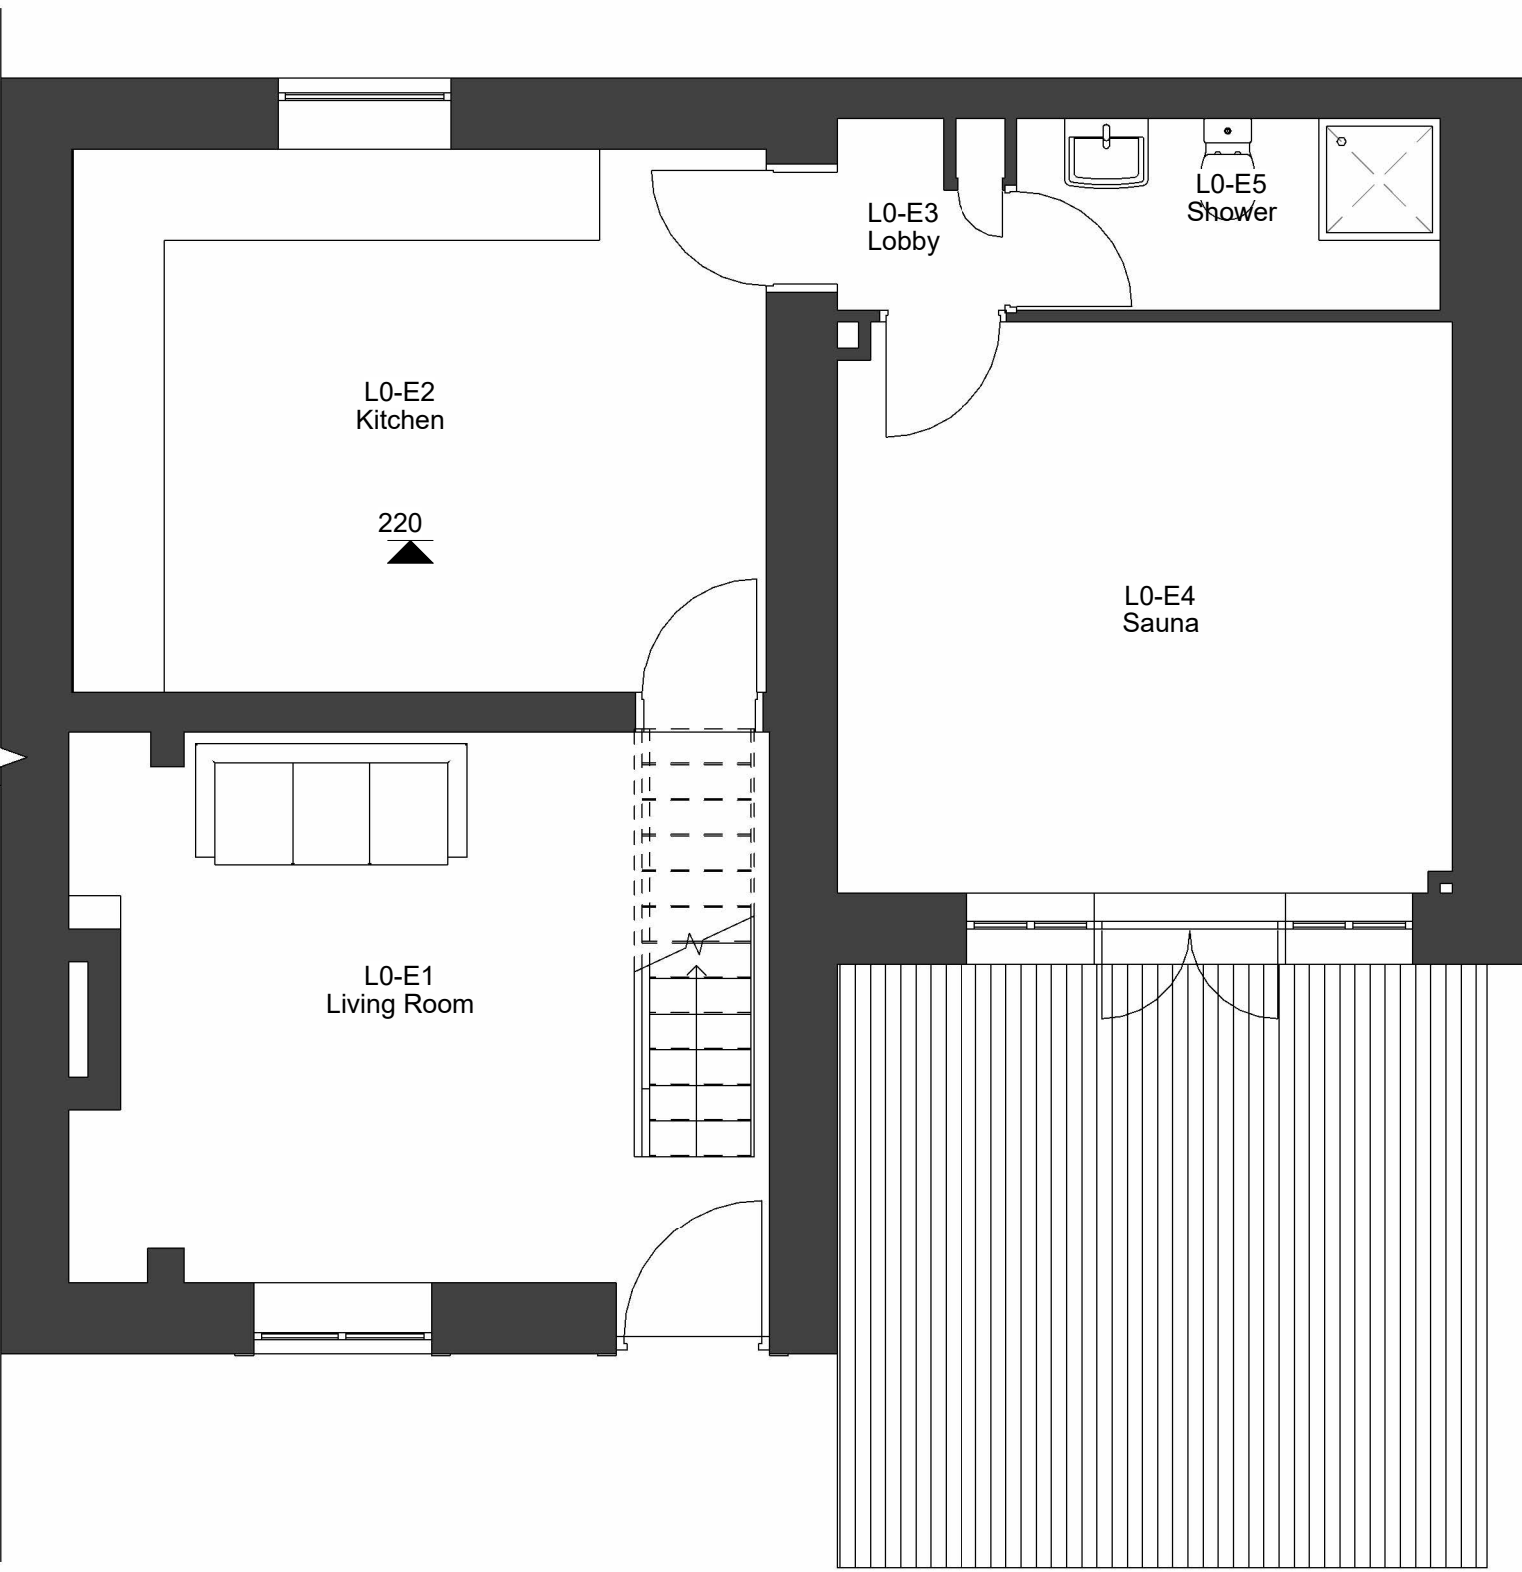
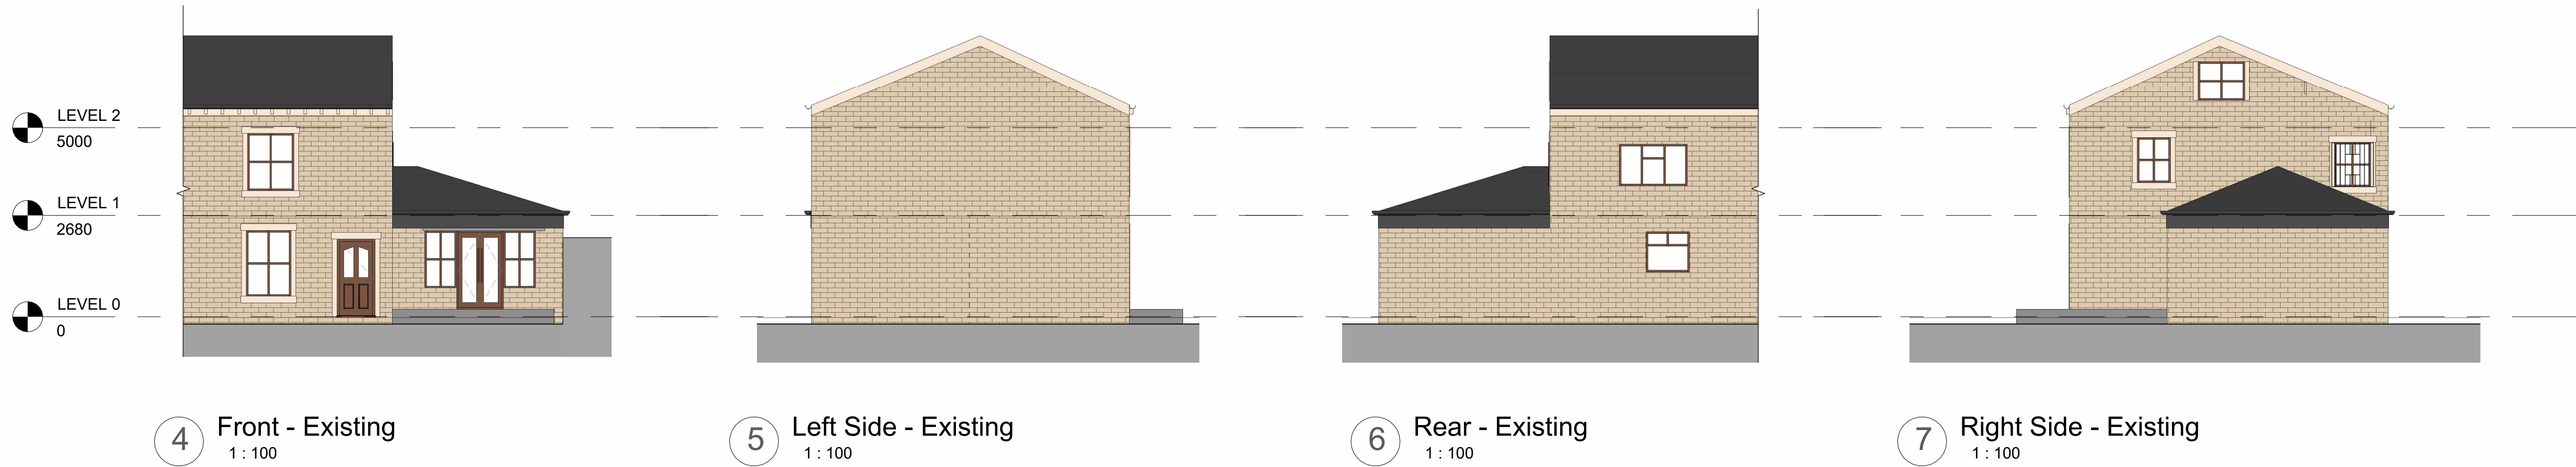


Notes:

© COPYRIGHT : ALL RIGHTS RESERVED.
This drawing and the building works depicted are the copyright of TP and may not be reproduced or amended except by written permission. no liability will be accepted for amendments made by other persons. all dimensions to be checked on site and architect notified of any discrepancies prior to commencement. do not scale.
DRAWING TO BE USED FOR THE STATUS INDICATED ONLY.

1	PLANNING	TP	07/07/2024
REV	DESCRIPTION	BY	DATE
STATUS: PLANNING			

14 Wickentree Holt
Norden
Rochdale
OL127PQ
07718789769
Thomasbpendlebury@gmail.com

CLIENT:
H.J

ARCHITECT:

SITE:
5 Woodbank

TITLE:
Existing Plans and Elevations

SCALE AT A1:	DATE:	DRAWN:	CHECKED:
As indicated	27/05/2024	TP	TP
PROJECT NO:	DRAWING NO:	REVISION:	
TP011	002	1	