

EXISTING SITE PLAN

CHECK ALL DIMENSIONS PRIOR TO COMMENCEMENT OF WORK

NO GUARANTEE CAN BE GIVEN THAT ALL SERVICES HAVE BEEN SHOWN ON THE DRAWING

NO GUARANTEE CAN BE GIVEN TO THE ACCURACY AND COMPLETENESS OF ANY SERVICE PROVIDER RECORD INFORMATION SHOWN IN THIS DRAWING AND NO LIABILITY WILL BE ACCEPTED FOR ANY LOSSES THAT ARISE DUE TO A LACK OF ACCURACY IN ANY SERVICE PROVIDERS RECORD INFORMATION


RELEVANT SERVICE DRAWINGS SHOULD BE OBTAINED FROM APPROPRIATE SERVICE PROVIDERS AND USED IN CONJUNCTION WITH THIS DRAWING

REFERENCE SHOULD ALSO BE MADE TO HISTORICAL PLANS AND AS BUILT DRAWINGS

THIS DRAWING IS COPYRIGHT TO LABOSPORT LTD

APPLICATION SITE AREA  
REQUIRED

LAND AREA UNDER  
OWNERSHIP OF CLIENT

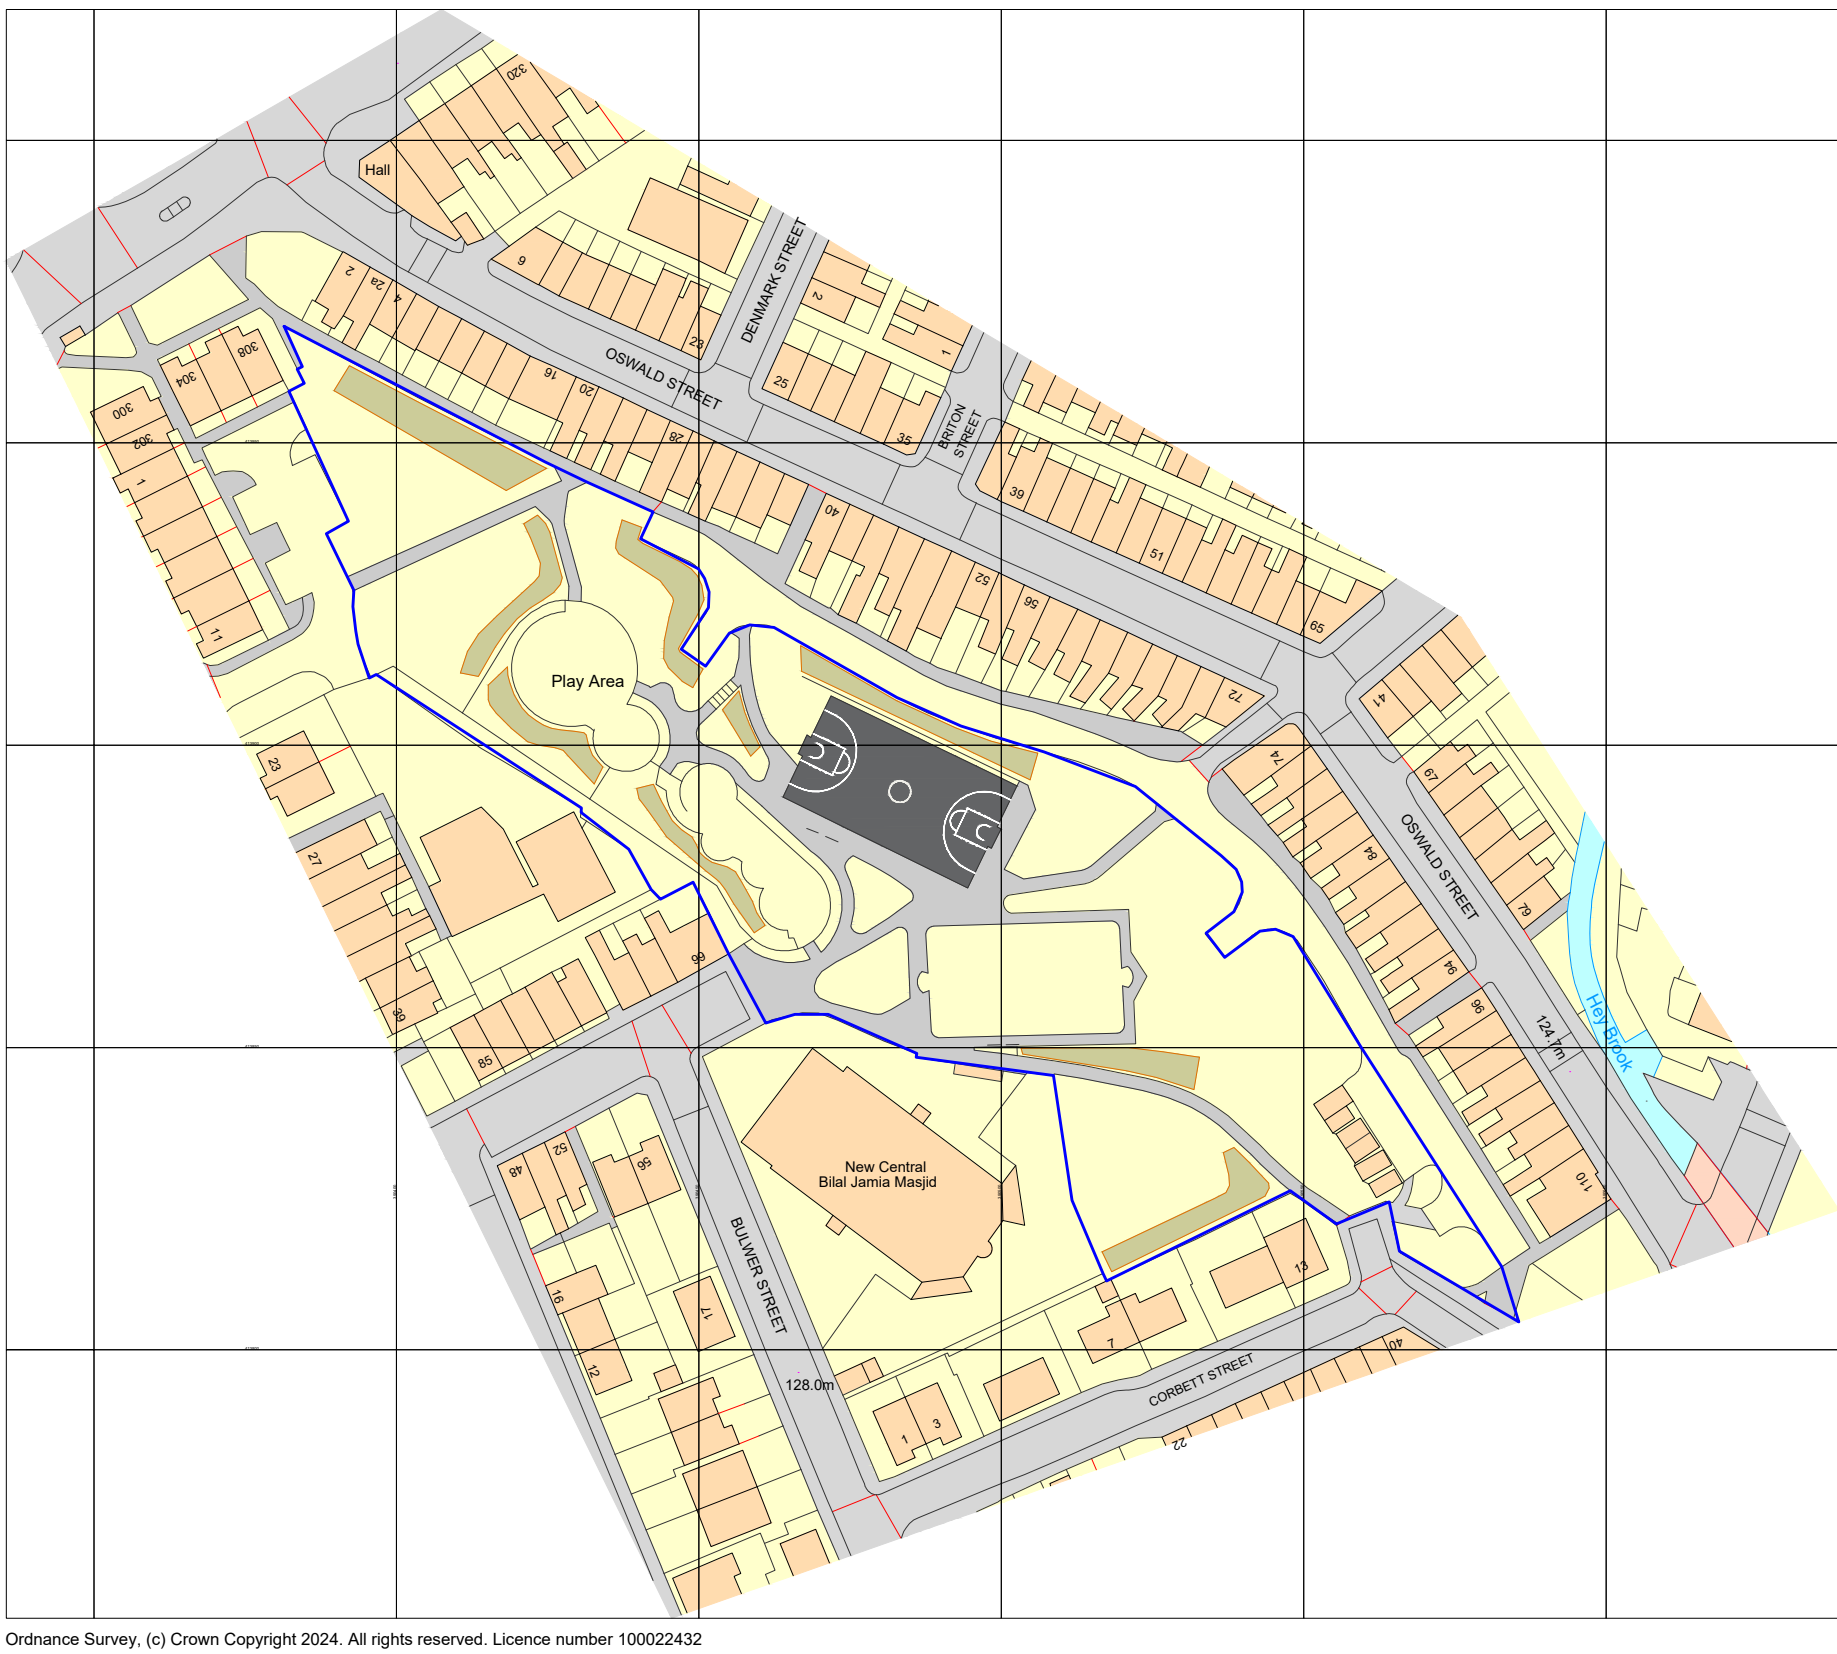

FACILITY TYPE  
MACADAM SURFACED MUGA WITH PERIMETER FENCING,  
FLOODLIGHTING, ACCESS ROUTES AND EQUIPMENT

DIMENSIONS  
FENCE TO FENCE = 19 X 34M


LINE MARKING  
BASKETBALL LINE MARKINGS

FENCING  
EXISTING GREEN COLOURED 3M HIGH FENCING AROUND  
THE PERIMETER OF THE MUGA

FLOODLIGHTING  
EXISTING 2 COLUMN FLOODLIGHTING SYSTEM

EQUIPMENT  
2NR FENCE INTEGRATED OOTBALL GOALS  
2NR BASKETBALL HOOPS

Ordnance Survey, (c) Crown Copyright 2024. All rights reserved. Licence number 100022432

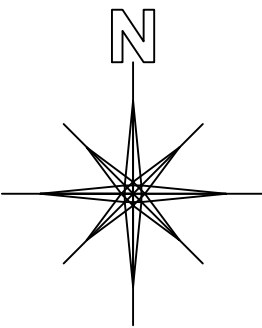

LABOSPORT

Labosport Ltd  
Unit 3, Aerial Way, Hucknall, Nottinghamshire, NG15 6DW  
+44 (0)115 968 1998  
www.labosport.com  
info@labosport.co.uk

AUTHOR

THE FOOTBALL FOUNDATION / SIS (UK) LTD

CLIENT

PLAYZONE FACILITY DEVELOPMENT

PROJECT

EXISTING SITE PLAN



Ordnance Survey, (c) Crown Copyright 2024. All rights reserved. Licence number 100022432

| DRAWING    |              |          |             |
|------------|--------------|----------|-------------|
| PLANNING   | MD           | 01       |             |
| STATUS     | LSUK 24-0571 | DATE     | 01/11/2024  |
| PROJECT    | A1           | SCALE    | 1:1250      |
| PAPER SIZE | A1           | SCALE    | 1:1250      |
|            |              | REVISION | 24-0571 05P |