


Location Plan

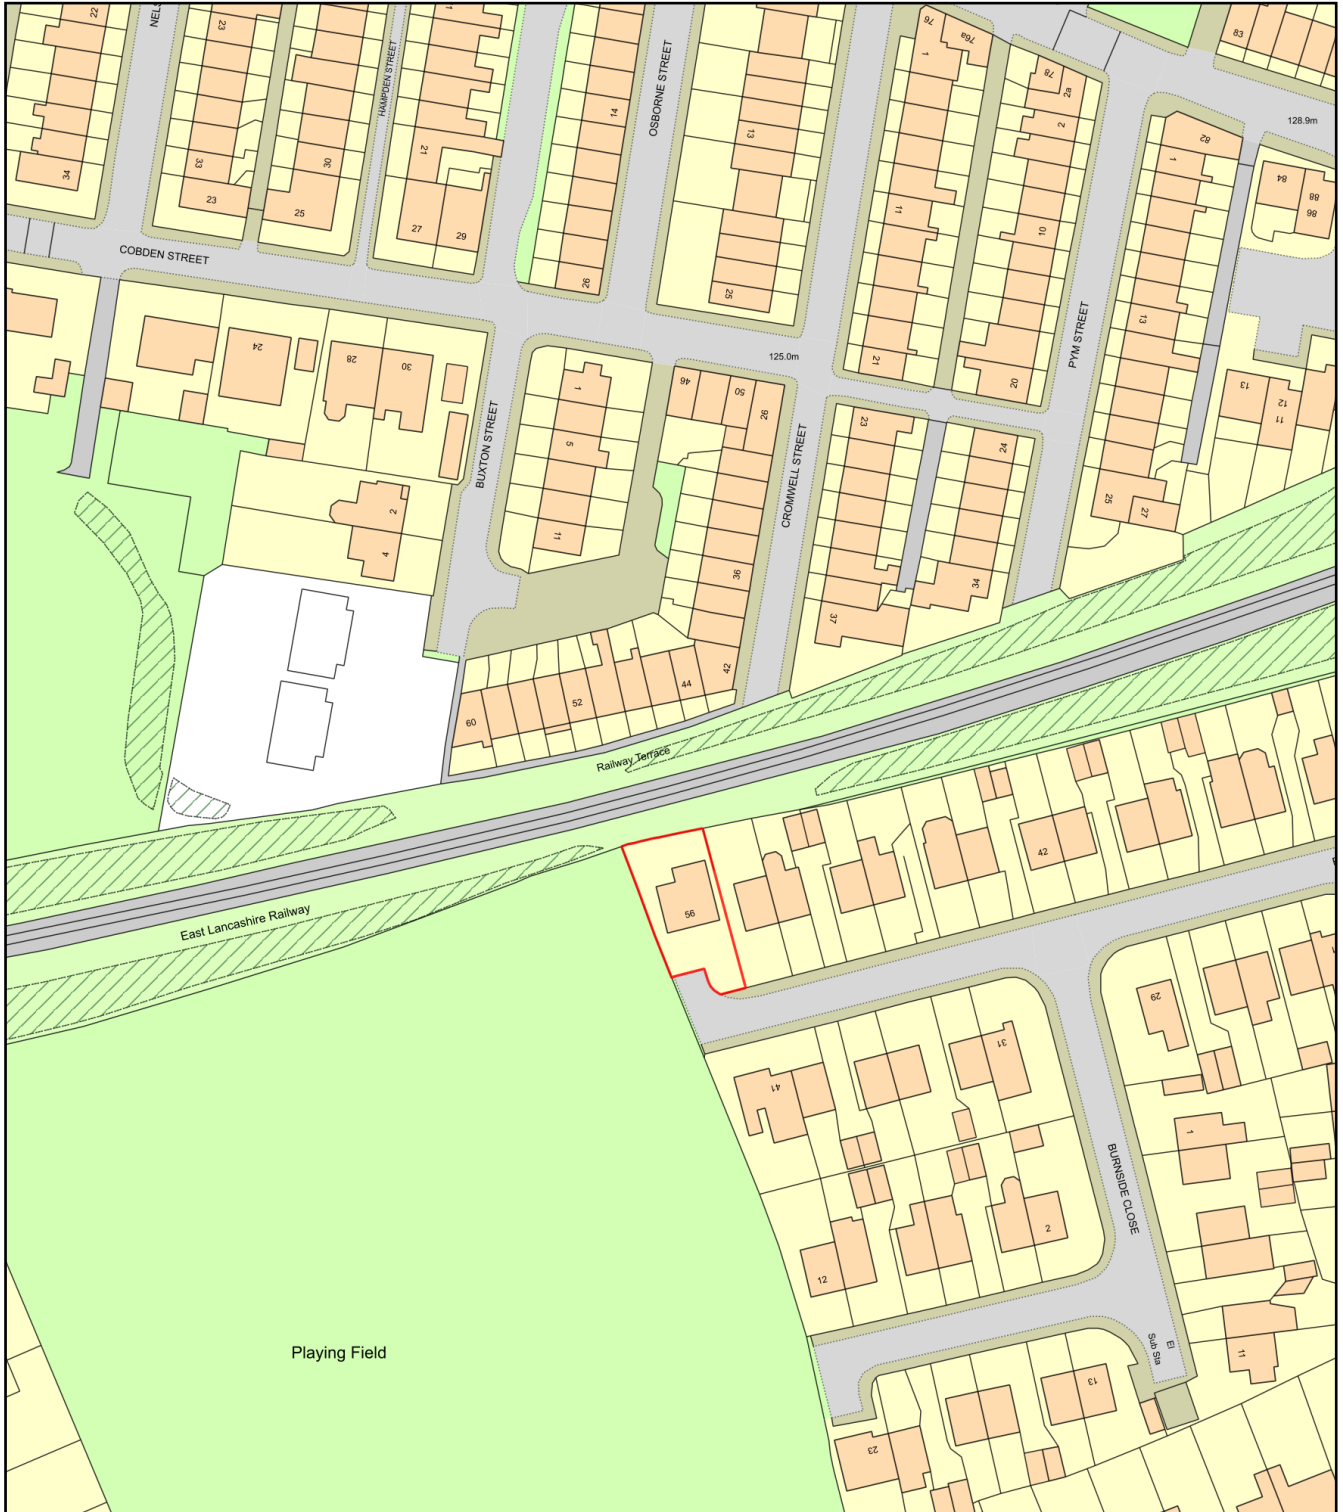

Plan Produced for: Heywood

Date Produced: 12 Jan 2023

Plan Reference Number: TQRQM23012214933828

Scale: 1:1250 @ A4