



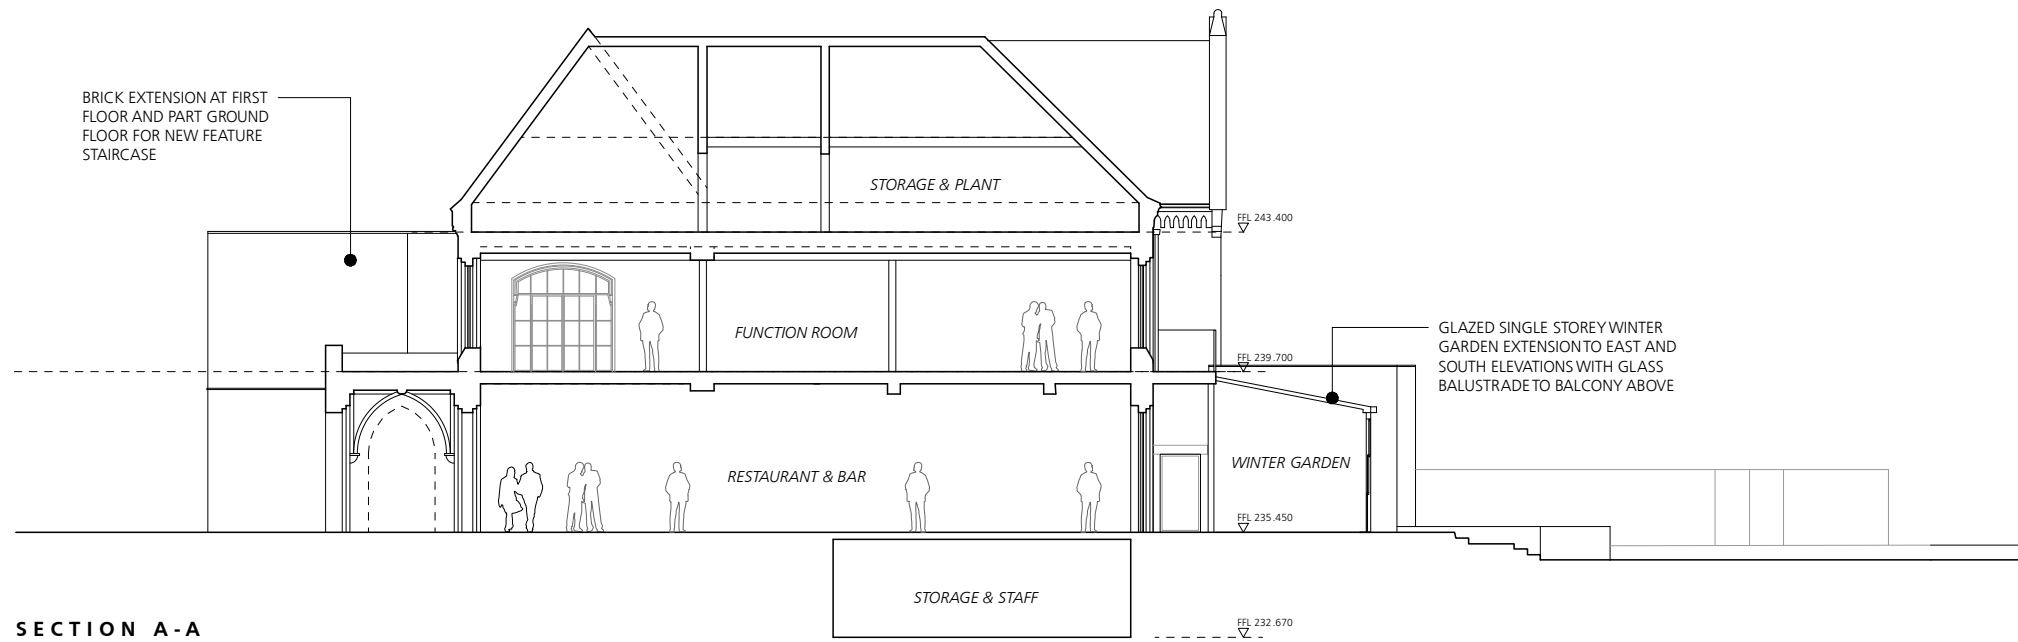

SECTION A-A

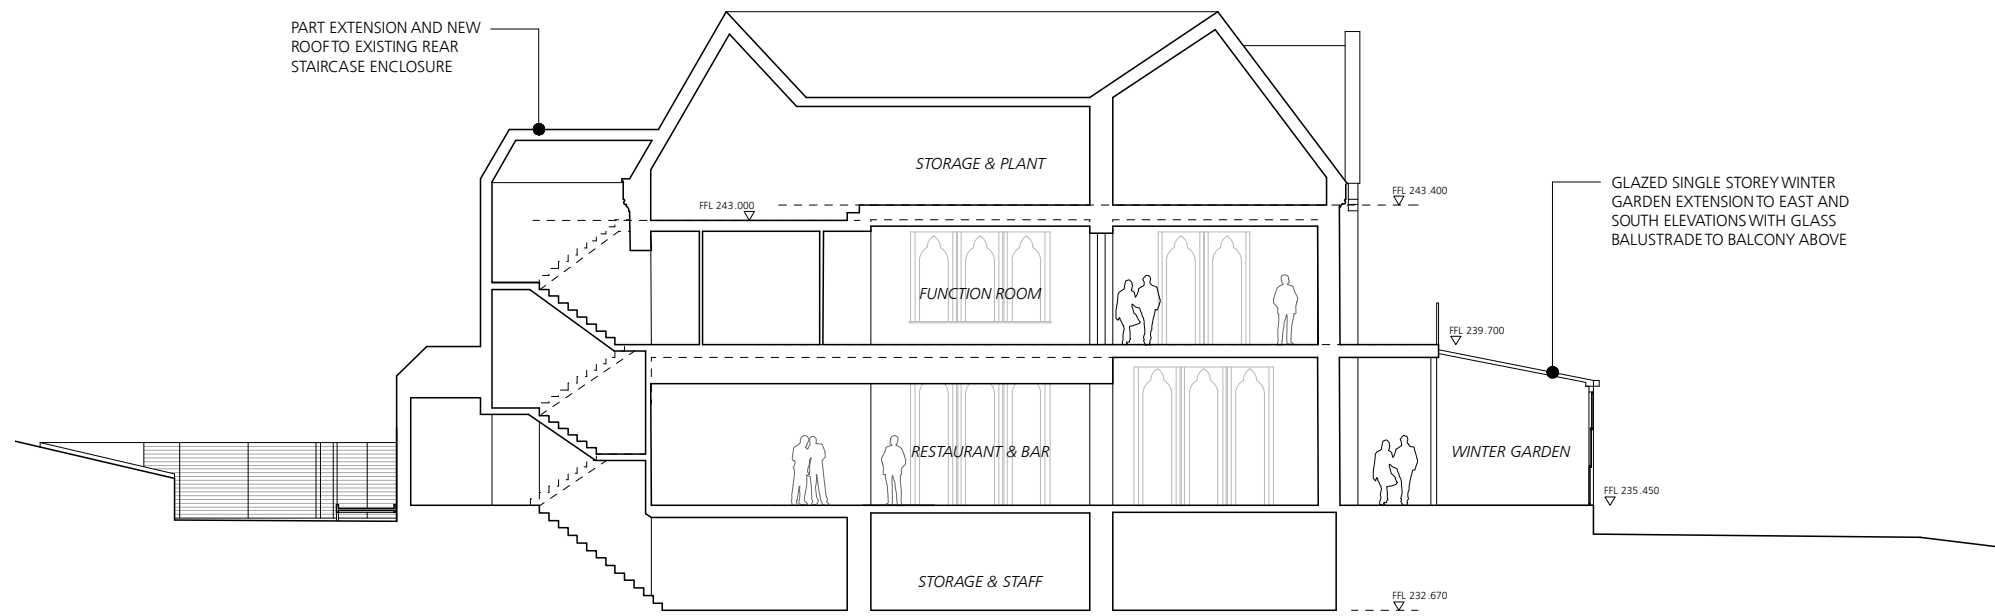

SECTION B-B

0 2 4 6 8 10
Metres

Jonathan Davidson Architects

Architecture & Industrial Design
47 Hilton Street
MANCHESTER
M1 2EF
t: 0161 711 0835
e: inbox@j davidsonarchitects.com
w: www.j davidsonarchitects.com

Client Elle R Leisure
Project **Proposed Albert's Restaurant**
Edenfield Rd, Norden
Scale 1:100 @ A1 / 1:200 @ A3
Date Aug 2023

Document **Planning Drawing**
Proposed Sections 1/2
Status For information

Doc Ref	366	PD	2012	A1
---------	-----	----	------	----