

1. Any discrepancy to be reported to the Architect immediately.
2. The Contractor must check all dimensions on site.
3. This drawing, or any part of it, may not be reproduced without the consent of the Architect.

Project

Langley Lane Farm
Langley Lane
Middleton M24 5LJ

Drawing Title



Proposed First Floor
Plan

Scale 1:100 @ A3 Date 20.02.23

Drawing No. 2235/12-201 Revision B

Revision Details

REV A Rear gallery - double height exterior window added 12.02.24
REV B Master bedroom layout changed 12.04.24

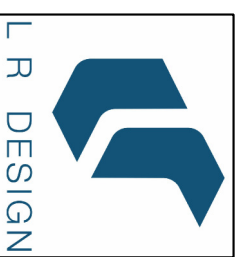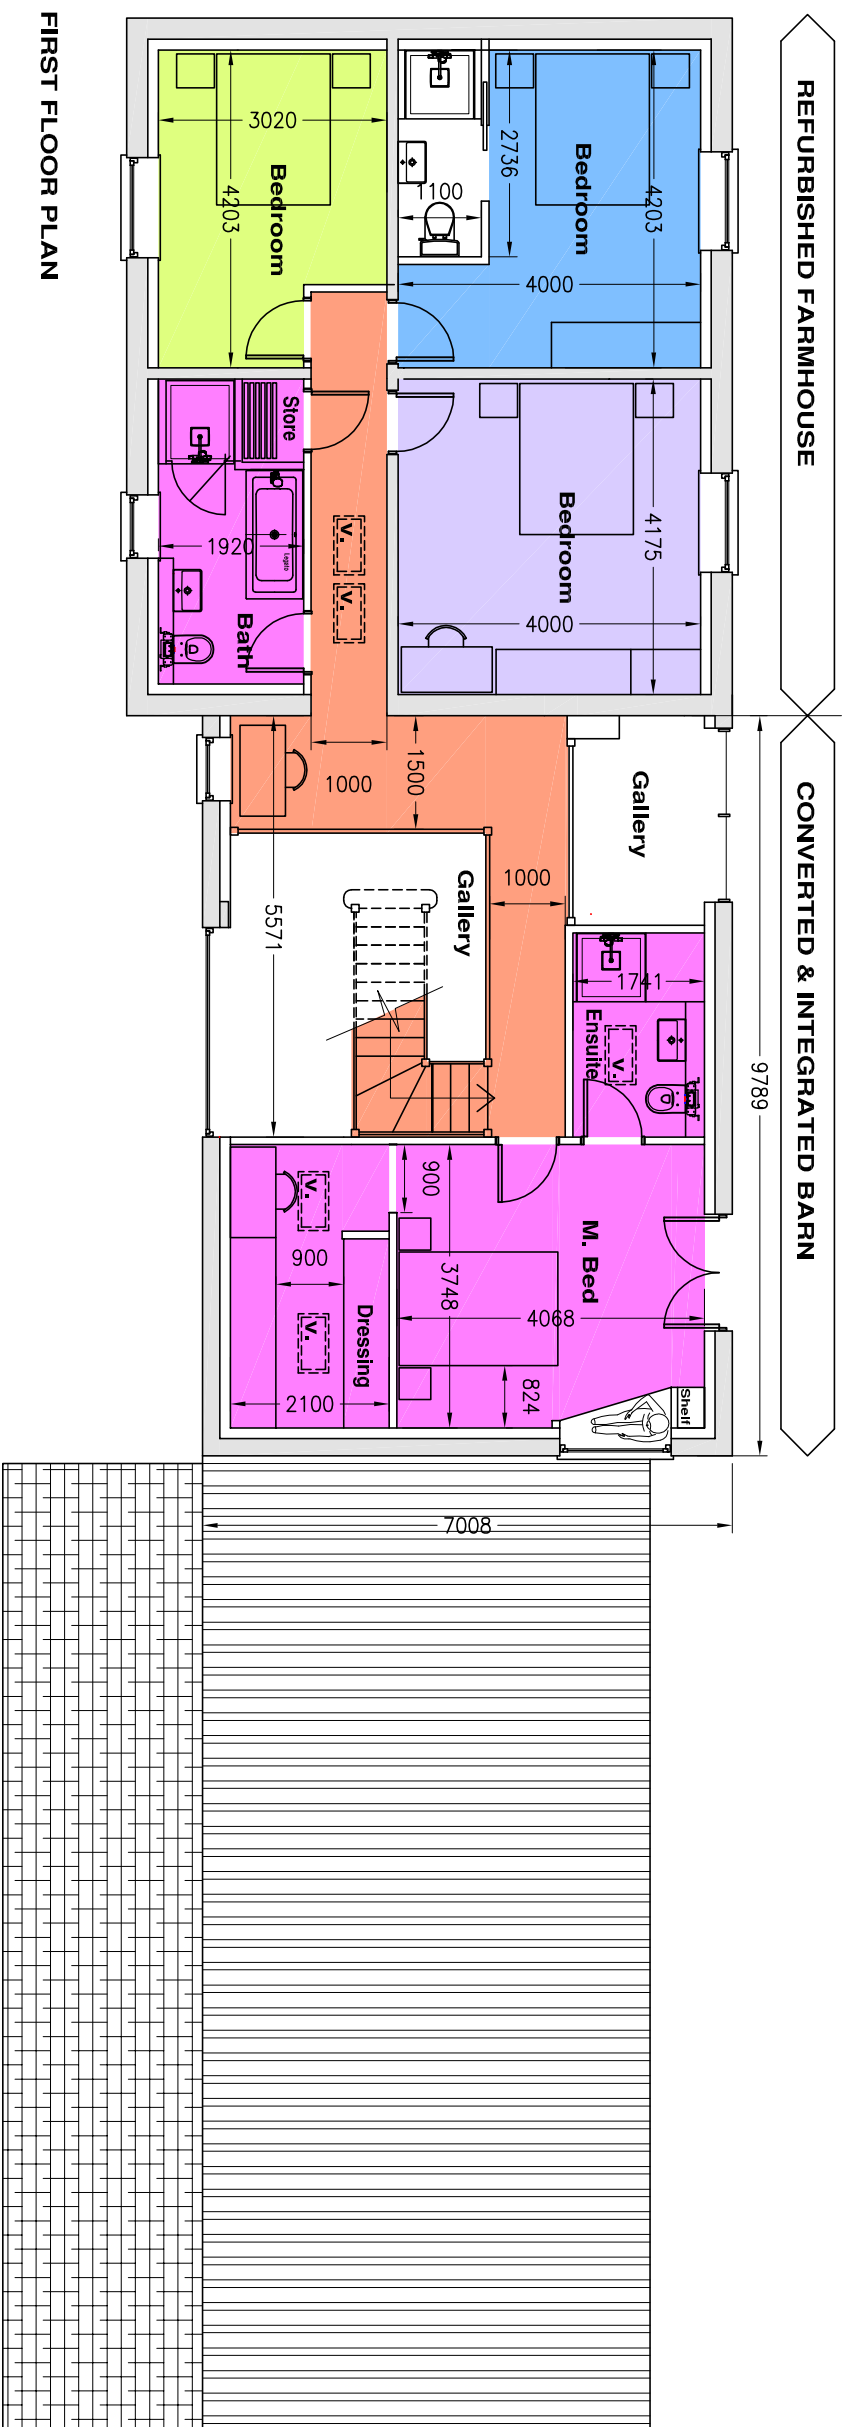

Architectural services

Office 3
131a Bury New Road,
Prestwich
M25 9NX
t. +44(0)161 820 9196
e. project@lr-design.net
www.lr-design.net