
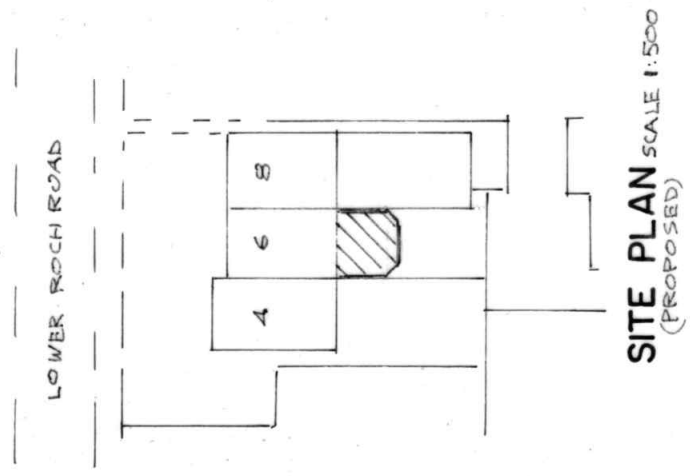
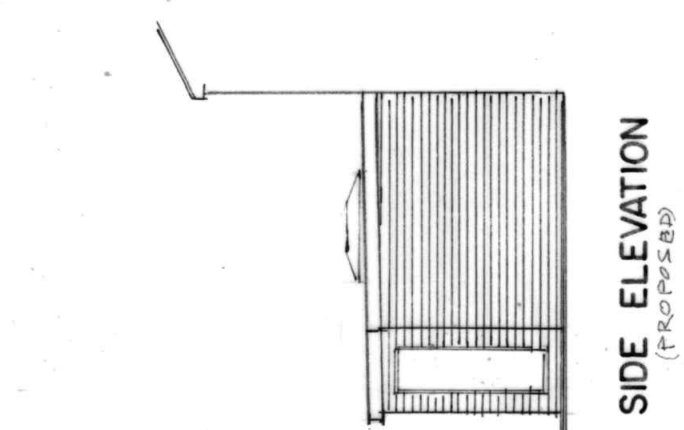
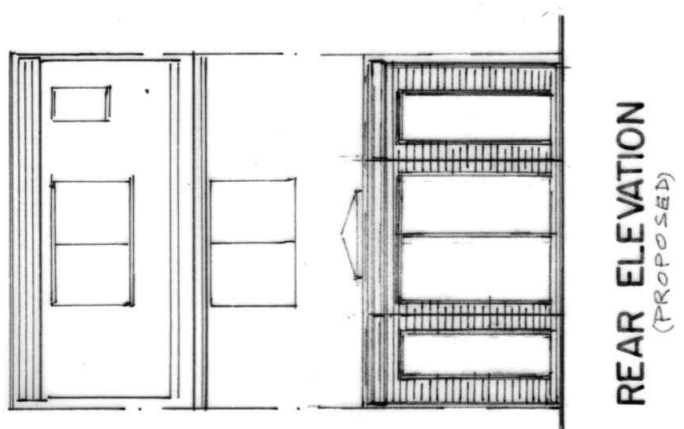
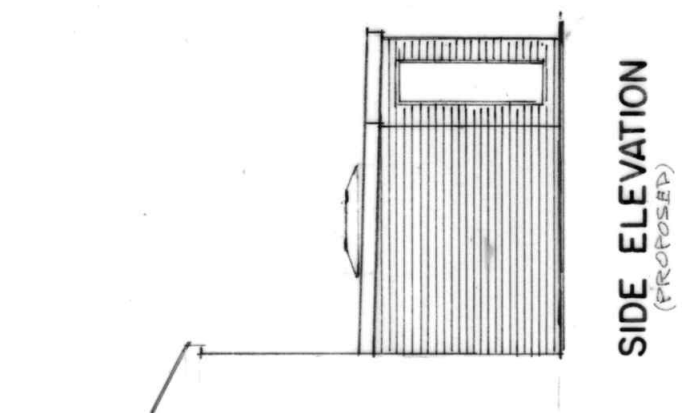


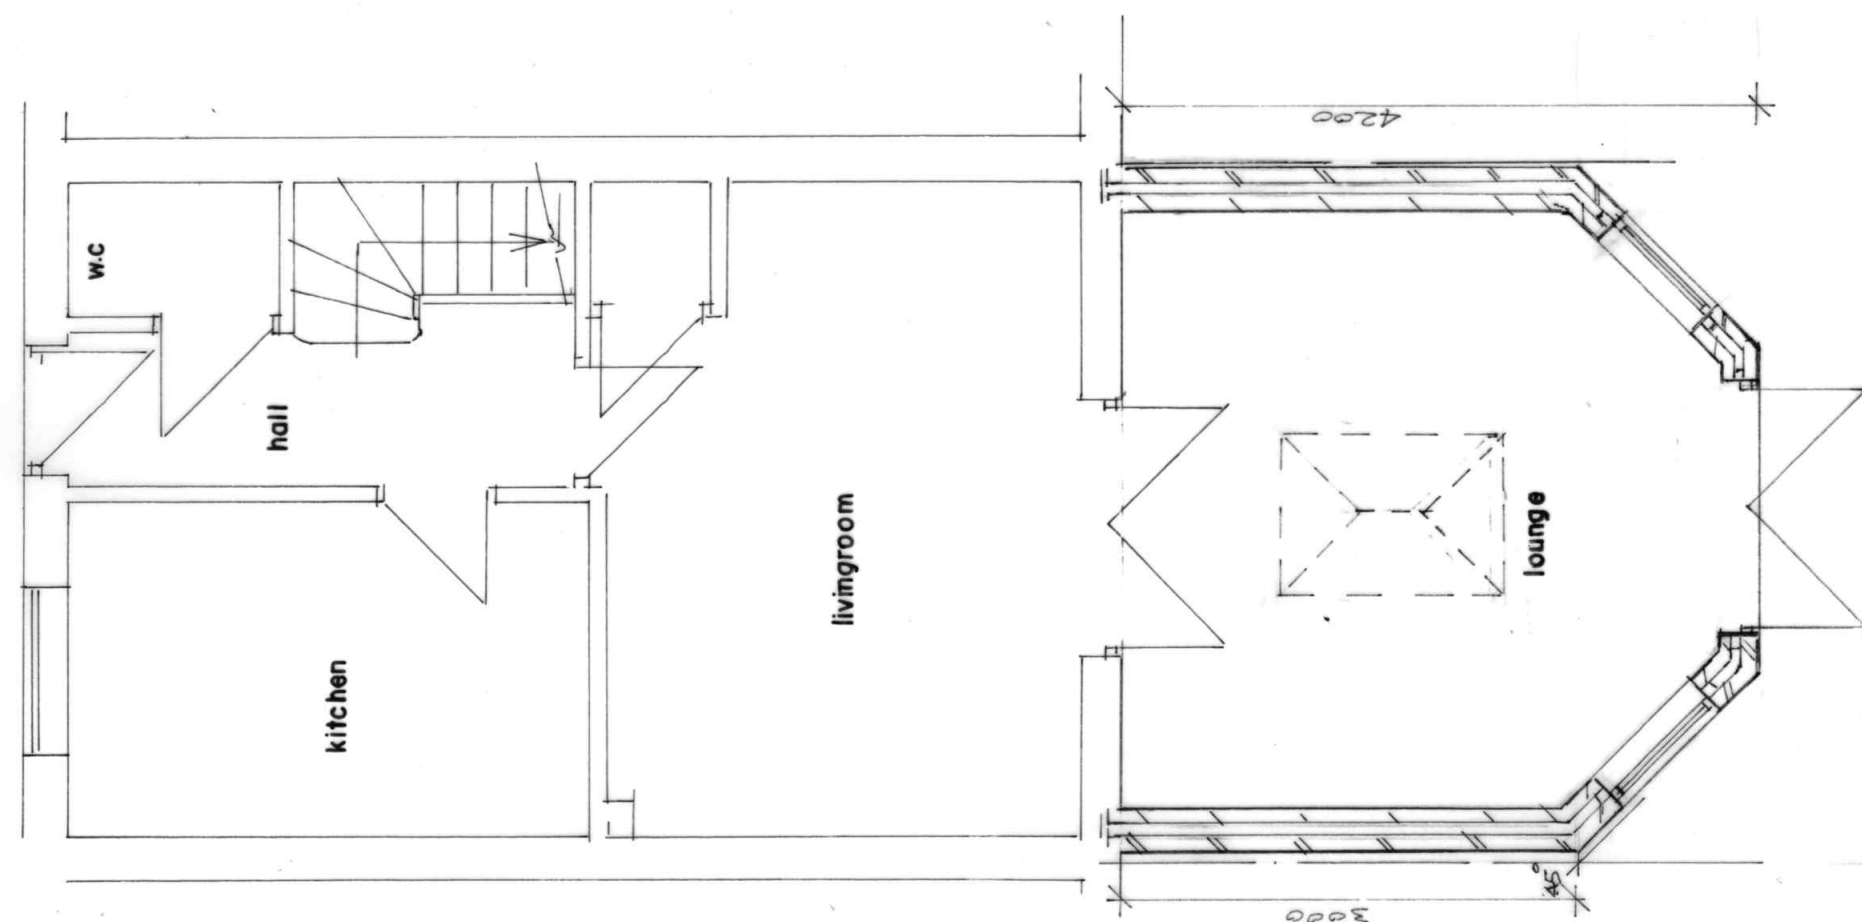

BUILDING DESIGN SERVICES		
M. FAROOQ		
418 Bury Road Rochdale OL11 5EU.		
Tel: 01706 712231 Mob: 07967605763		
PROPOSED SINGLE STOREY REAR EXTENSION AT		
6 LOWER ROCH ROAD ROCHDALE OL16 2AZ		
For: Mr DAVID JOHN BREWER		
Plan	Scale 1:50	2151/2
Elevation	Scale 1: 100	