


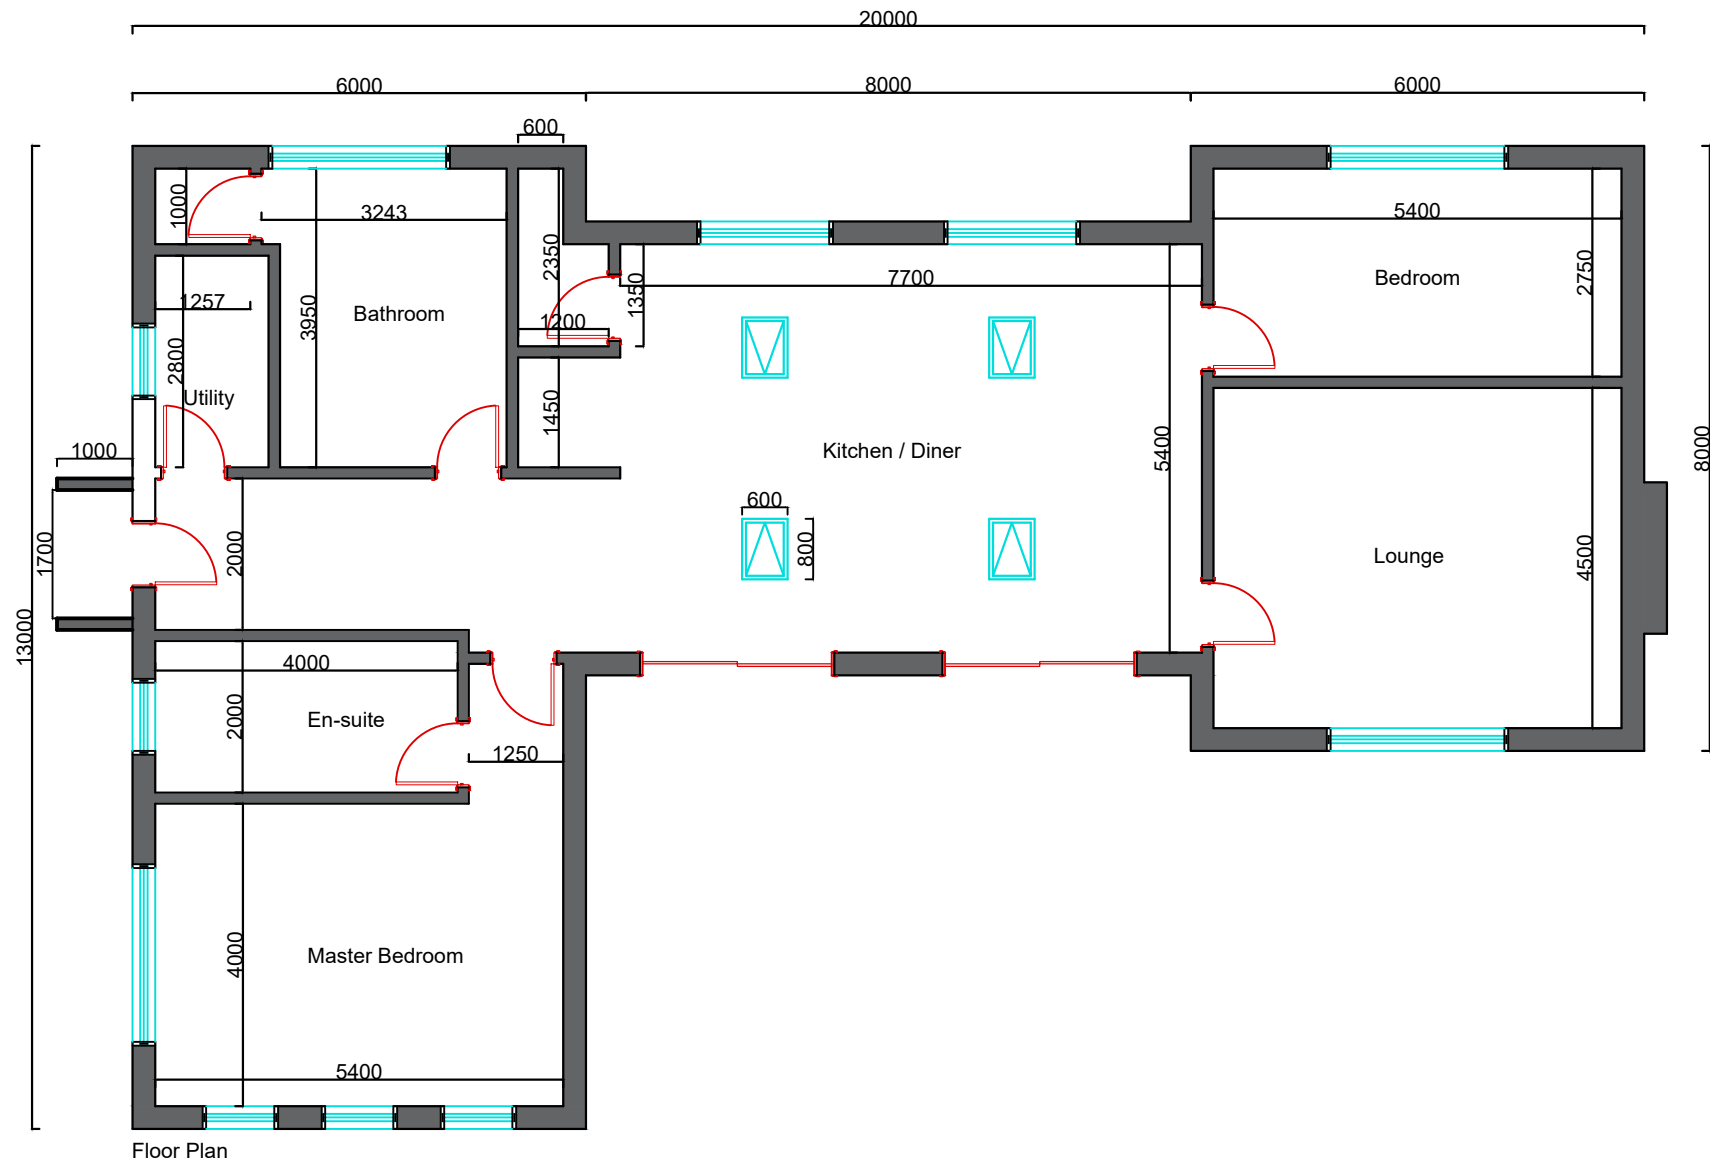

General Notes

04	Floor Plan 002	18/11/24
----	----------------	----------

Firm Name and Address

Bungalow

Project Name and Address

Whittlefold Farm,
Whittle Lane,
Birch,
Heywood,
OL10 2RD

Project	Sheet
Date 18/11/2024	A3
Scale 1/100	