
V 1.4

SITE LOCATION

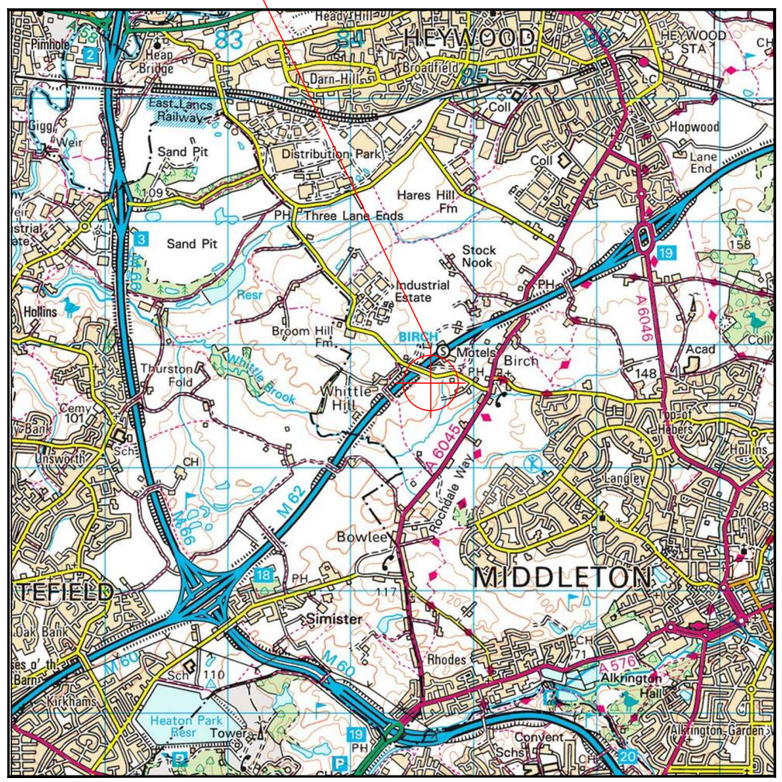

Reproduced by permission of Ordnance Survey on behalf of the Controller of Her Majesty's Stationery Office
All rights reserved. © Crown Copyright licence no. 100022432

SITE AREA PLAN

SCALE 1:50,000

0 400 800 1200 1600 2000m


SCALE 1:50000



SITE PHOTOGRAPH

N

SITE LOCATION

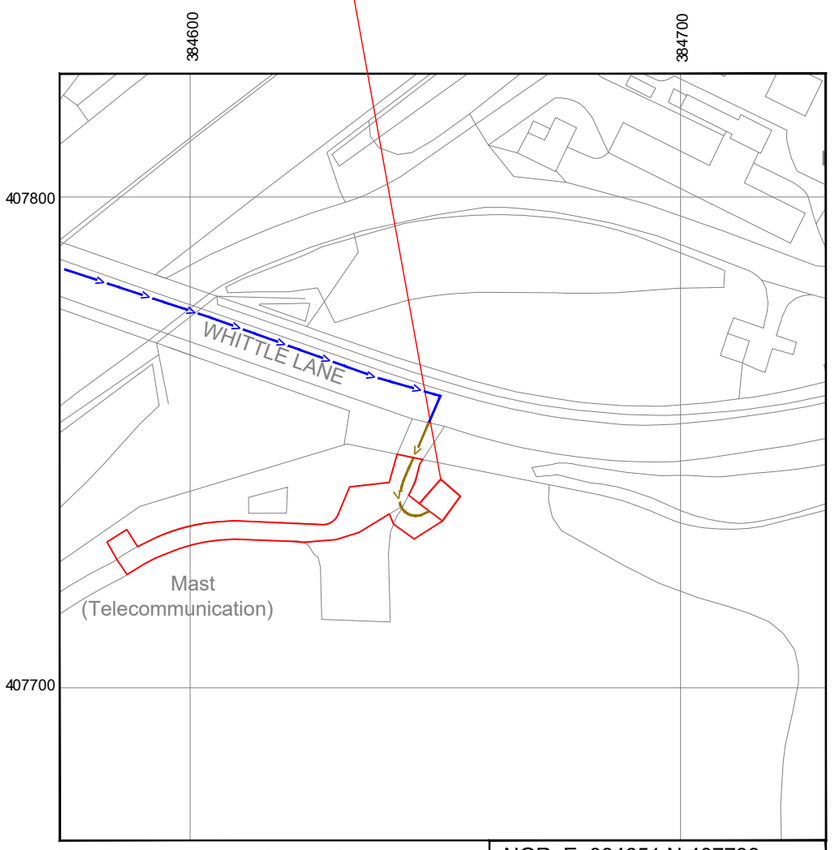

NGR E: 384651 N:407738

Reproduced by permission of Ordnance Survey on behalf of the Controller of Her Majesty's Stationery Office
All rights reserved. © Crown Copyright licence no. 100022432

SITE LOCATION PLAN

SCALE 1:1250

0 10 20 30 40 50m

SCALE 1:1250

GOOGLE MAPS QR CODE

GOOGLE MAP - https://goo.gl/maps/HjRHASifETG2

GOOGLE STREETVIEW- https://goo.gl/maps/za3bVDKDu9S2

NOTES:

1. ALL DIMENSIONS IN MM UNLESS OTHERWISE NOTED.

DIRECTIONS TO SITE:

FROM M62 EXIT AT JUNCTION 19 AND TURN RIGHT ONTO A6046. TURN RIGHT AGAIN ONTO LANGLEY LANE AND AT A6045 HEAD LEFT THEN FIRST RIGHT ONTO WHITTLE LANE. SITE IS ON LEFT HAND SIDE JUST BEFORE BRIDGE OVER M62

SITE PROVIDER'S PROPERTY BOUNDARY:

ACCESS ROUTE TO SITE:

LEASE ACCESS ROUTE:

Master:	MBNL / EE / H3G:	Project:	Purpose of Issue:	Issue:
M003	MBNL	Acquisition Trial	Planning	C
Date:	17/04/2019	Revision / Upgrade Description:		
Drawn:	VC	Planning Application minor Ammendments		
Checked:	DB			
Approved:	JC			
Master:	MBNL / EE / H3G:	Project:	Purpose of Issue:	Issue:
M002	MBNL	Acquisition Trial	Planning	B
Date:	15/02/2019	Revision / Upgrade Description:		
Drawn:	VC	Tower Structure Type Changed		
Checked:	DB			
Approved:	JC			
Master:	MBNL / EE / H3G:	Project:	Purpose of Issue:	Issue:
M001	MBNL	Acquisition Trial	Planning	A
Date:	11/02/2019	Revision / Upgrade Description:		
Drawn:	VC	First Issue		
Checked:	DB			
Approved:	JC			

MBNL

Mobile Broadband Network Limited
Sixth Floor, Thames Tower, Station Road, Reading, RG1 1LX

DALY INTERNATIONAL

Site Name: TELECOMMUNICATIONS SITE ROD020

Site ID: 1082082

Address:
LAND OFF WHITTLE LANE
BIRCH
HEYWOOD
GREATER MANCHESTER
OL10 2RB

Title: 002 SITE LOCATION PLAN

Project: ATAP


Purpose of Issue: GENERAL ARRANGEMENT

EE Cell ID:	MBNL Cell ID:	3UK Cell ID:
56792	ROD020	OL0113

Master Drawing No: 1082082 _ROD020_56792_OL0113 _M002 | Issue: C

100mm
50mm
10mm

V 1.4

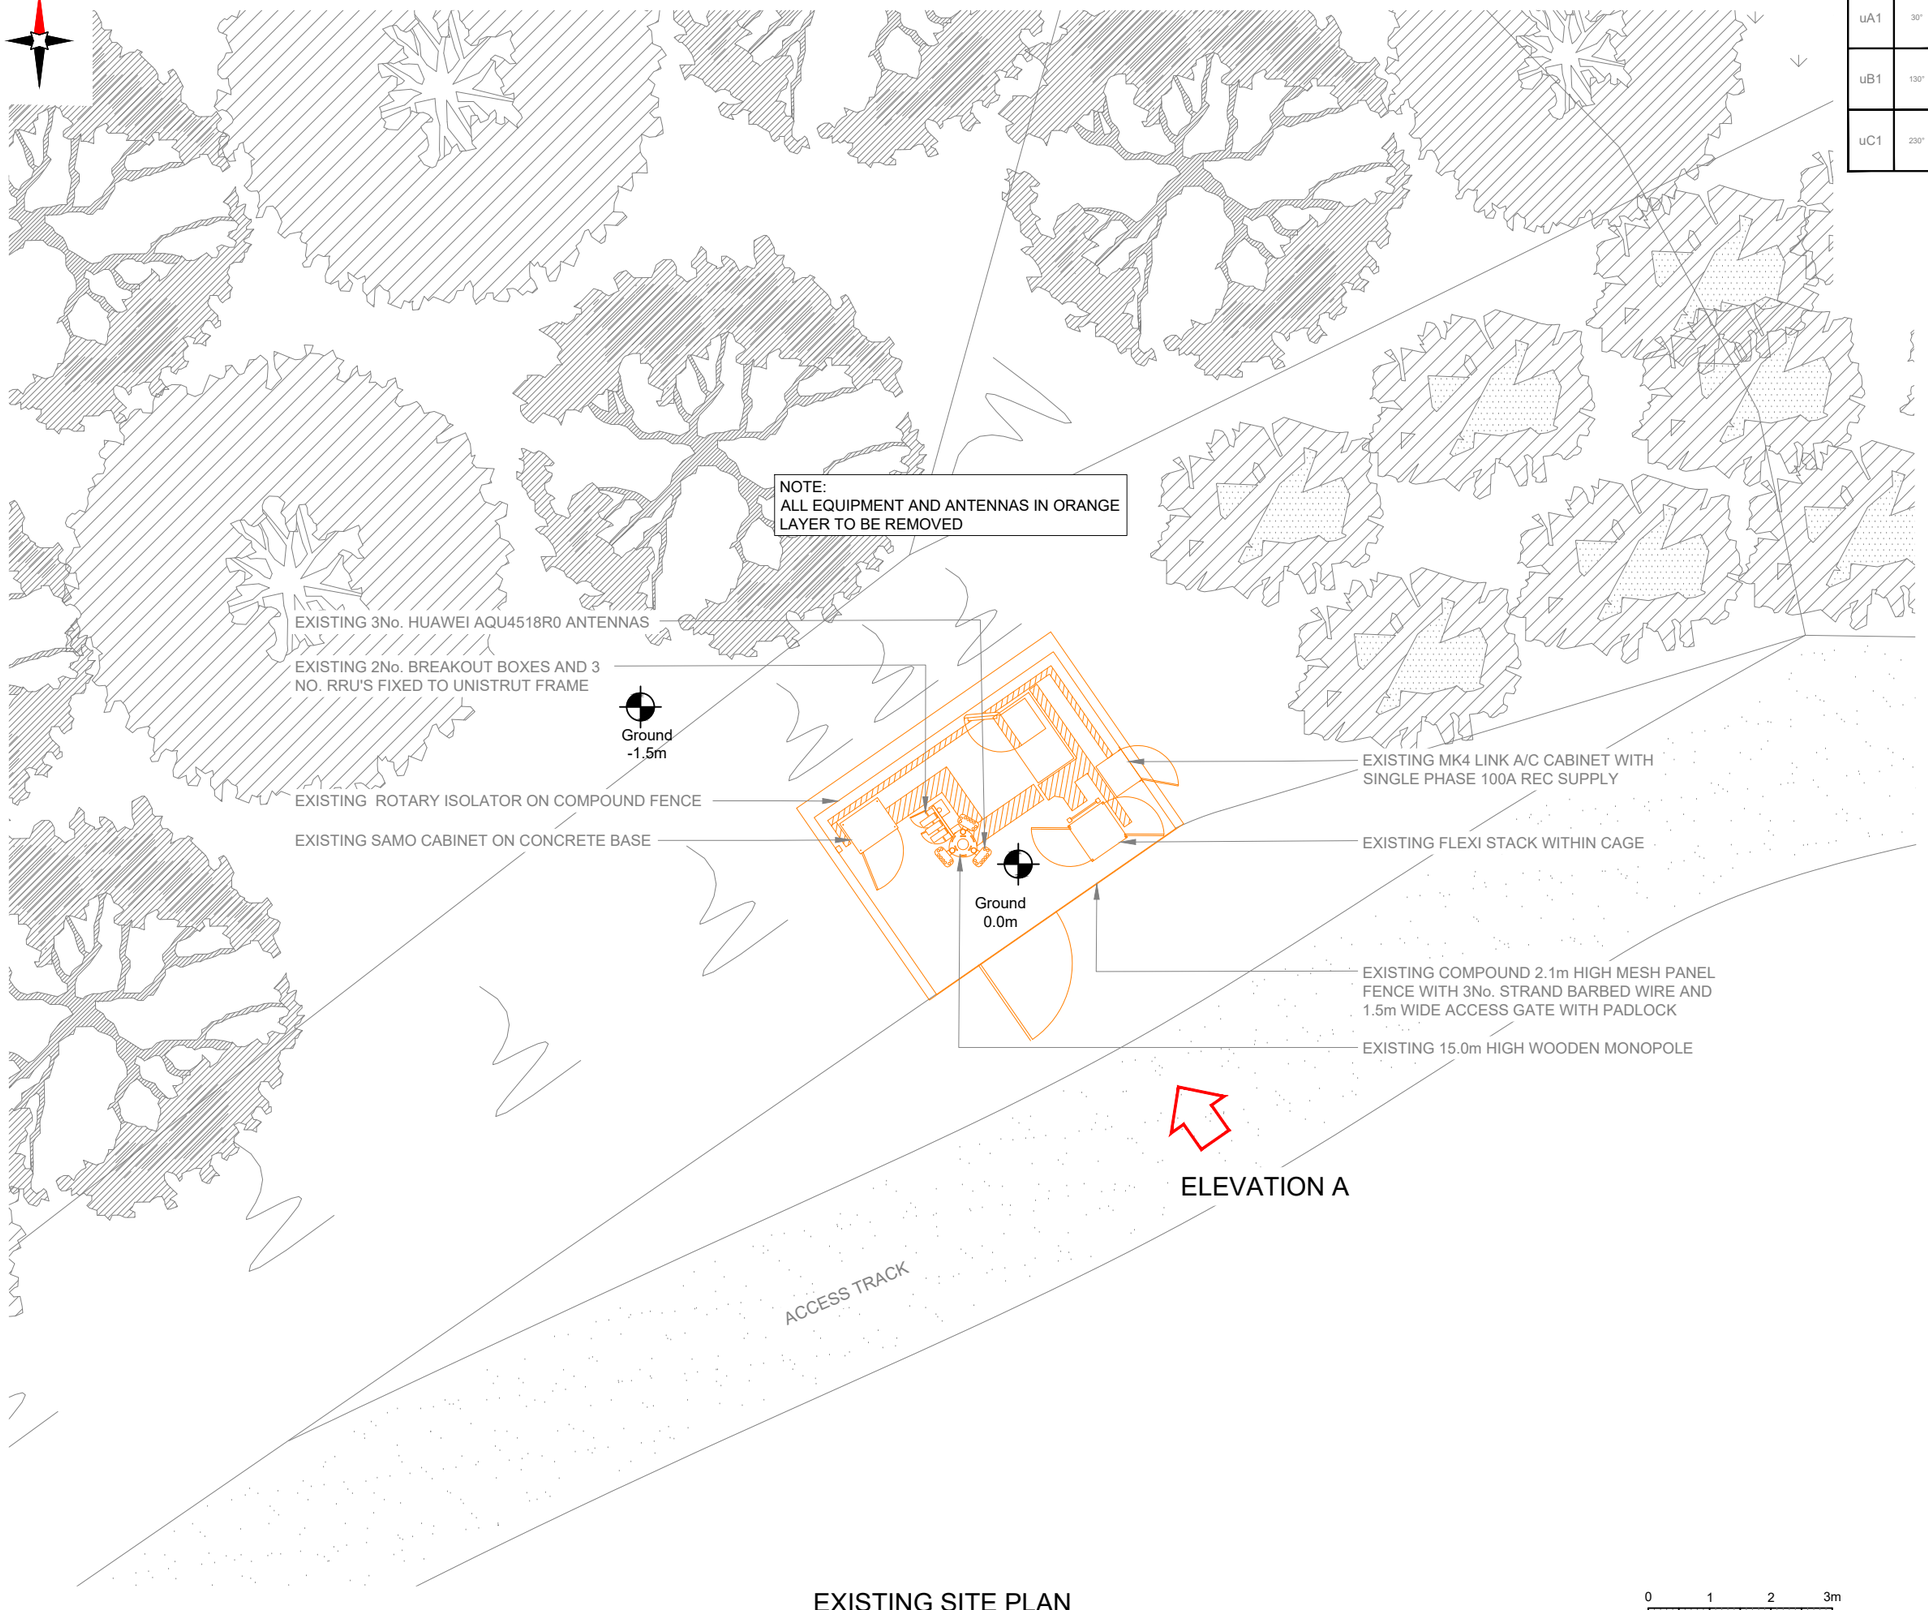

3G Antenna ID	Existing 3G Bearing
uA1	30°
uB1	130°
uC1	230°

EXISTING SITE PLAN

Scale 1:100

0 1 2 3m

SCALE 1:100

100mm

50mm

10mm

Master:	MBNL / EE / H3G:	Project:	Purpose of Issue:	Issue:
M003	MBNL	Acquisition Trial	Planning	C
Date:	17/04/2019	Revision / Upgrade Description:		
Drawn:	VC	Planning Application minor Ammendments		
Checked:	DB			
Approved:	JC			
Master:	MBNL / EE / H3G:	Project:	Purpose of Issue:	Issue:
M002	MBNL	Acquisition Trial	Planning	B
Date:	15/02/2019	Revision / Upgrade Description:		
Drawn:	VC	Tower Structure Type Changed		
Checked:	DB			
Approved:	JC			
Master:	MBNL / EE / H3G:	Project:	Purpose of Issue:	Issue:
M001	MBNL	Acquisition Trial	Planning	A
Date:	11/02/2019	Revision / Upgrade Description:		
Drawn:	VC	First Issue		
Checked:	DB			
Approved:	JC			

MBNL

Mobile Broadband Network Limited
Sixth Floor, Thames Tower, Station Road, Reading, RG1 1LX

DALY INTERNATIONAL

Site Name: TELECOMMUNICATIONS SITE ROD020

Site ID: 1082082

Address:
LAND OFF WHITTLE LANE
BIRCH
HEYWOOD
GREATER MANCHESTER
OL10 2RB

Title: 100 EXISTING SITE PLAN

Project: ATAP

Purpose of Issue: GENERAL ARRANGEMENT

EE Cell ID:	MBNL Cell ID:	3UK Cell ID:
56792	ROD020	OL0113

Master Drawing No: 1082082 _ROD020_56792_OL0113 _M002

Issue: C

V 1.4



3G Antenna ID	Existing 3G Bearing
uA1	30°
uB1	130°
uC1	230°

EXISTING SITE TO BE REMOVED SITE PLAN

Scale 1:100

0 1 2 3m

SCALE 1:100

100mm

50mm

10mm

Master:	MBNL / EE / H3G:	Project:	Purpose of Issue:	Issue:
M003	MBNL	Acquisition Trial	Planning	C
Date:	17/04/2019	Revision / Upgrade Description:		
Drawn:	VC	Planning Application minor Ammendments		
Checked:	DB			
Approved:	JC			
Master:	MBNL / EE / H3G:	Project:	Purpose of Issue:	Issue:
M002	MBNL	Acquisition Trial	Planning	B
Date:	15/02/2019	Revision / Upgrade Description:		
Drawn:	VC	Tower Structure Type Changed		
Checked:	DB			
Approved:	JC			
Master:	MBNL / EE / H3G:	Project:	Purpose of Issue:	Issue:
M001	MBNL	Acquisition Trial	Planning	A
Date:	11/02/2019	Revision / Upgrade Description:		
Drawn:	VC	First Issue		
Checked:	DB			
Approved:	JC			

Mobile Broadband Network Limited
Sixth Floor, Thames Tower, Station Road, Reading, RG1 1LX

Site Name: TELECOMMUNICATIONS SITE ROD020

Site ID: 1082082

Address:
LAND OFF WHITTLE LANE
BIRCH
HEYWOOD
GREATER MANCHESTER
OL10 2RB

Title: 101 EXISTING SITE TO BE REMOVED SITE PLAN

Project: ATAP

Purpose of Issue: GENERAL ARRANGEMENT

EE Cell ID:	MBNL Cell ID:	3UK Cell ID:
56792	ROD020	OL0113


Master Drawing No: 1082082 _ROD020_56792_OL0113 _M002

Issue: C

V 1.4

3G Antenna ID	Existing 3G Bearing
uA1	30°
uB1	130°
uC1	230°

NOTE:
ALL EQUIPMENT AND ANTENNAS IN ORANGE LAYER TO BE REMOVED

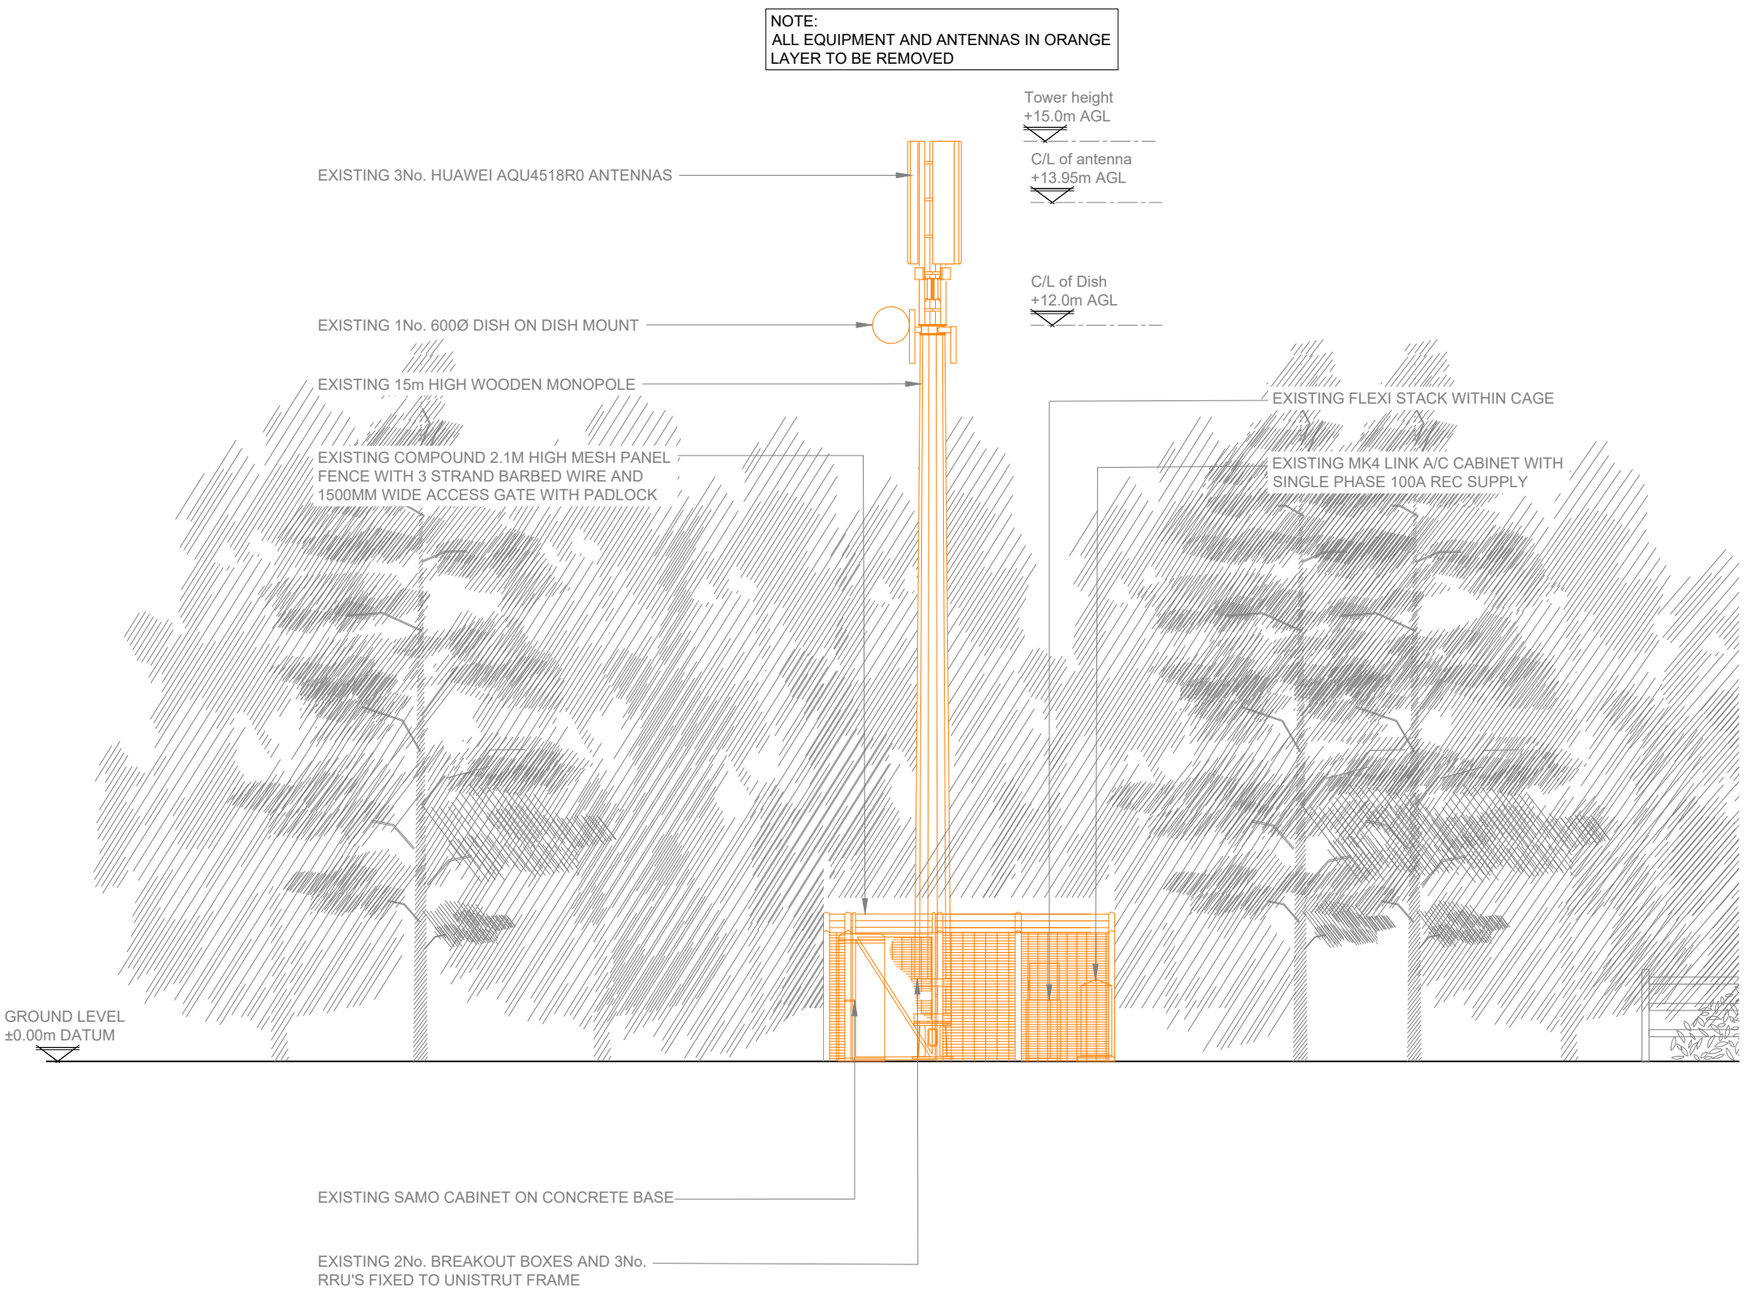

100mm
50mm
10mm

EXISTING ELEVATION A

Scale 1:100

0 1 2 3m
SCALE 1:100

Master:	MBNL / EE / H3G:	Project:	Purpose of Issue:	Issue:
M003	MBNL	Acquisition Trial	Planning	C
Date: 17/04/2019	Revision / Upgrade Description: Planning Application minor Ammendments			
Drawn: VC				
Checked: DB				
Approved: JC				
Master:	MBNL / EE / H3G:	Project:	Purpose of Issue:	Issue:
M002	MBNL	Acquisition Trial	Planning	B
Date: 15/02/2019	Revision / Upgrade Description: Tower Structure Type Changed			
Drawn: VC				
Checked: DB				
Approved: JC				
Master:	MBNL / EE / H3G:	Project:	Purpose of Issue:	Issue:
M001	MBNL	Acquisition Trial	Planning	A
Date: 11/02/2019	Revision / Upgrade Description: First Issue			
Drawn: VC				
Checked: DB				
Approved: JC				

MBNL

Mobile Broadband Network Limited
Sixth Floor, Thames Tower, Station Road, Reading, RG1 1LX

DALY INTERNATIONAL

Site Name: TELECOMMUNICATIONS SITE ROD020

Site ID: 1082082

Address:
LAND OFF WHITTLE LANE
BIRCH
HEYWOOD
GREATER MANCHESTER
OL10 2RB

Title: 150 EXISTING ELEVATION A


Project: ATAP

Purpose of Issue: GENERAL ARRANGEMENT

EE Cell ID:	MBNL Cell ID:	3UK Cell ID:
56792	ROD020	OL0113

Master Drawing No: 1082082 _ROD020_56792_OL0113 _M002 | Issue: C

V 1.4

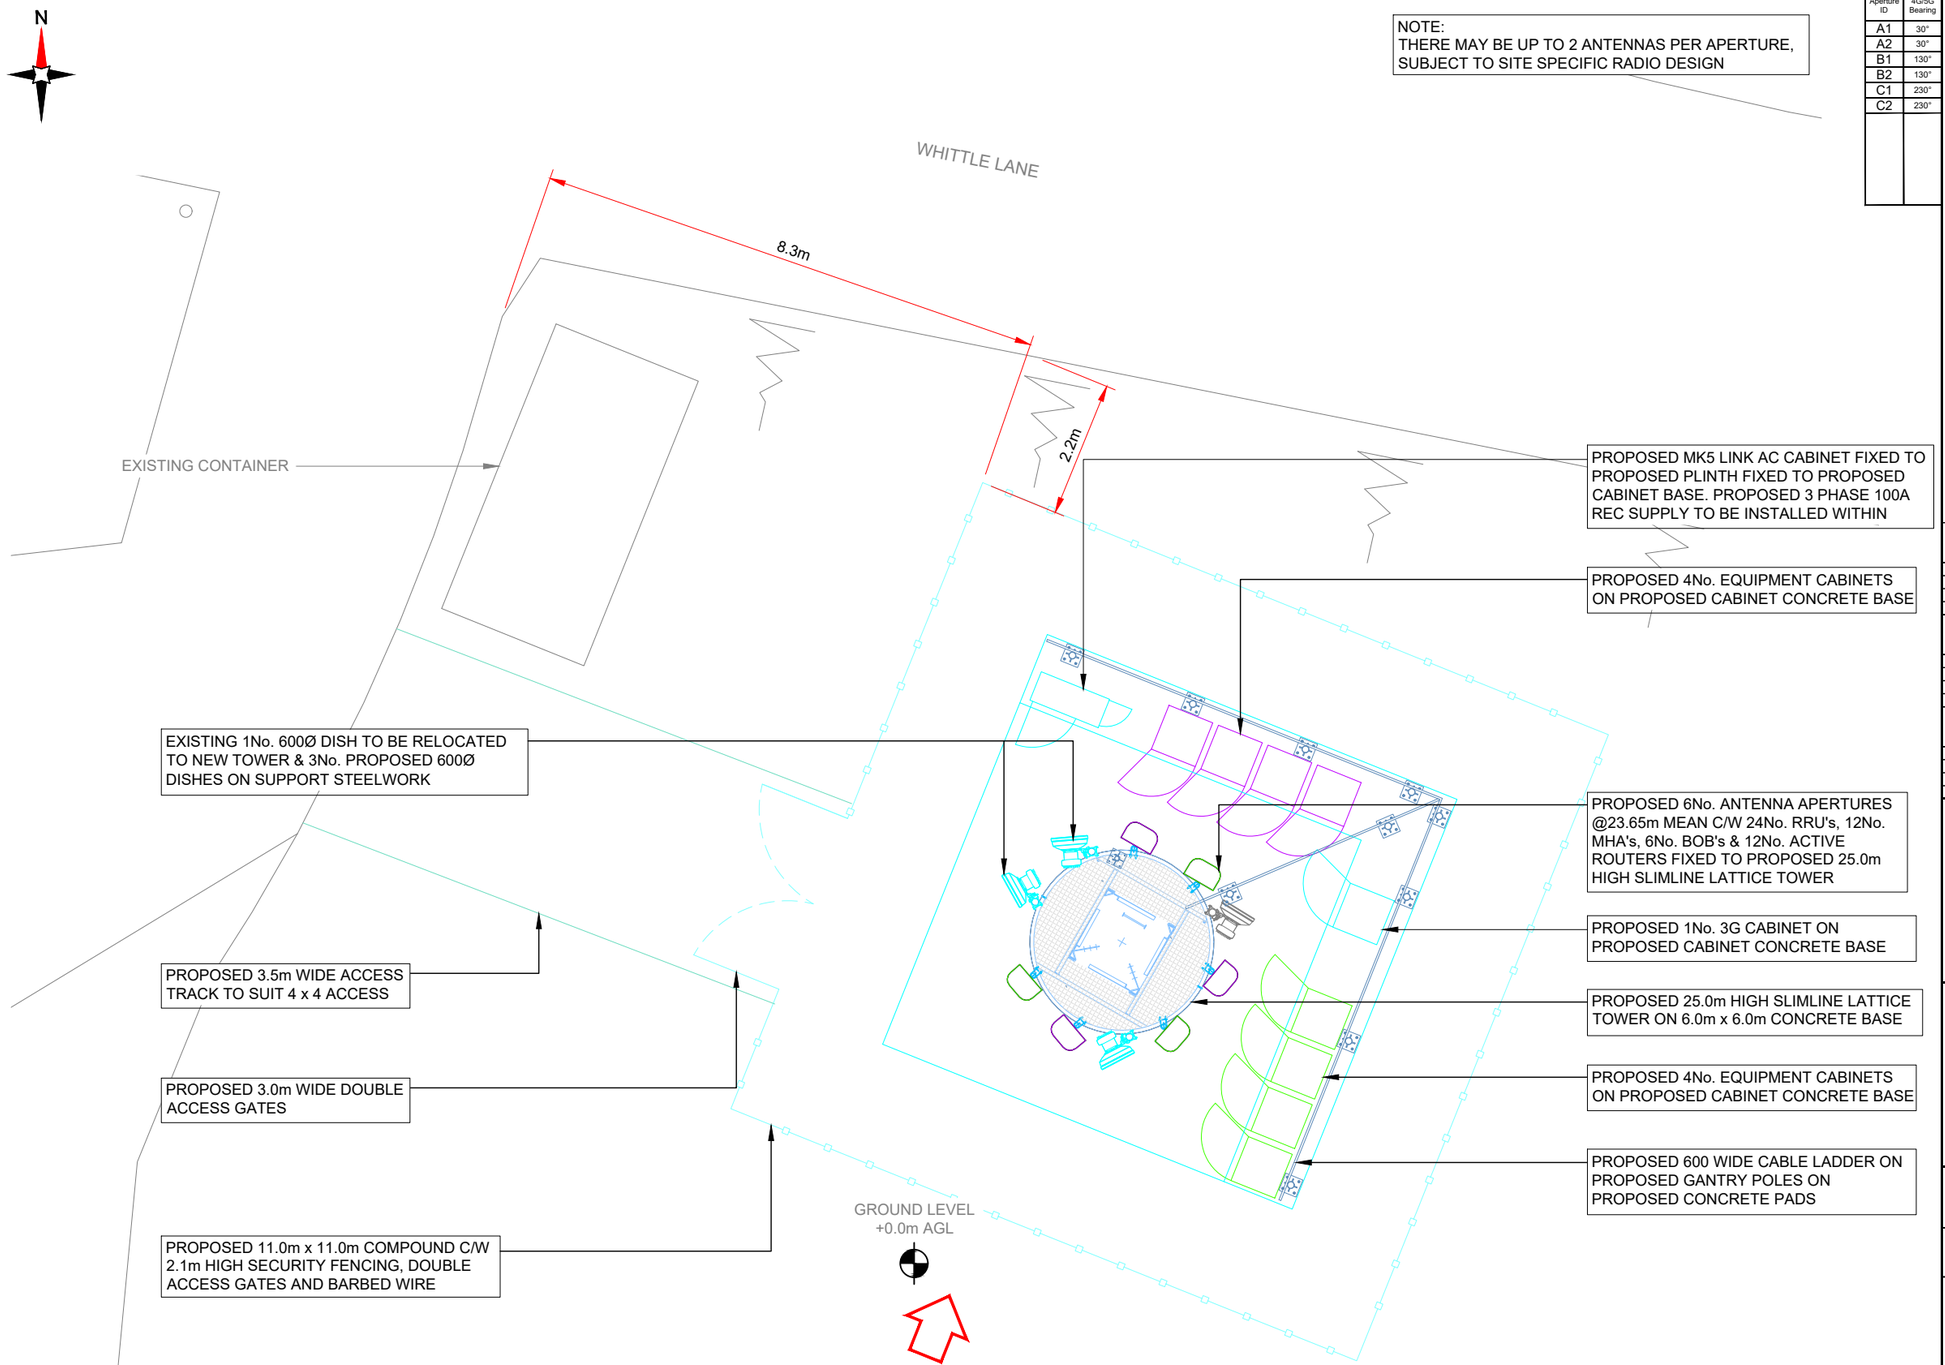

NOTE:
THERE MAY BE UP TO 2 ANTENNAS PER APERTURE, SUBJECT TO SITE SPECIFIC RADIO DESIGN

Antenna Aperture ID	Proposed 4G/5G Bearing
A1	30°
A2	30°
B1	130°
B2	130°
C1	230°
C2	230°

Master:	MBNL / EE / H3G:	Project:	Purpose of Issue:	Issue:
M003	MBNL	Acquisition Trial	Planning	C
Date:	17/04/2019	Revision / Upgrade Description:		
Drawn:	VC	Planning Application minor Ammendments		
Checked:	DB			
Approved:	JC			
Master:	MBNL / EE / H3G:	Project:	Purpose of Issue:	Issue:
M002	MBNL	Acquisition Trial	Planning	B
Date:	15/02/2019	Revision / Upgrade Description:		
Drawn:	VC	Tower Structure Type Changed		
Checked:	DB			
Approved:	JC			
Master:	MBNL / EE / H3G:	Project:	Purpose of Issue:	Issue:
M001	MBNL	Acquisition Trial	Planning	A
Date:	11/02/2019	Revision / Upgrade Description:		
Drawn:	VC	First Issue		
Checked:	DB			
Approved:	JC			

Mobile Broadband Network Limited
Sixth Floor, Thames Tower, Station Road, Reading, RG1 1LX

DALY INTERNATIONAL

Site Name: TELECOMMUNICATIONS SITE ROD020

Site ID: 1082082

Address:
LAND OFF WHITTLE LANE
BIRCH
HEYWOOD
GREATER MANCHESTER
OL10 2RB

Title: 215 MAX CONFIGURATION SITE PLAN

Project: ATAP

Purpose of Issue: GENERAL ARRANGEMENT

EE Cell ID:	MBNL Cell ID:	3UK Cell ID:
56792	ROD020	OL0113

Master Drawing No: 1082082 _ROD020_56792_OL0113 _M002


Issue: C

100mm
50mm
10mm

PROPOSED MAX CONFIGURATION SITE PLAN
Scale 1:100

0 1 2 3m
SCALE 1:100

V 1.4

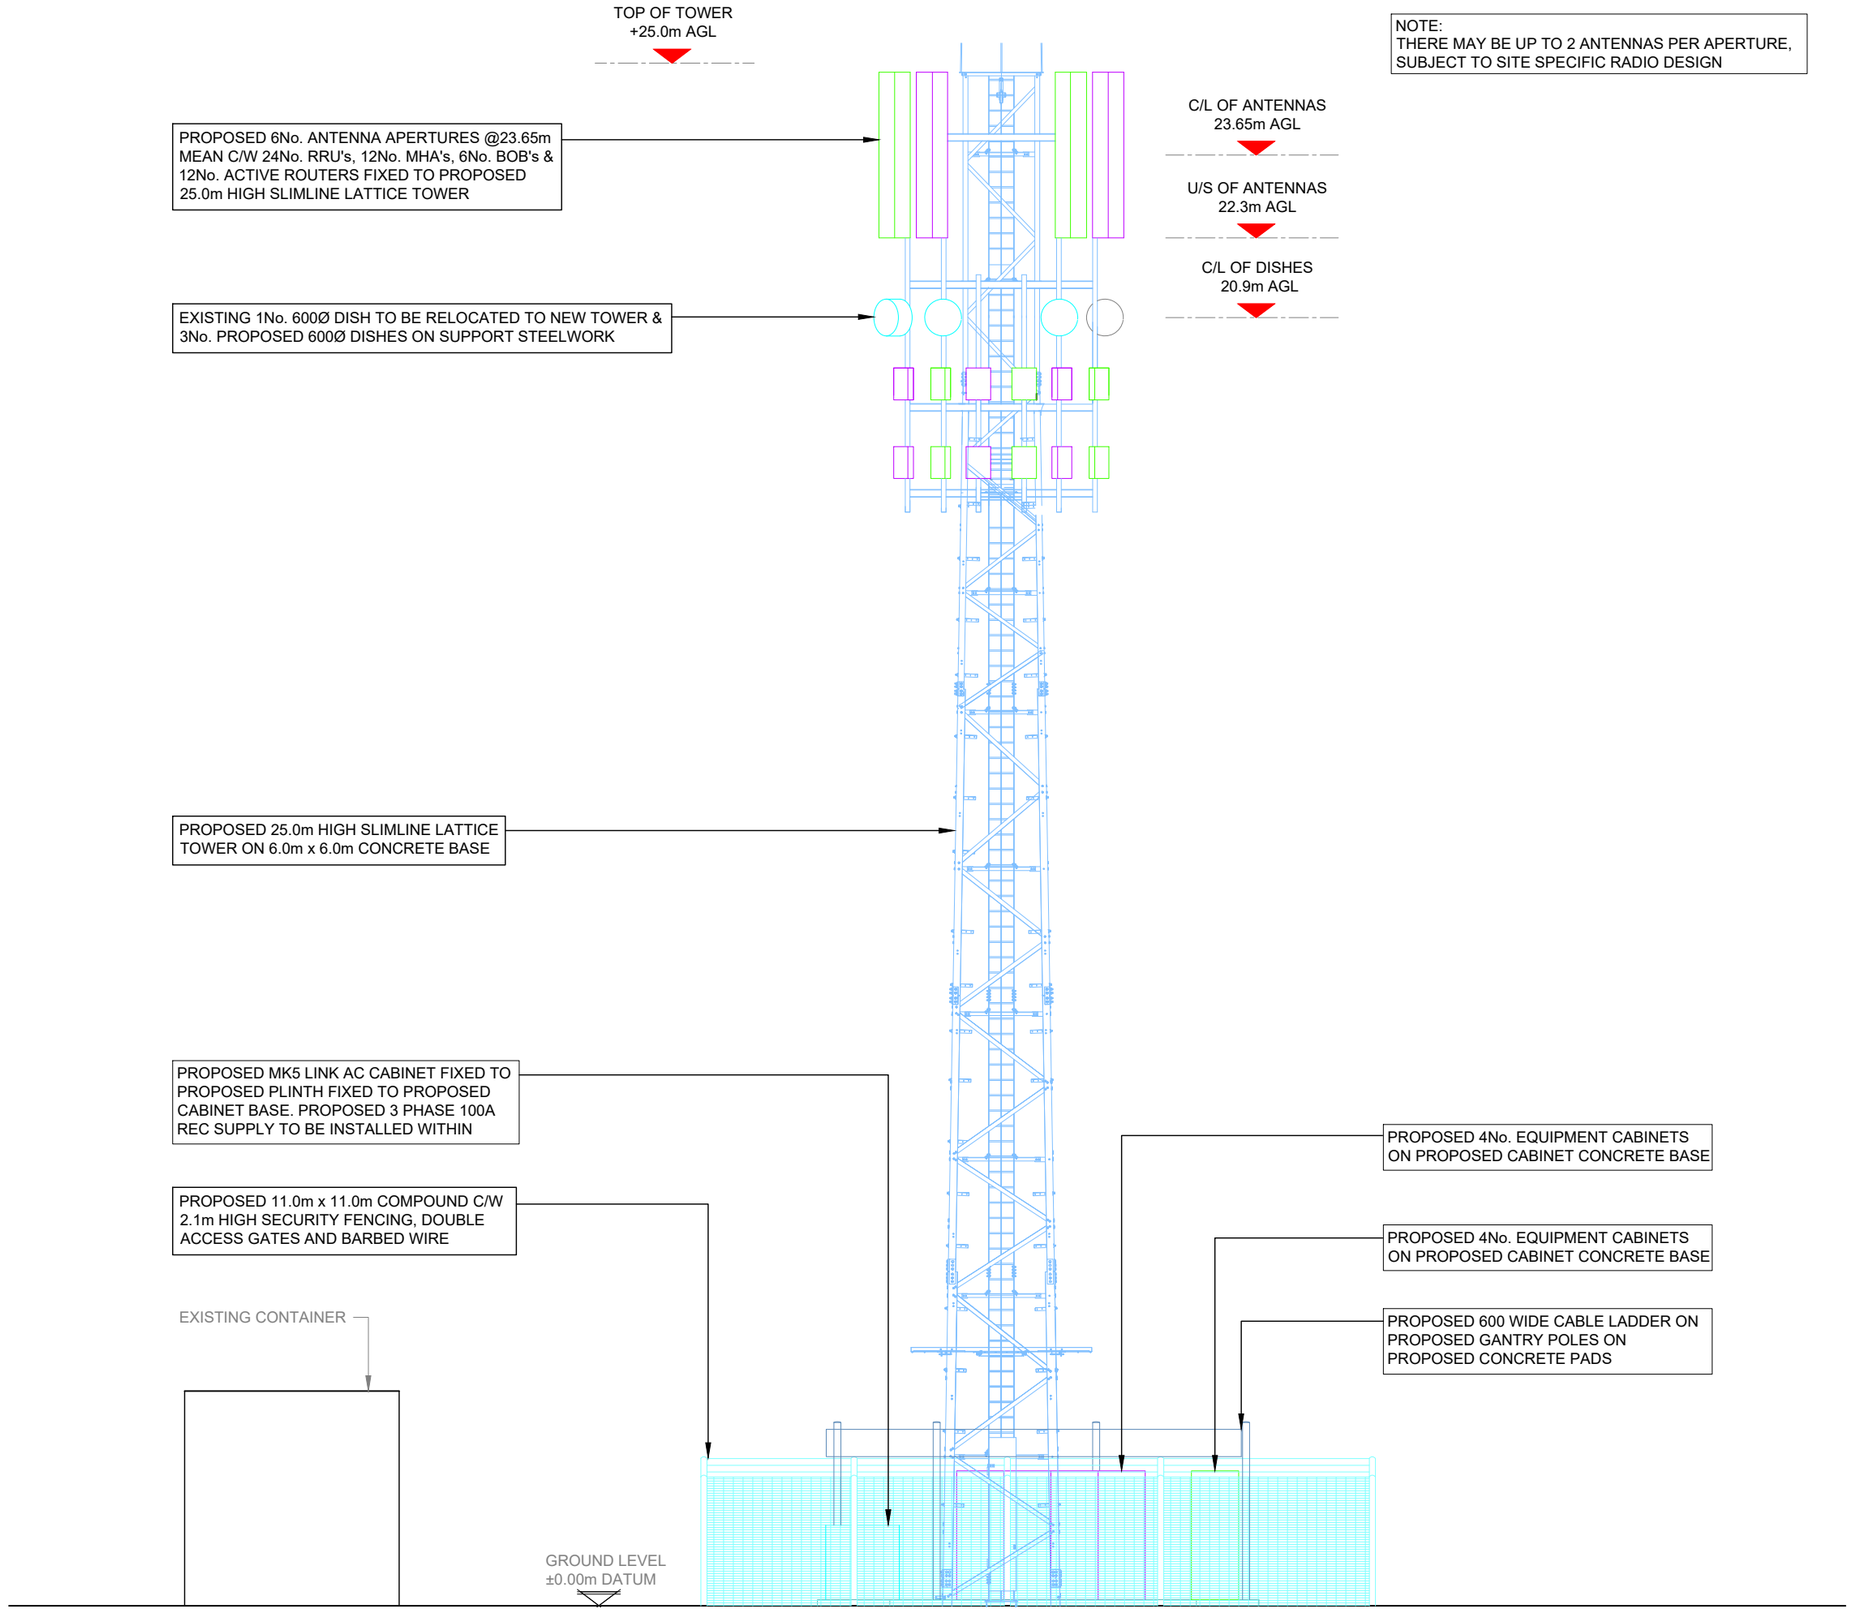

NOTE:
THERE MAY BE UP TO 2 ANTENNAS PER APERTURE, SUBJECT TO SITE SPECIFIC RADIO DESIGN

Antenna Aperture ID	Proposed 4G/5G Bearing
A1	30°
A2	30°
B1	130°
B2	130°
C1	230°
C2	230°

PROPOSED MAX CONFIGURATION ELEVATION A

Scale 1:100

0 1 2 3m
SCALE 1:100

Master:	MBNL / EE / H3G:	Project:	Purpose of Issue:	Issue:
M003	MBNL	Acquisition Trial	Planning	C
Date:	17/04/2019	Revision / Upgrade Description:		
Drawn:	VC	Planning Application minor Ammendments		
Checked:	DB			
Approved:	JC			
Master:	MBNL / EE / H3G:	Project:	Purpose of Issue:	Issue:
M002	MBNL	Acquisition Trial	Planning	B
Date:	15/02/2019	Revision / Upgrade Description:		
Drawn:	VC	Tower Structure Type Changed		
Checked:	DB			
Approved:	JC			
Master:	MBNL / EE / H3G:	Project:	Purpose of Issue:	Issue:
M001	MBNL	Acquisition Trial	Planning	A
Date:	11/02/2019	Revision / Upgrade Description:		
Drawn:	VC	First Issue		
Checked:	DB			
Approved:	JC			

Mobile Broadband Network Limited
Sixth Floor, Thames Tower, Station Road, Reading, RG1 1LX

DALY INTERNATIONAL

Site Name: TELECOMMUNICATIONS SITE ROD020

Site ID: 1082082

Address:
LAND OFF WHITTLE LANE
BIRCH
HEYWOOD
GREATER MANCHESTER
OL10 2RB

Title: 265 MAX CONFIGURATION ELEVATION

Project: ATAP

Purpose of Issue: GENERAL ARRANGEMENT

EE Cell ID:	MBNL Cell ID:	3UK Cell ID:
56792	ROD020	OL0113

Master Drawing No: 1082082 _ROD020_56792_OL0113 _M002

Issue: C

100mm
50mm
10mm