

© TRIANGLE ARCHITECTS LIMITED

■ THIS DRAWING IS THE SUBJECT OF COPYRIGHT WHICH VESTS IN TRIANGLE ARCHITECTS LIMITED. IT IS AN INFRINGEMENT OF COPYRIGHT TO REPRODUCE THIS DRAWING, BY WHATEVER MEANS, INCLUDING ELECTRONIC, WITHOUT THE EXPRESS WRITTEN CONSENT OF TRIANGLE ARCHITECTS LIMITED WHICH RESERVES ALL ITS RIGHTS.

■ TRIANGLE ARCHITECTS LIMITED ASSERTS ITS RIGHTS TO BE IDENTIFIED AS THE AUTHOR OF THIS DESIGN.

■ DRAWING NOT TO BE SCALED. FIGURE DIMENSIONS TO BE WORKED TO IN ALL CASES.

■ THE CONTRACTOR IS RESPONSIBLE FOR CHECKING DIMENSIONS, TOLERANCES & REFERENCES.


■ ANY DISCREPANCY TO BE VERIFIED WITH THE ARCHITECT BEFORE PROCEEDING WITH THE WORKS.

■ REPORT ERRORS & OMISSIONS TO ARCHITECT.



■ WHERE AN ITEM IS COVERED BY DRAWINGS OF DIFFERENT SCALE, THE LARGER SCALE DRAWING TO BE WORKED TO. DO NOT SCALE FROM THE DRAWING. FIGURED DIMENSIONS TO BE WORKED TO IN ALL CASES.

■ CHECK ALL DIMENSIONS ON SITE.

■ DRAWING TO BE READ IN CONJUNCTION WITH THE HEALTH & SAFETY PLAN, AND ALL RELEVANT RISK ASSESSMENTS AND THE FOLLOWING DRAWINGS.

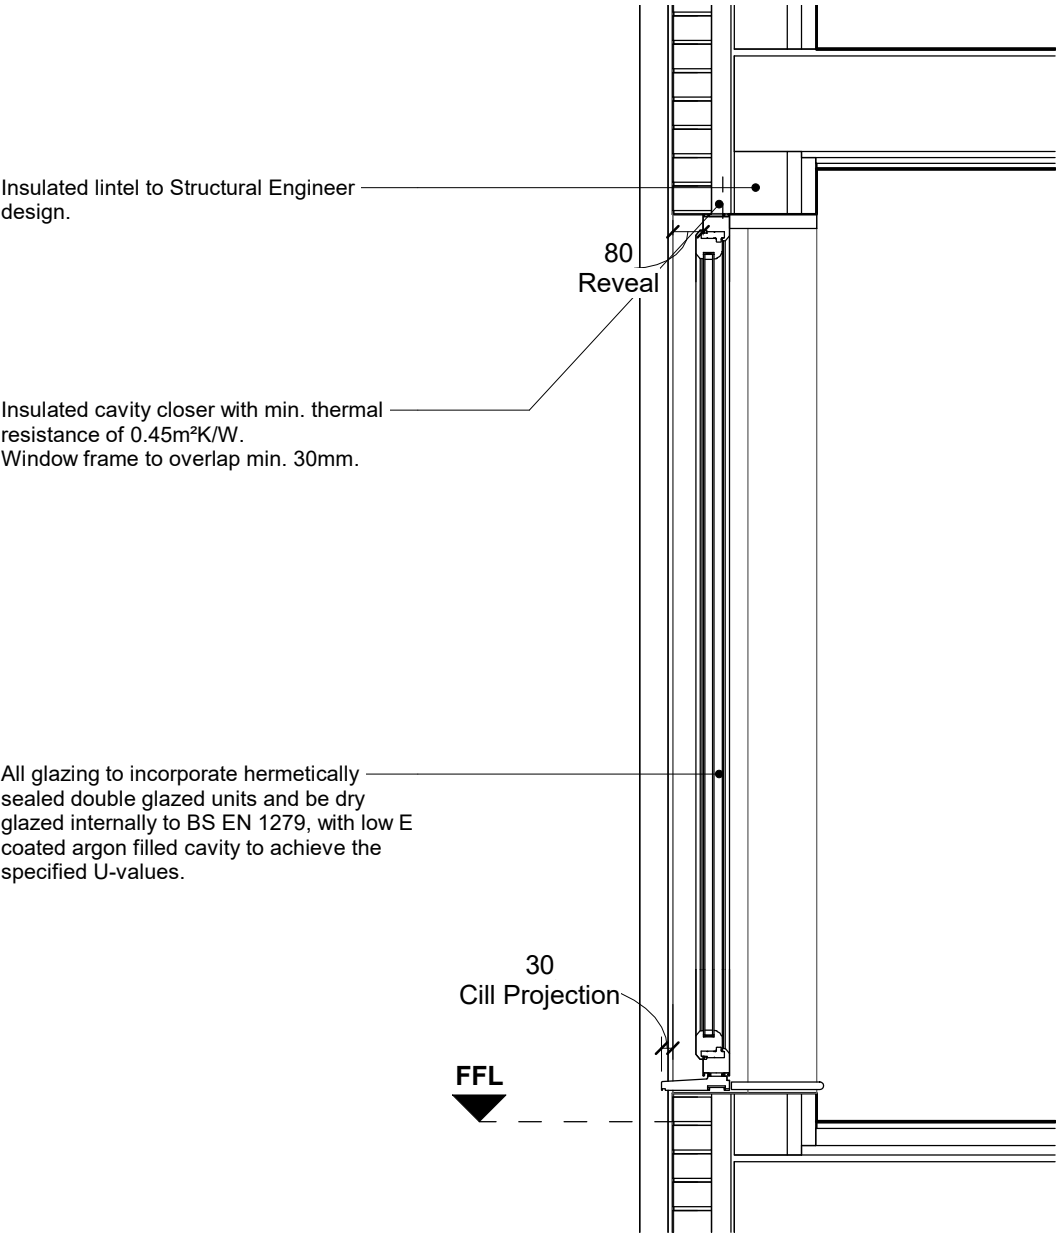

Typical Window Section

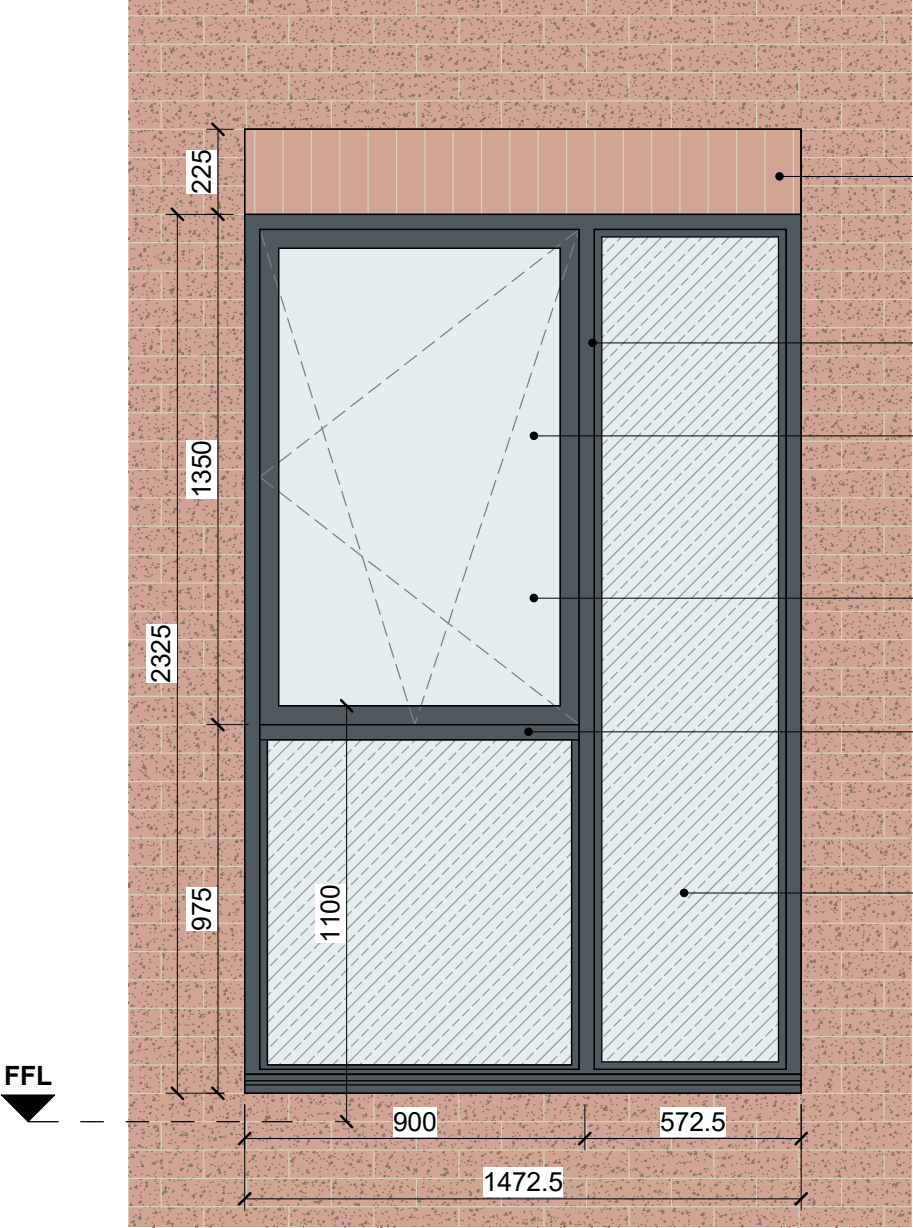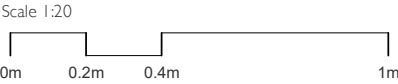

Typical Window Elevation

- Soldier course of facing brick above windows (refer to schedule of external materials for brick specification).
- uPVC window frames with RAL7016 (anthracite) finish externally, and white finish internally.
- Tilt & turn opening vent, with opening and locking mechaism to comply with Approved Document Q of the Building Regulations, and to be designed and manufactured to meet the security requirements of PAS 24:2012.
- Window restrictors to be included to ground floor windows in accordance with security and overheating strategies.
- Bottom of openable area to be exactly 1100mm, to comply with Approved Document B1 clause 2.10 for escape windows, and Approved Document O1(2)(a) clause 3.9 for guarding heights.
- Toughened safety glass to BS 6206 Class C / BS EN 12600 to be used on windows wholly or partially within 800mm of the floor level. All glass shall be of the required thickness to meet windload and safety requirements of BS 6262, and comply to BS 952: Part 1, and the Code of Practice for Glazing of Buildings.

Revision:	Date:	By:	Remarks:
P01	12.02.24	JS	Window , external door ,Dormer,and balcony details submitted for planning.

TRIANGLE
ARCHITECTS

Tel: 0161 272 3500
E-mail: studio@trianglearchitects.co.uk
Web: www.trianglearchitects.co.uk
Twitter: @TriangleArch

Raven House,
113 Fairfield Street,
Manchester,
M12 6EL

Date:January 2024	Drawing Purpose:		
Scale 1 : 20 @A3:	PLANNING		
Drawn: JS	Project Nr:	Drawing Nr:	Revision:
Checked: AJD	20-027	21	P01

Client: Armstrong Projects Ltd
Project: The Smithybridge Pub, Littleborough
Drawing Name: Window Details (Planning)