
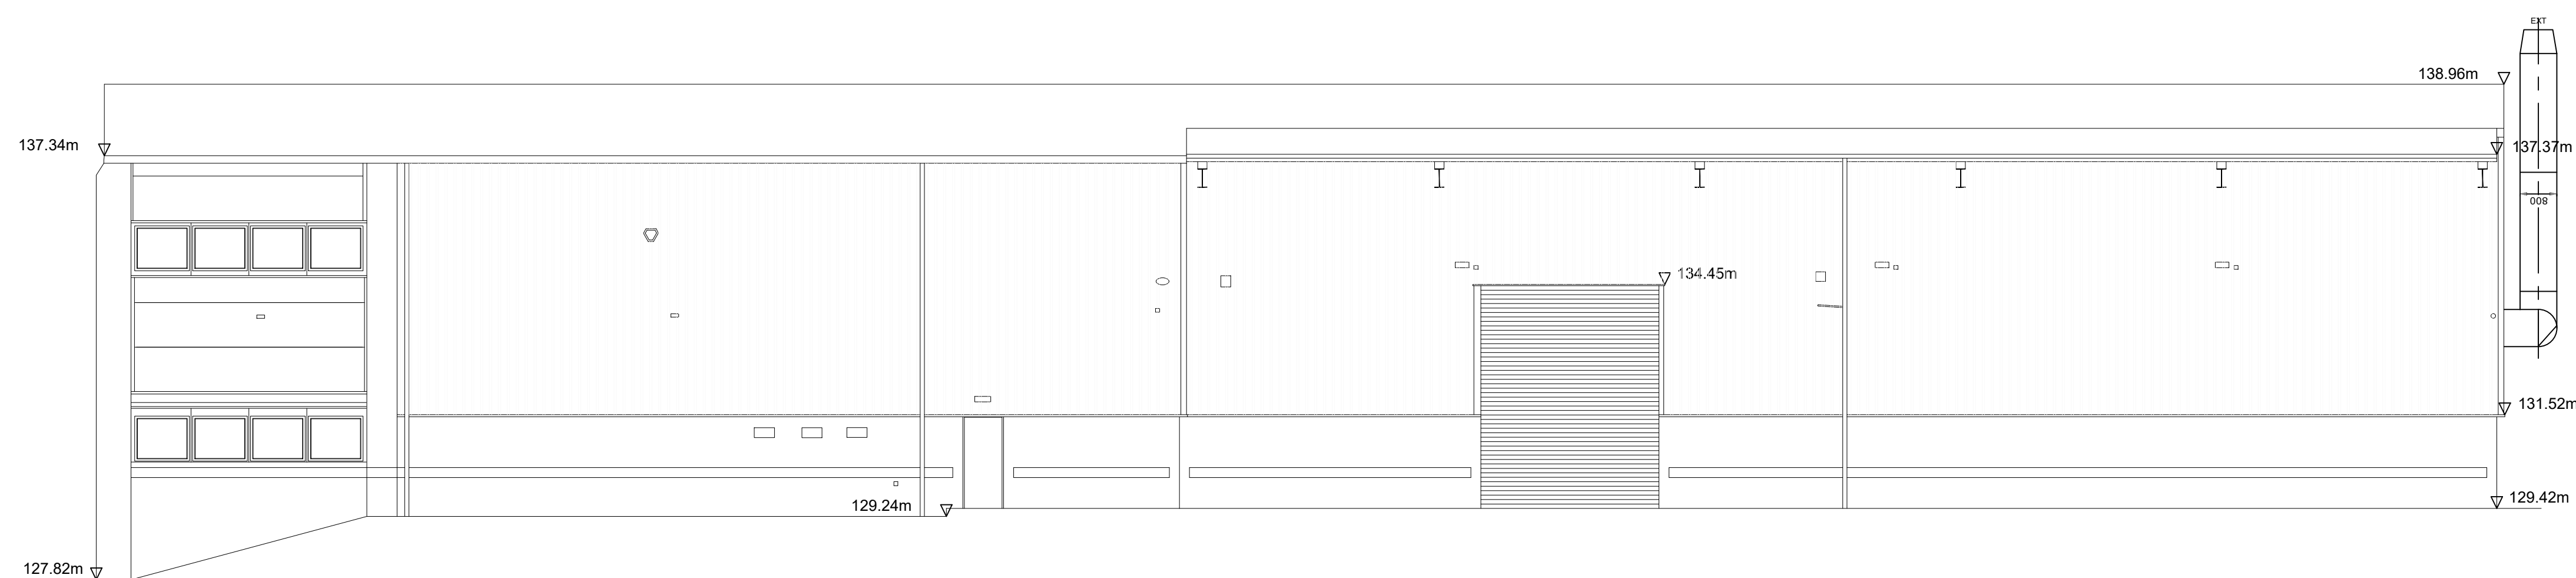
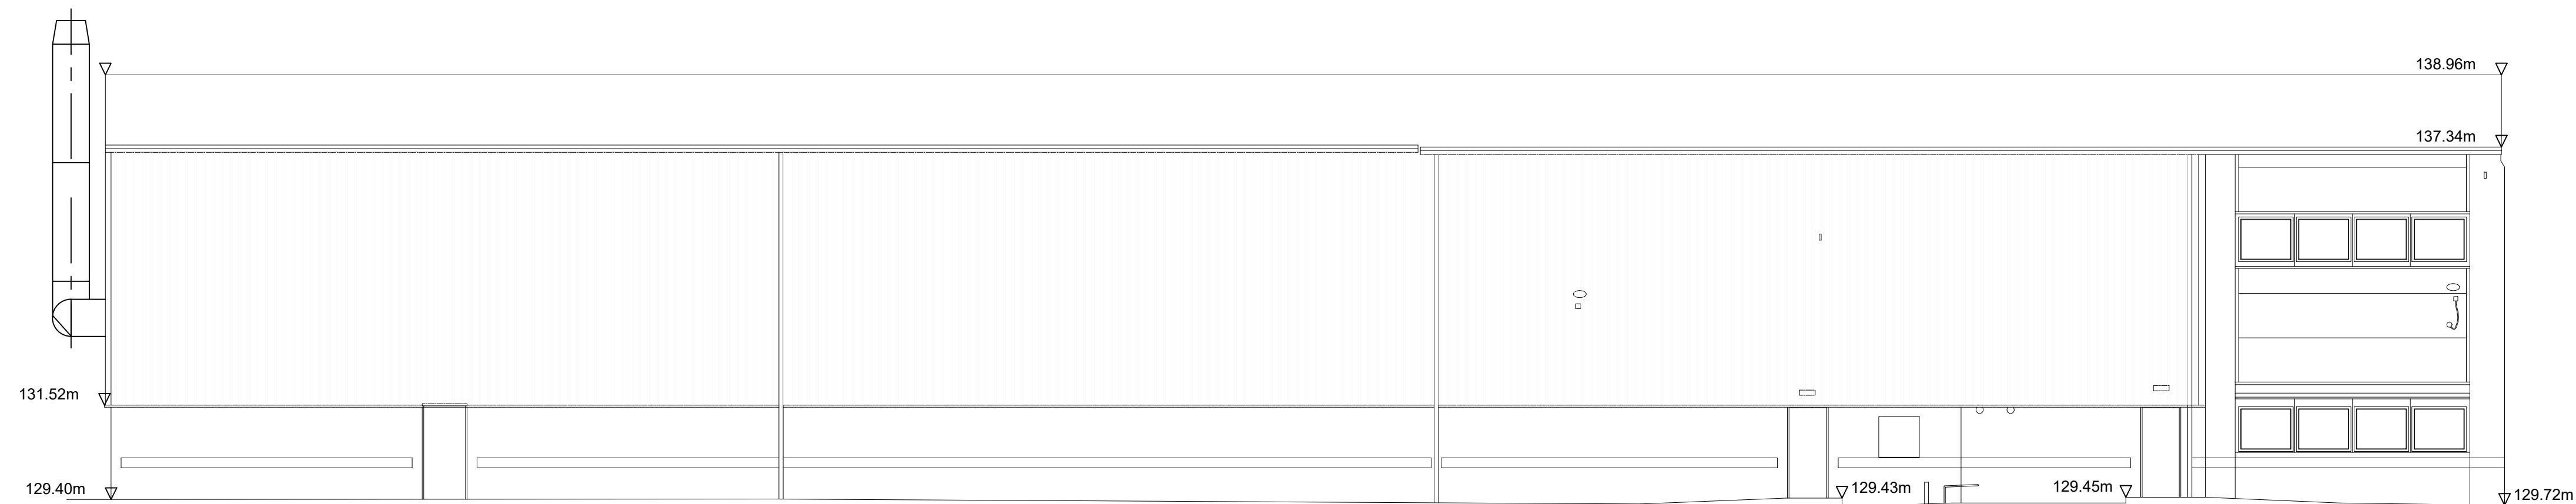
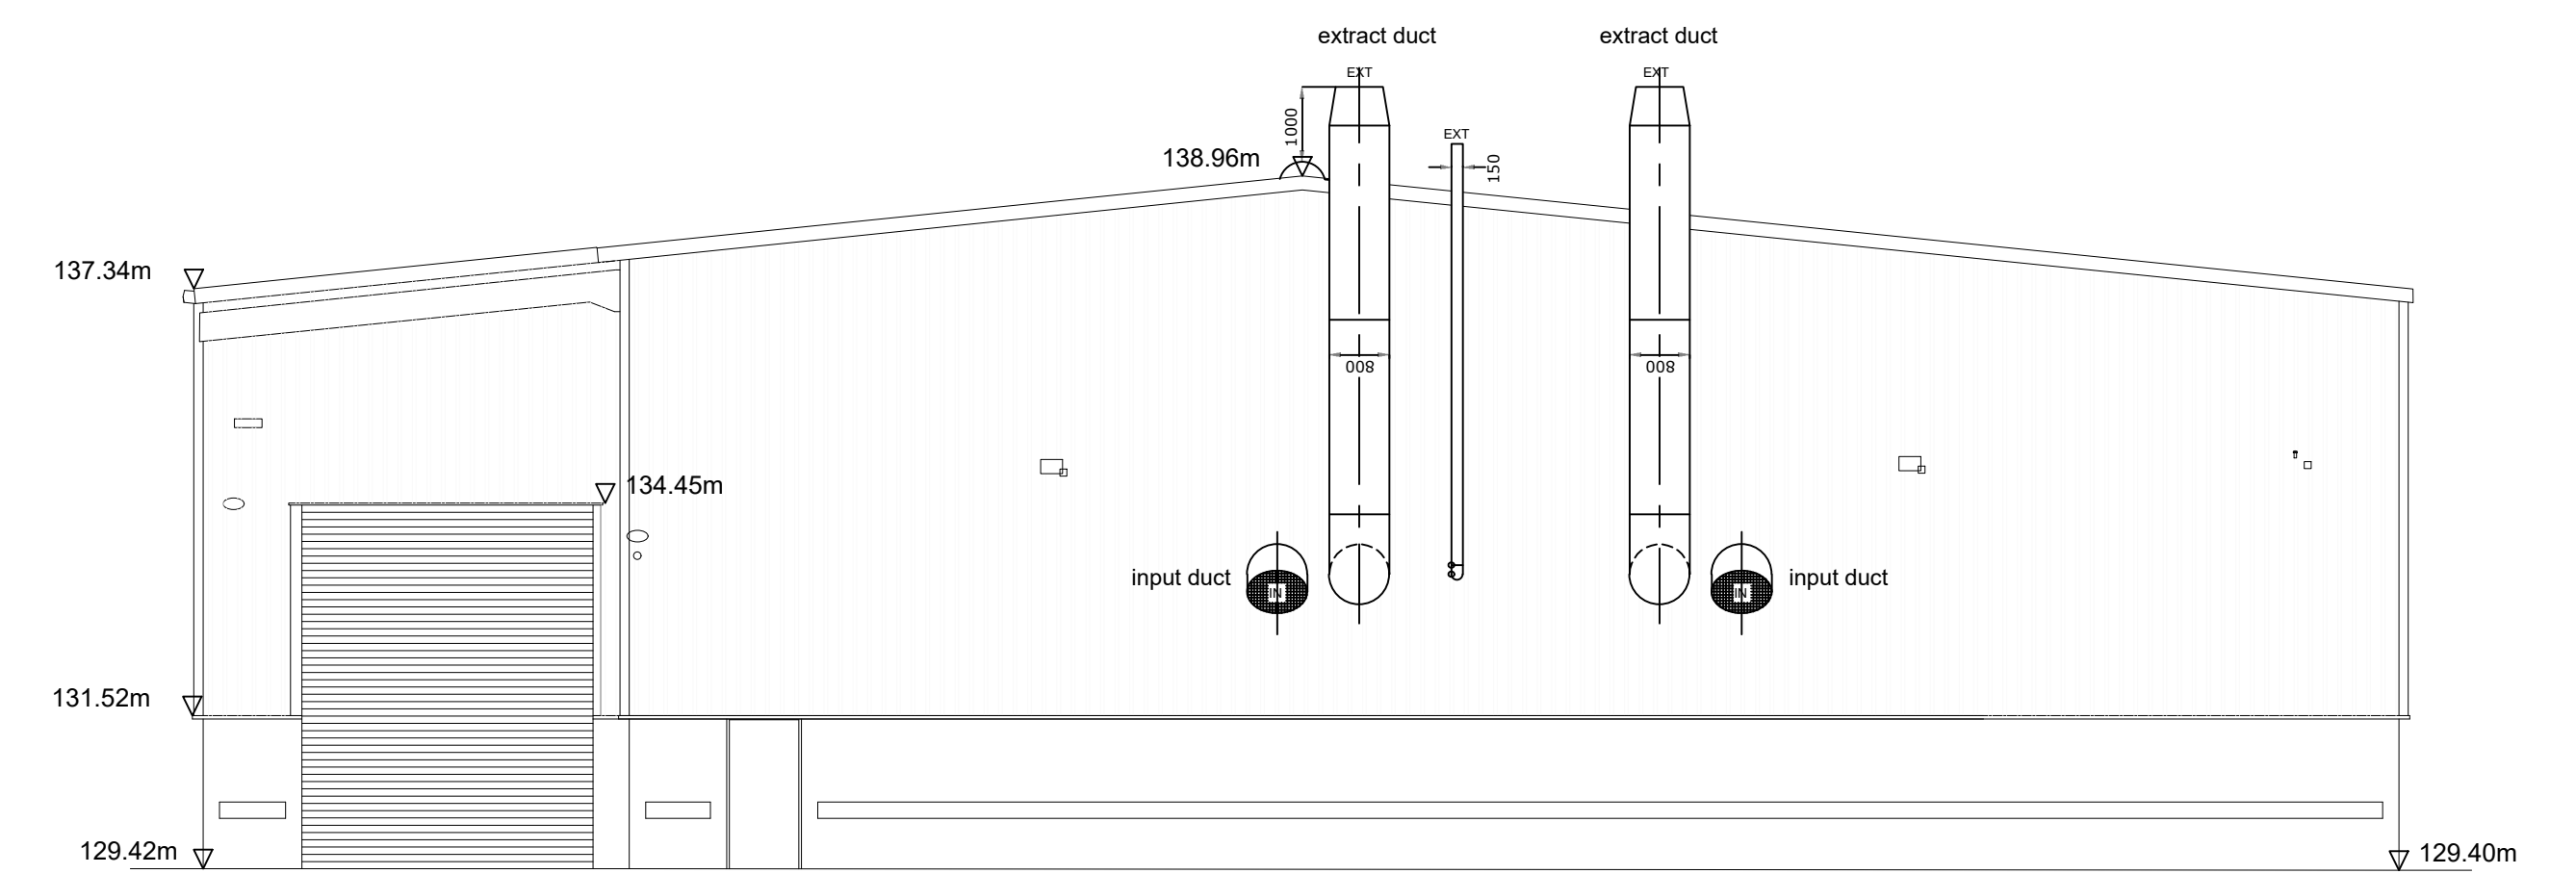


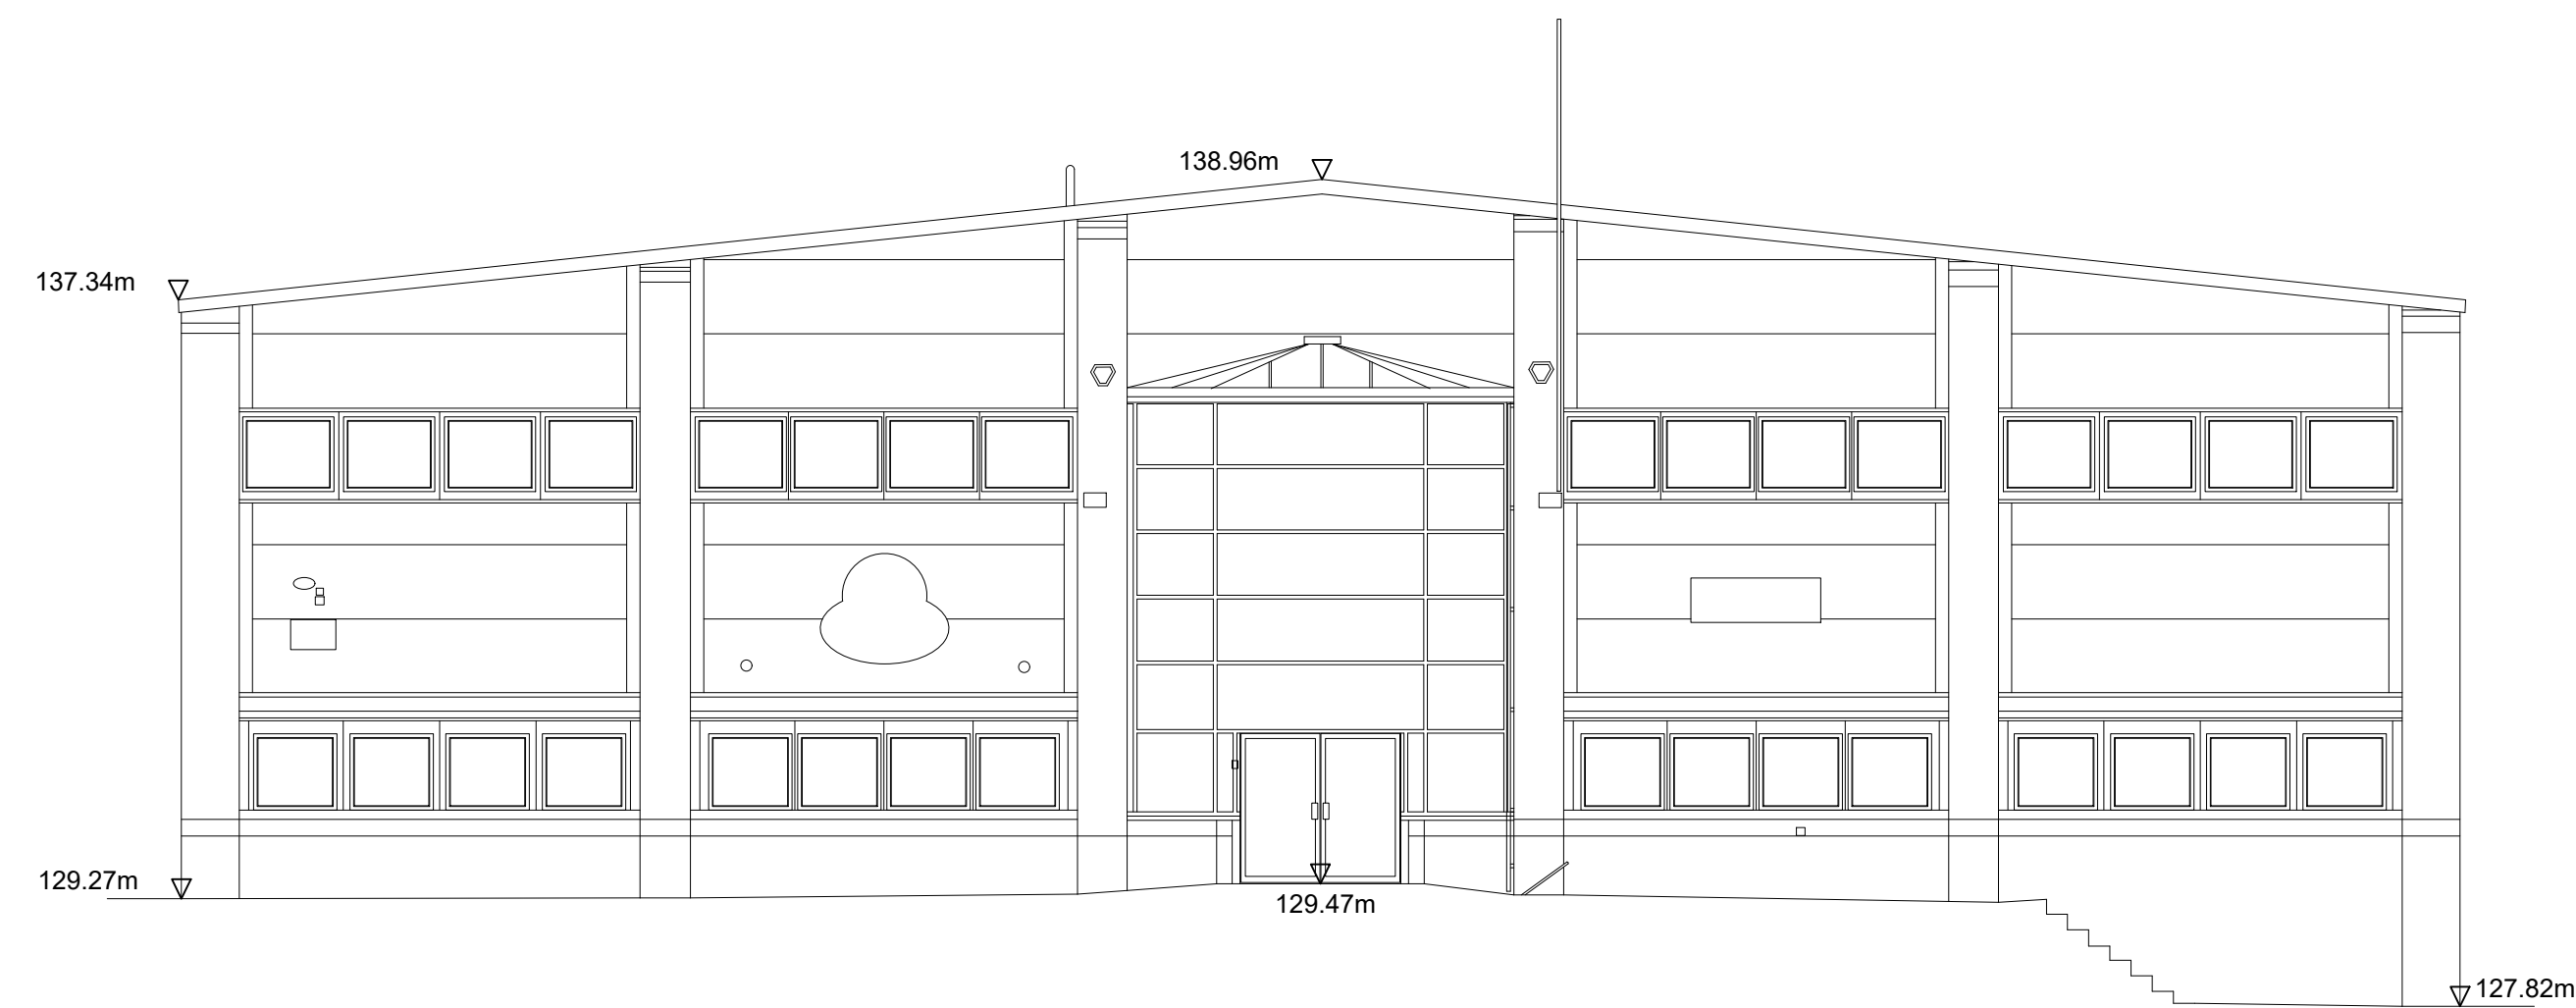

COPYRIGHT RESERVED.
This drawing is the property of A.J.Cocker Associates Ltd. and must not be copied or used in whole or in part without their consent.

CDM:
Clients and contractors must fulfil their duties under the CDM regulations 2015. The client is required to notify the HSE of any projects lasting more than 30 days or involving more than 500 person days.

-	-	-
rev:	date:	description
 AJ COCKER ASSOCIATES CHARTERED BUILDING SURVEYORS New Century House 176 Drake Street Rochdale OL16 1UP Tel: 01706 764880 Fax: 01706 764881 www.ajcockerassociates.co.uk mail@ajcockerassociates.co.uk  RICS the mark of property professionalism worldwide		

Project:	scale: as noted @ A1
Northern Accident Repair	date: May 24
Unit 7 Riverside Dr Rochdale	drawn: IS
Proposed elevations:	
Client: Northern Accident Repair	Dwg. Nr. N173-07