



1:200

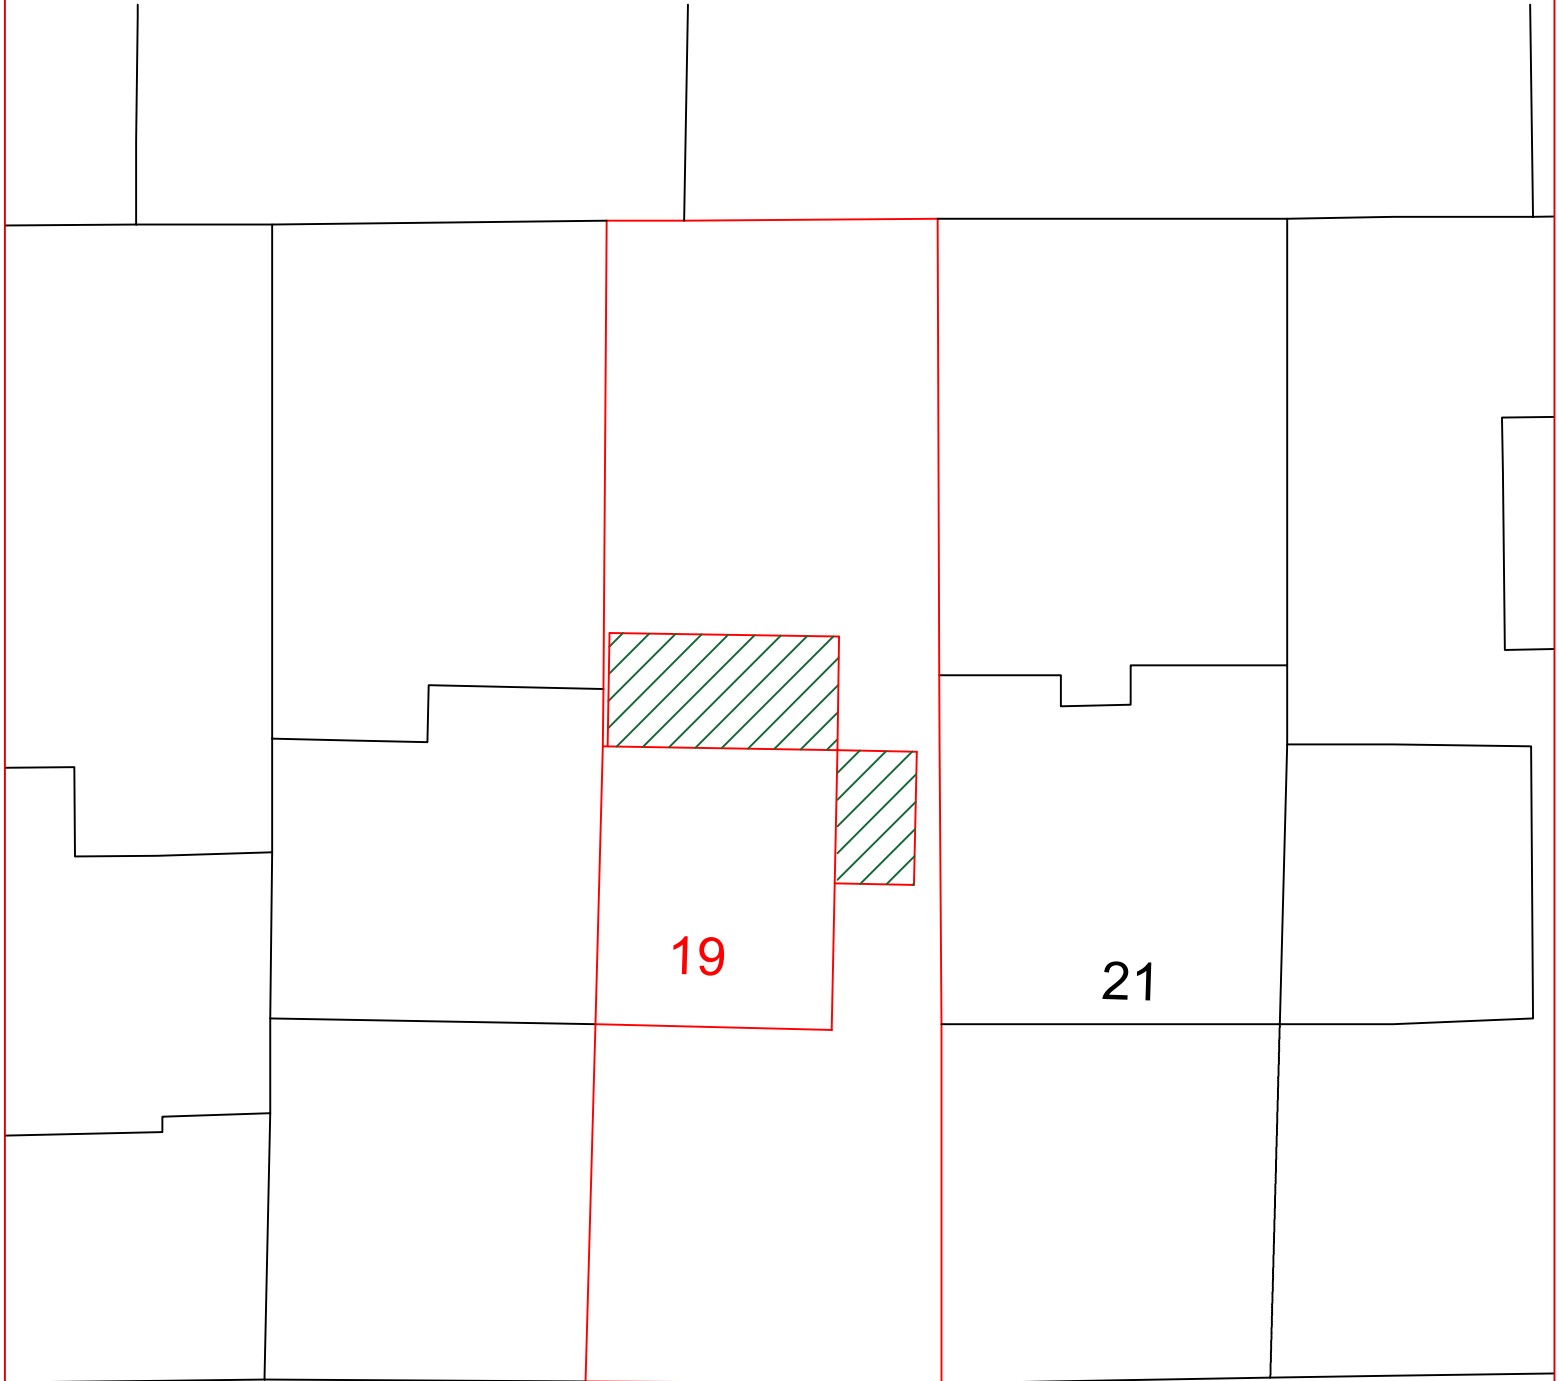

ERN ROAD

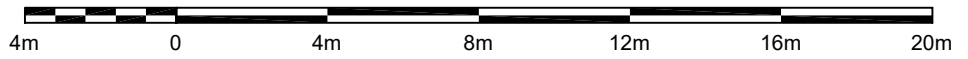

BLOCK PLAN

19 MALVERN ROAD, M24 1QA

SCALE — 1:200