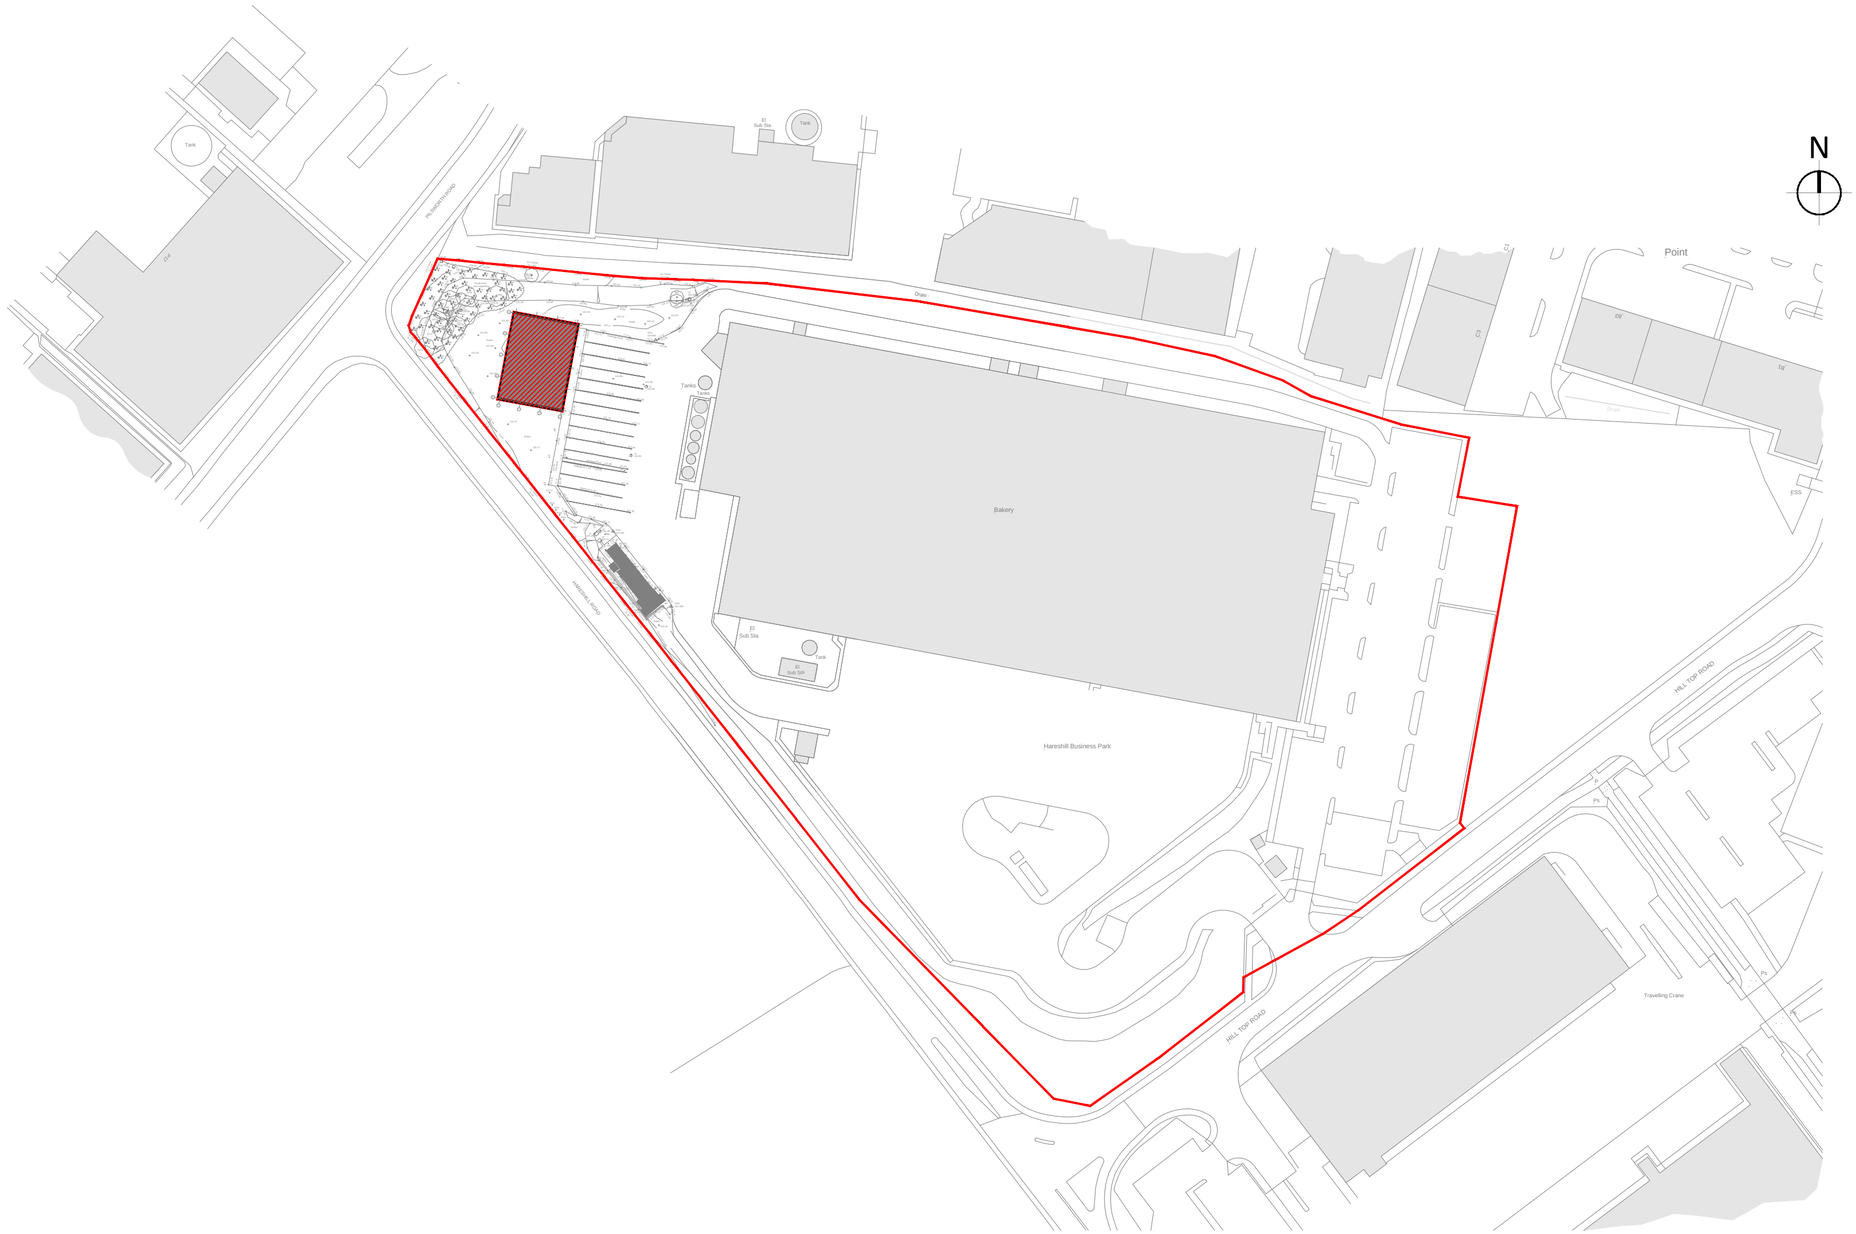


KEY

Denotes Proposed Site

Denotes Extent of new Construction.

SITE ADDRESS:

Heywood DC,
Hareshill Road,
Heywood,
OL10 2TN

COORDINATES:

Lat 53.582657 / Long -2.2318314
Easting 384749 / Northing 409588

rev	notes	date
1.1	Site Boundary Updated.	04/02/2019
1.0	First Issue.	10/12/2018

Meller,
The Lace Mill,
42 - 44 Derby Road,
Draycott, Derby,
DE72 3NJ
Tel: 01509 670036
Website: www.mellerltd.co.uk

This drawing and its contents, on paper and as the originating data file, remain the copyright of Meller ltd © **meller** 2018

Do not scale from this drawing - use stated levels and dimensions only. If in doubt contact meller ltd.

0 25 50 100 200

SCALE BAR 1:1250

client	Martin Brower	created	Dec 2018
project	MB Heywood Bailer Building	Drawn by: DAS	Checked by: MC
title	Proposed Location Plan	scale	1:1250 @ A2

job N°	drawing N°	rev	status
181003	200	1.1	Planning

01 Proposed Location Plan
200 SCALE 1:1250