
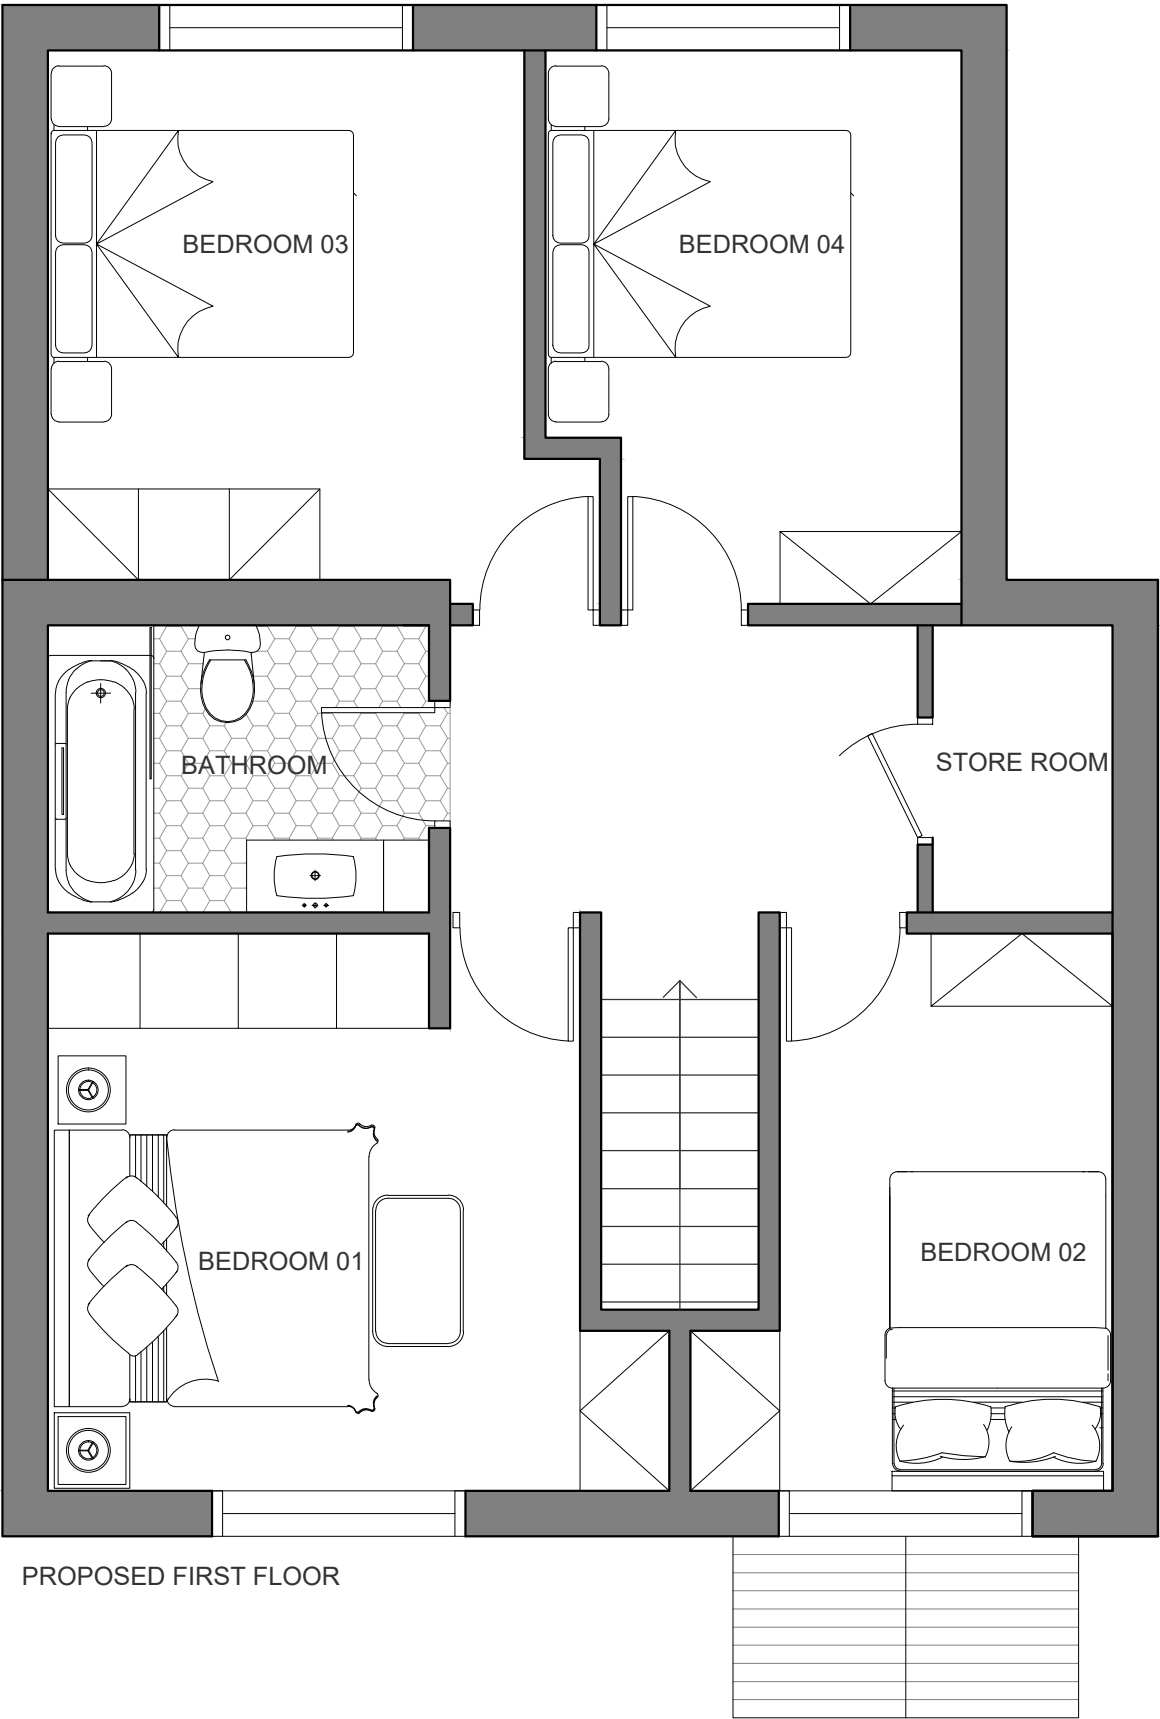


Notes:

© COPYRIGHT RESERVED

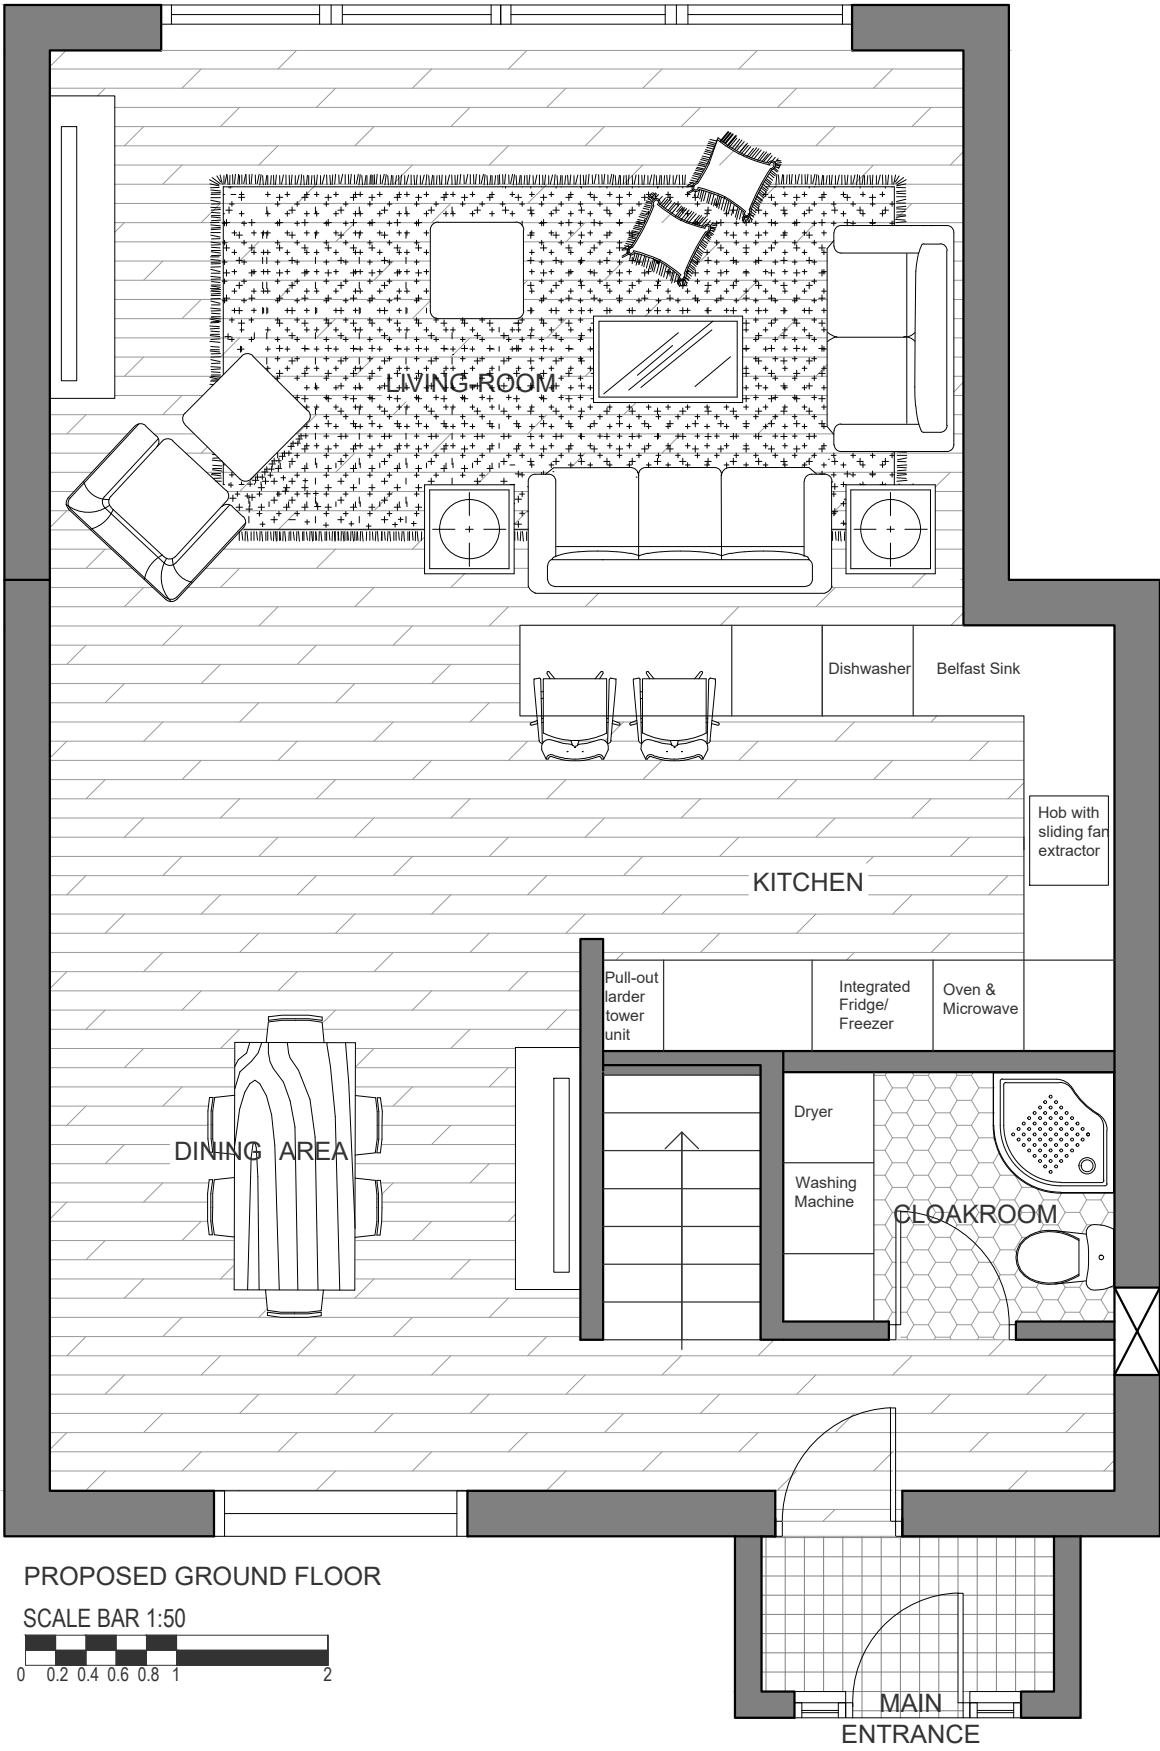

REVISIONS	DATE	CHKD	No

StandOut Designs High Street, South Milford, LS25 5AQ Mob: 07503 819 194 Email: info@standout-designs.co.uk			
Project			
44 BONSCALE CRESCENT			
MIDDLETON, MANCHESTER			
M24 5LY			
Client			
VASILIS MALOUDIS			
Title			
PROPOSED FLOOR PLANS			
Drawn		Scale	
EK		1:50@A3	
Checked		Date	
EK		FEBRUARY 2023	
Job no	Dwg.No	Rev	
125	22		