



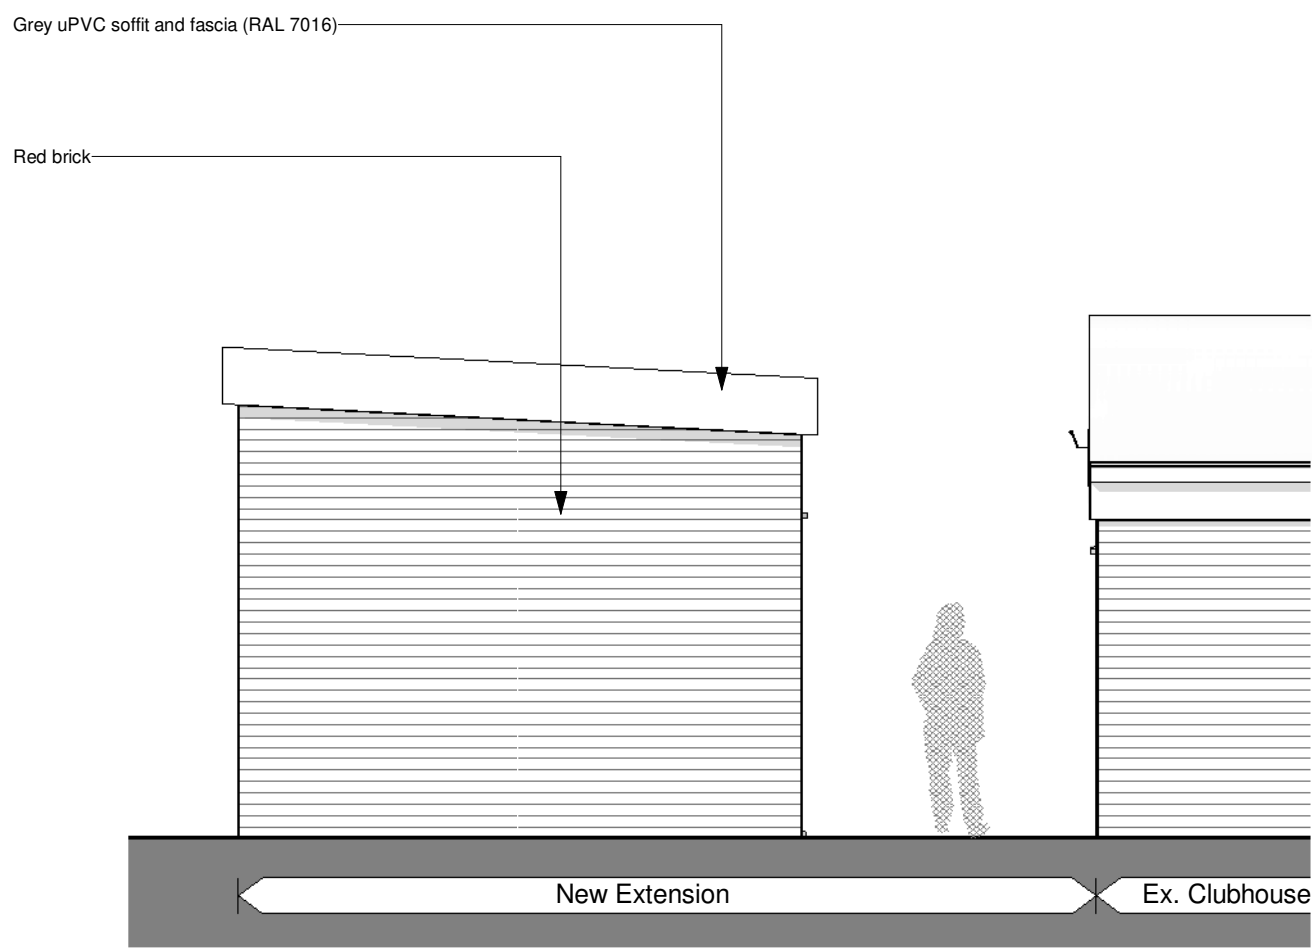


North Elevation
1 : 50

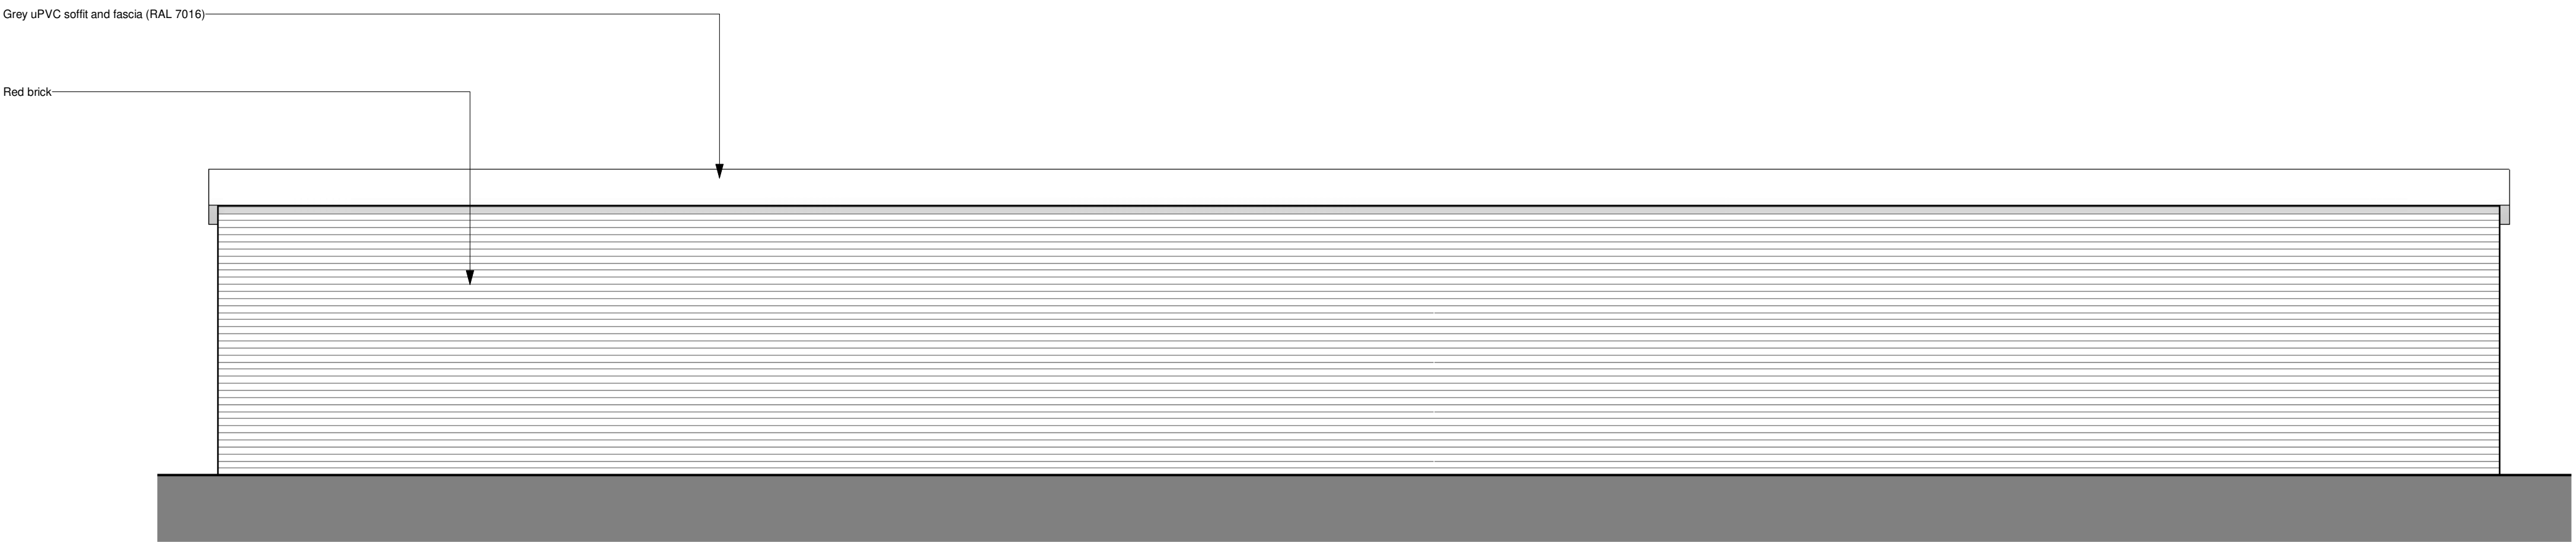


East Elevation
1 : 50



South Elevation
1 : 50

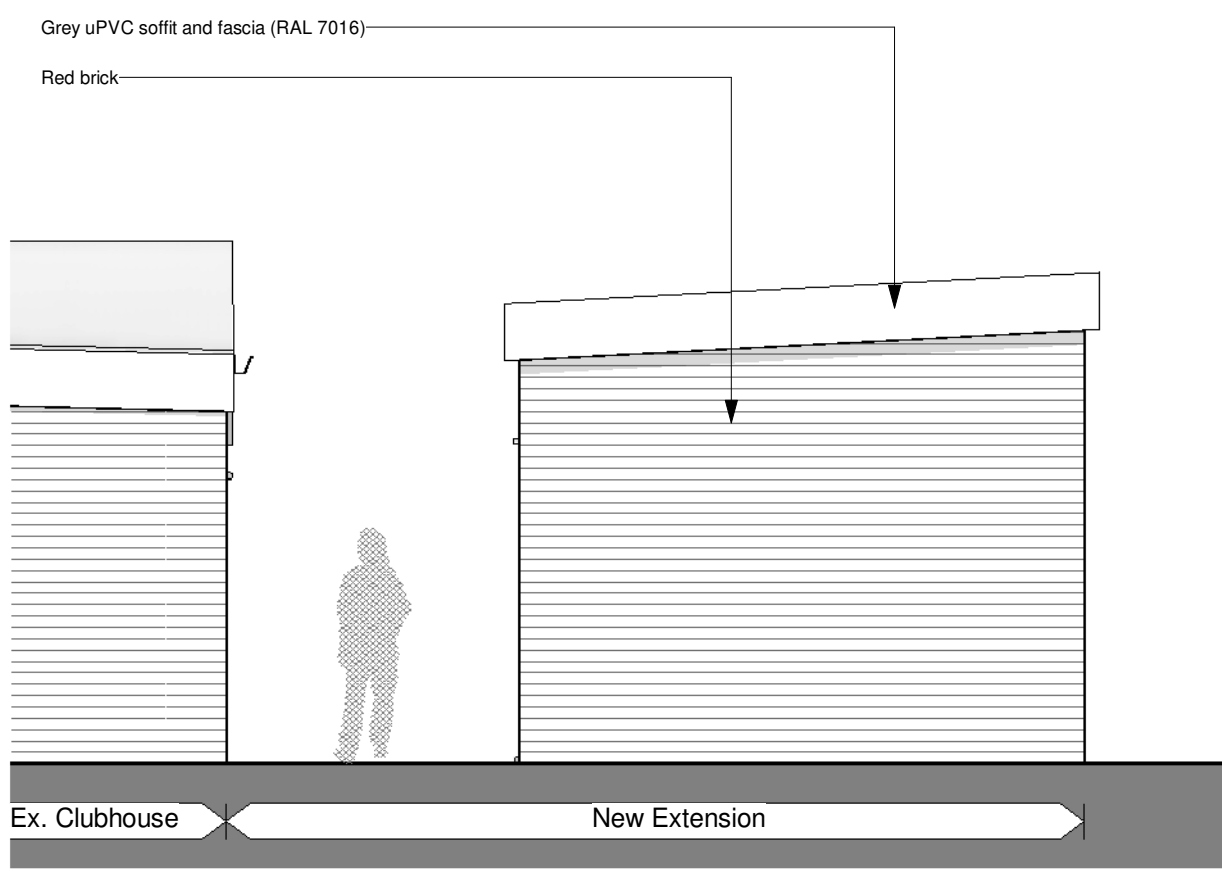

West Elevation
1 : 50

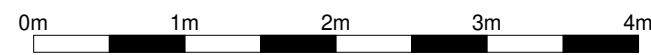

Rev	Date	Description
-	06.12.21	Planning Issue
A	09.05.24	Revised Planning Issue
B	23.06.24	Revised Planning Issue
C	30.09.24	Revised Planning Issue

Dwn	Ckd	Drawn	JK
		Checked	JK
		Date	DEC 2021
		Scale @ A1	1 : 50

Mayfield Changing Rooms
Proposed Changing Room Elevations

RMF-SVA-ZZ-00-DR-A-2016
REV C
PLANNING