
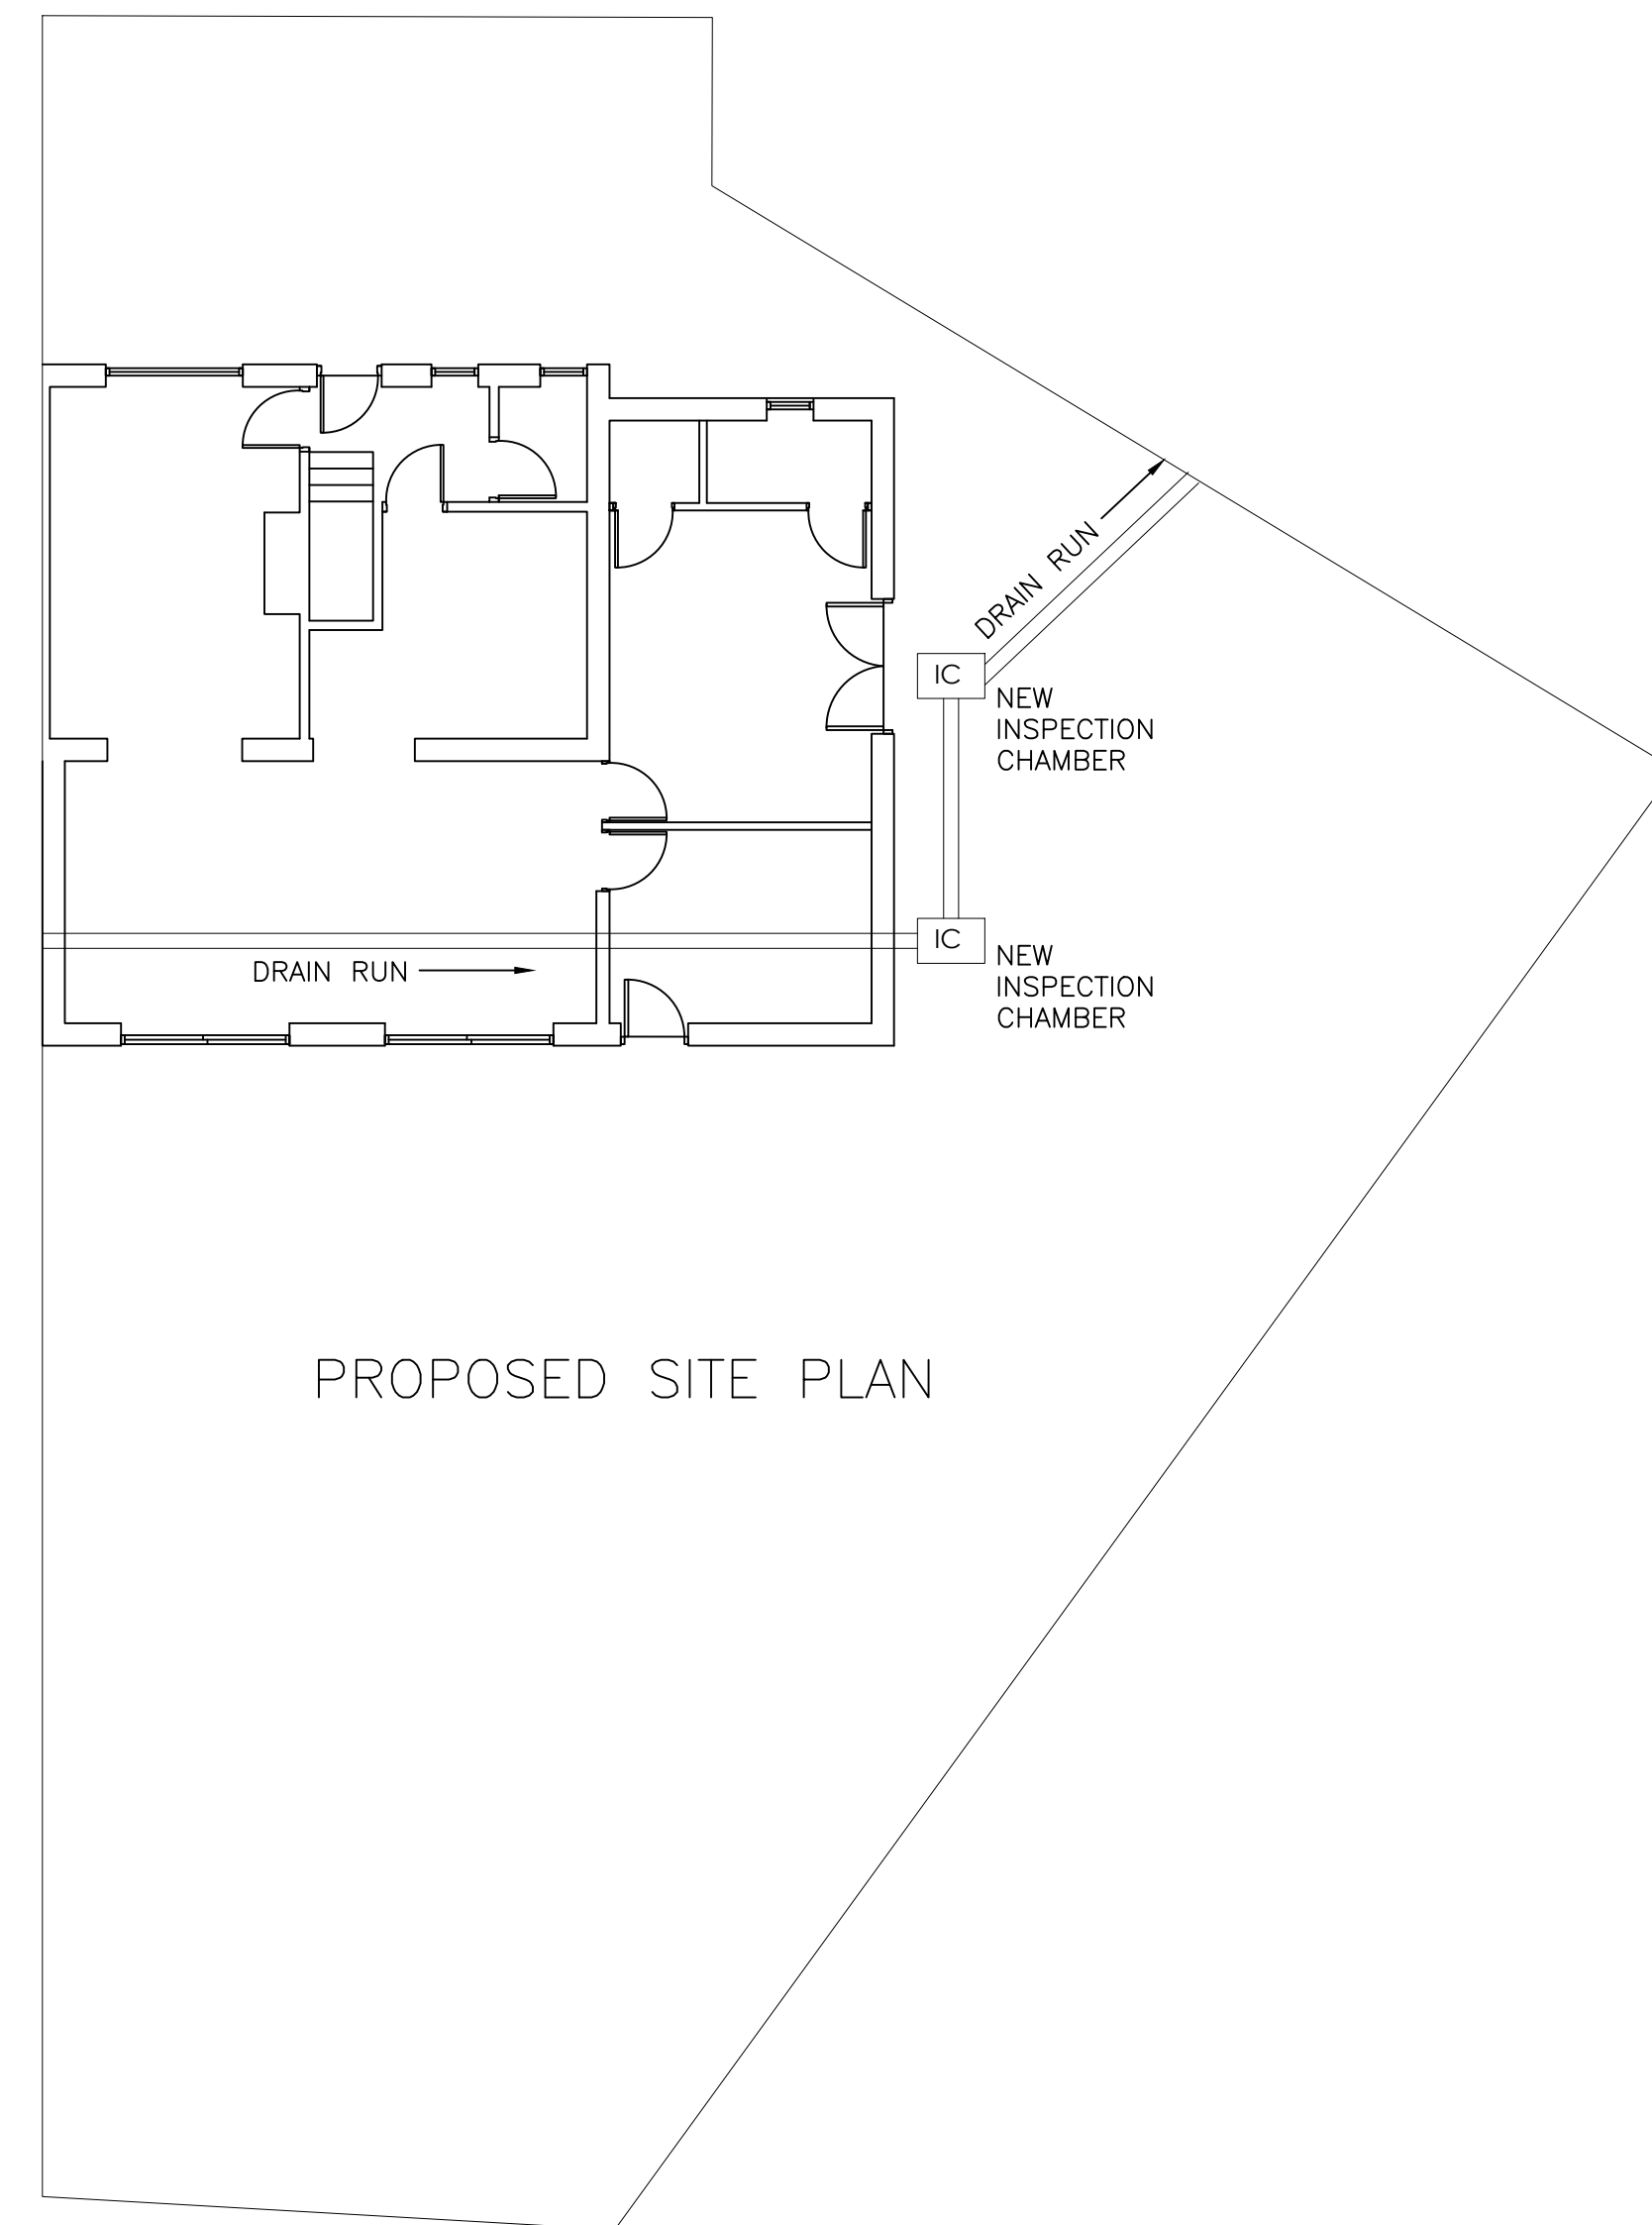


Notes:

NOTES

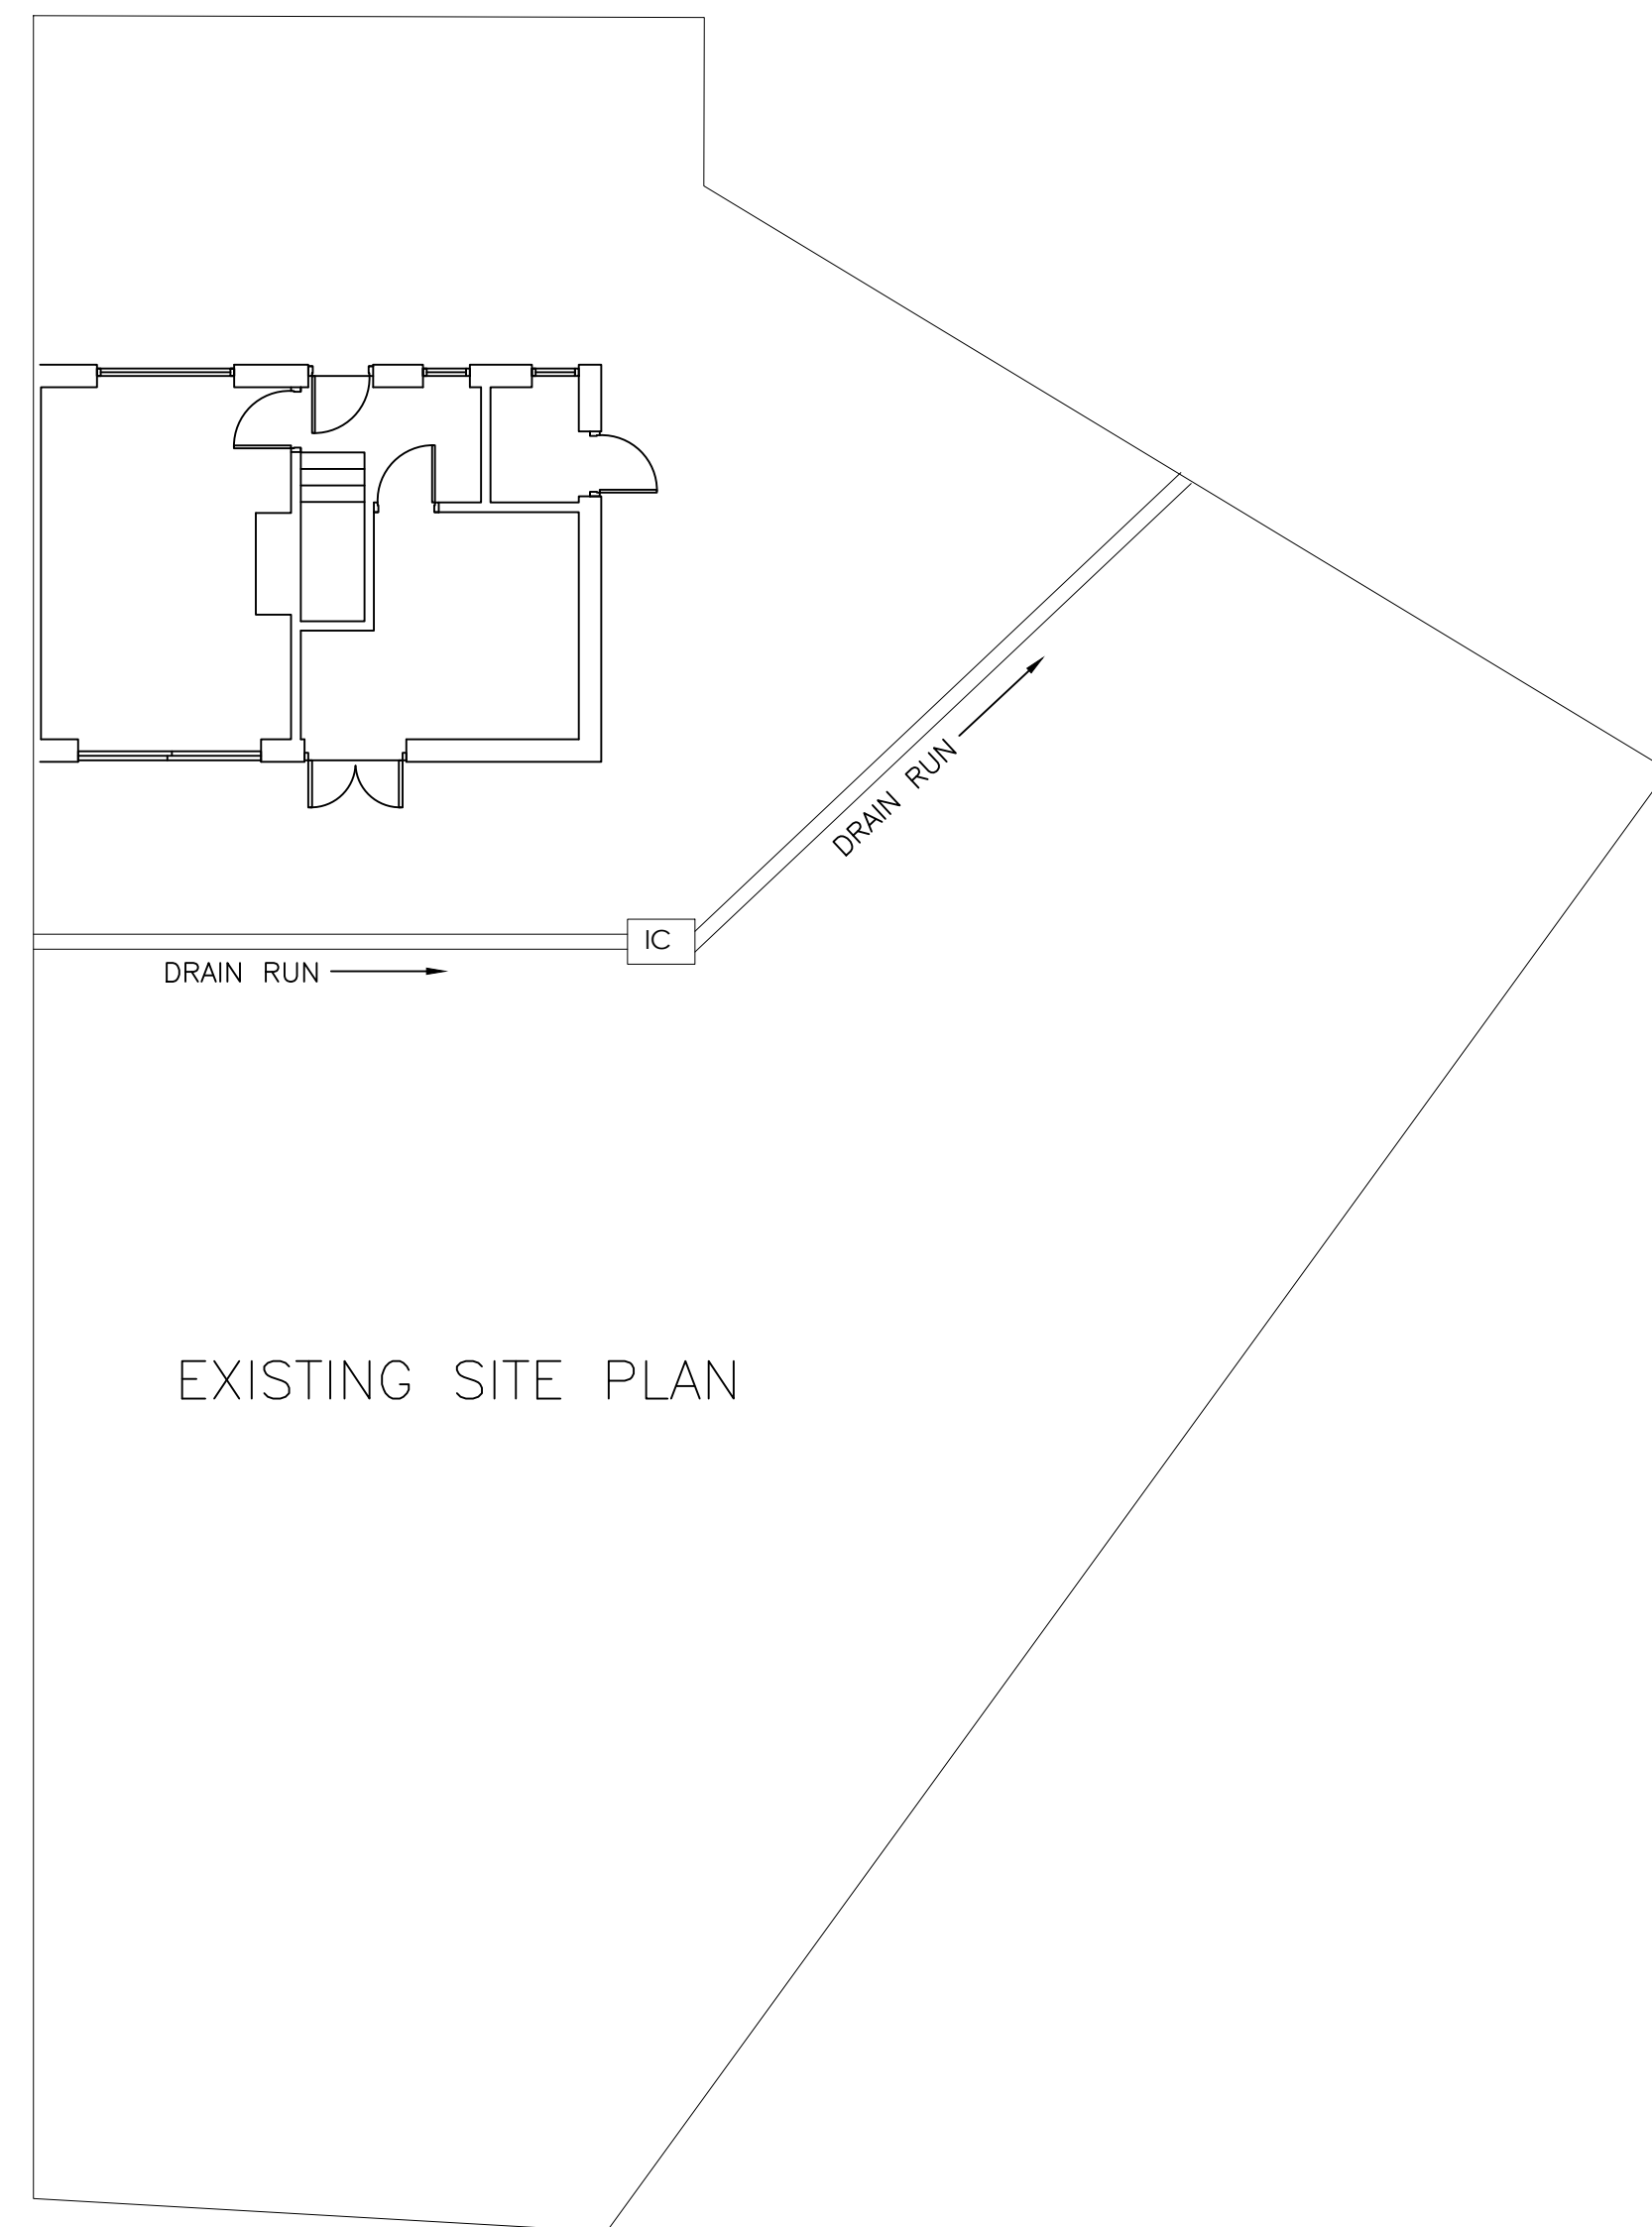

			
-		-	-
-		-	-
-		-	-
REV:	DESCRIPTION:	BY:	DATE:
STATUS:			

M J Dewitt BSc (Hons)
240 Preston Rd
Grimsargh
Preston
PR2 5JS
Tel: 07741 556958

CLIENT: Mr Mr Jeorjios Semini

ADDRESS: N/A

SITE: 29 Kirstall Rd Middleton Manchester M24 6EU			
TITLE: EXISTING & PROPOSED PLOT PLAN			
SCALE: AT A1: 1:100@A1	DATE: 10/03/2024	DRAWN: MJD	CHECKED: MJD
PROJECT NO: 02-2024	DRAWING NO: JG-005-2024		REVISION: