All dimensions are to be checked on site, any discrepancies are to be reported to the Architect before work commences. Do not scale from this drawing.

This drawing is to be read in conjunction with all relevant consultants and specialists drawings / documents, any discrepancies are to be reported to the Architect before the affected work commences.

All structural components shown are indicative only. Details / calculations of structural members are to be provided by the Structural Engineer.

This drawing is copyright.

A	First Issue	03/11/2020
B	General Corrections	11/11/2020
C	Amendments following planner's comments on 04/08/2021	06/08/2021
D	Amendments following planner's comments on 08/10/2021	20/10/2021
E	Amendments to drawings for clarity	22/02/2023
F	Amendments following planner's comments on 20/09/2024	30/09/2024
G	Amendments following Sustainability Consultant's comments on 15/10/2024	18/10/2024

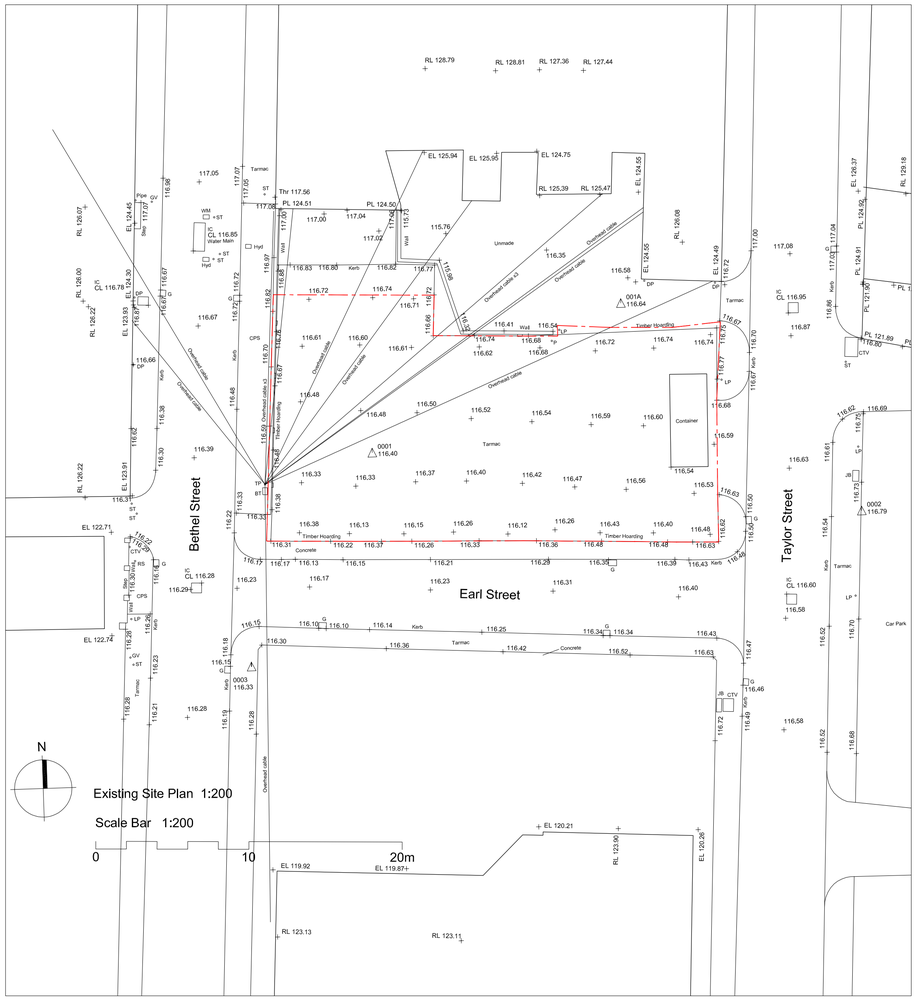

Existing Site Plan 1:200

Scale Bar 1:200

0 10 20m

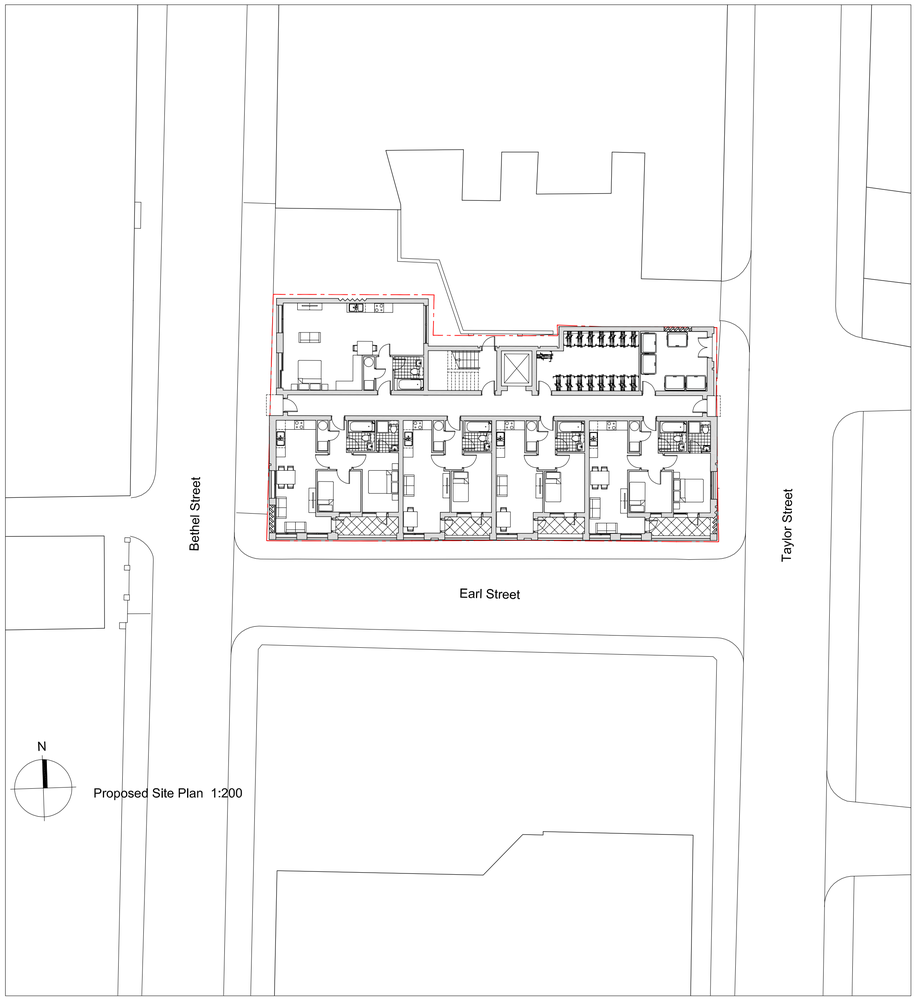

Proposed Site Plan 1:200

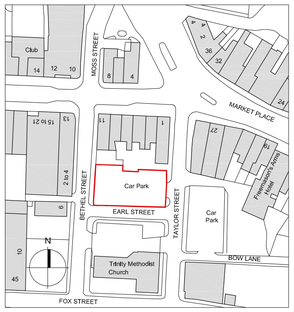

Location Plan 1:1250

Scale Bar 1:1250

0 50 100m

Tang & Associates Ltd
Chartered Architects

Tel : 0161 877 9587
e-mail: barrytang@tangassociates.co.uk

Entrance W1, 1/F, Westwood House,
Greenwood Business Centre,
Manchester, M5 4QH, UK

Client:
Mr. Agron Elezi

Project:
Earl Street, Heywood

Drawing Title:
Location Plan, Existing & Proposed Site Plans

Scale: 1:1250 & 1:200 @ A1

Date: November 2020

Drawing No: 8435/301

Revision: G