


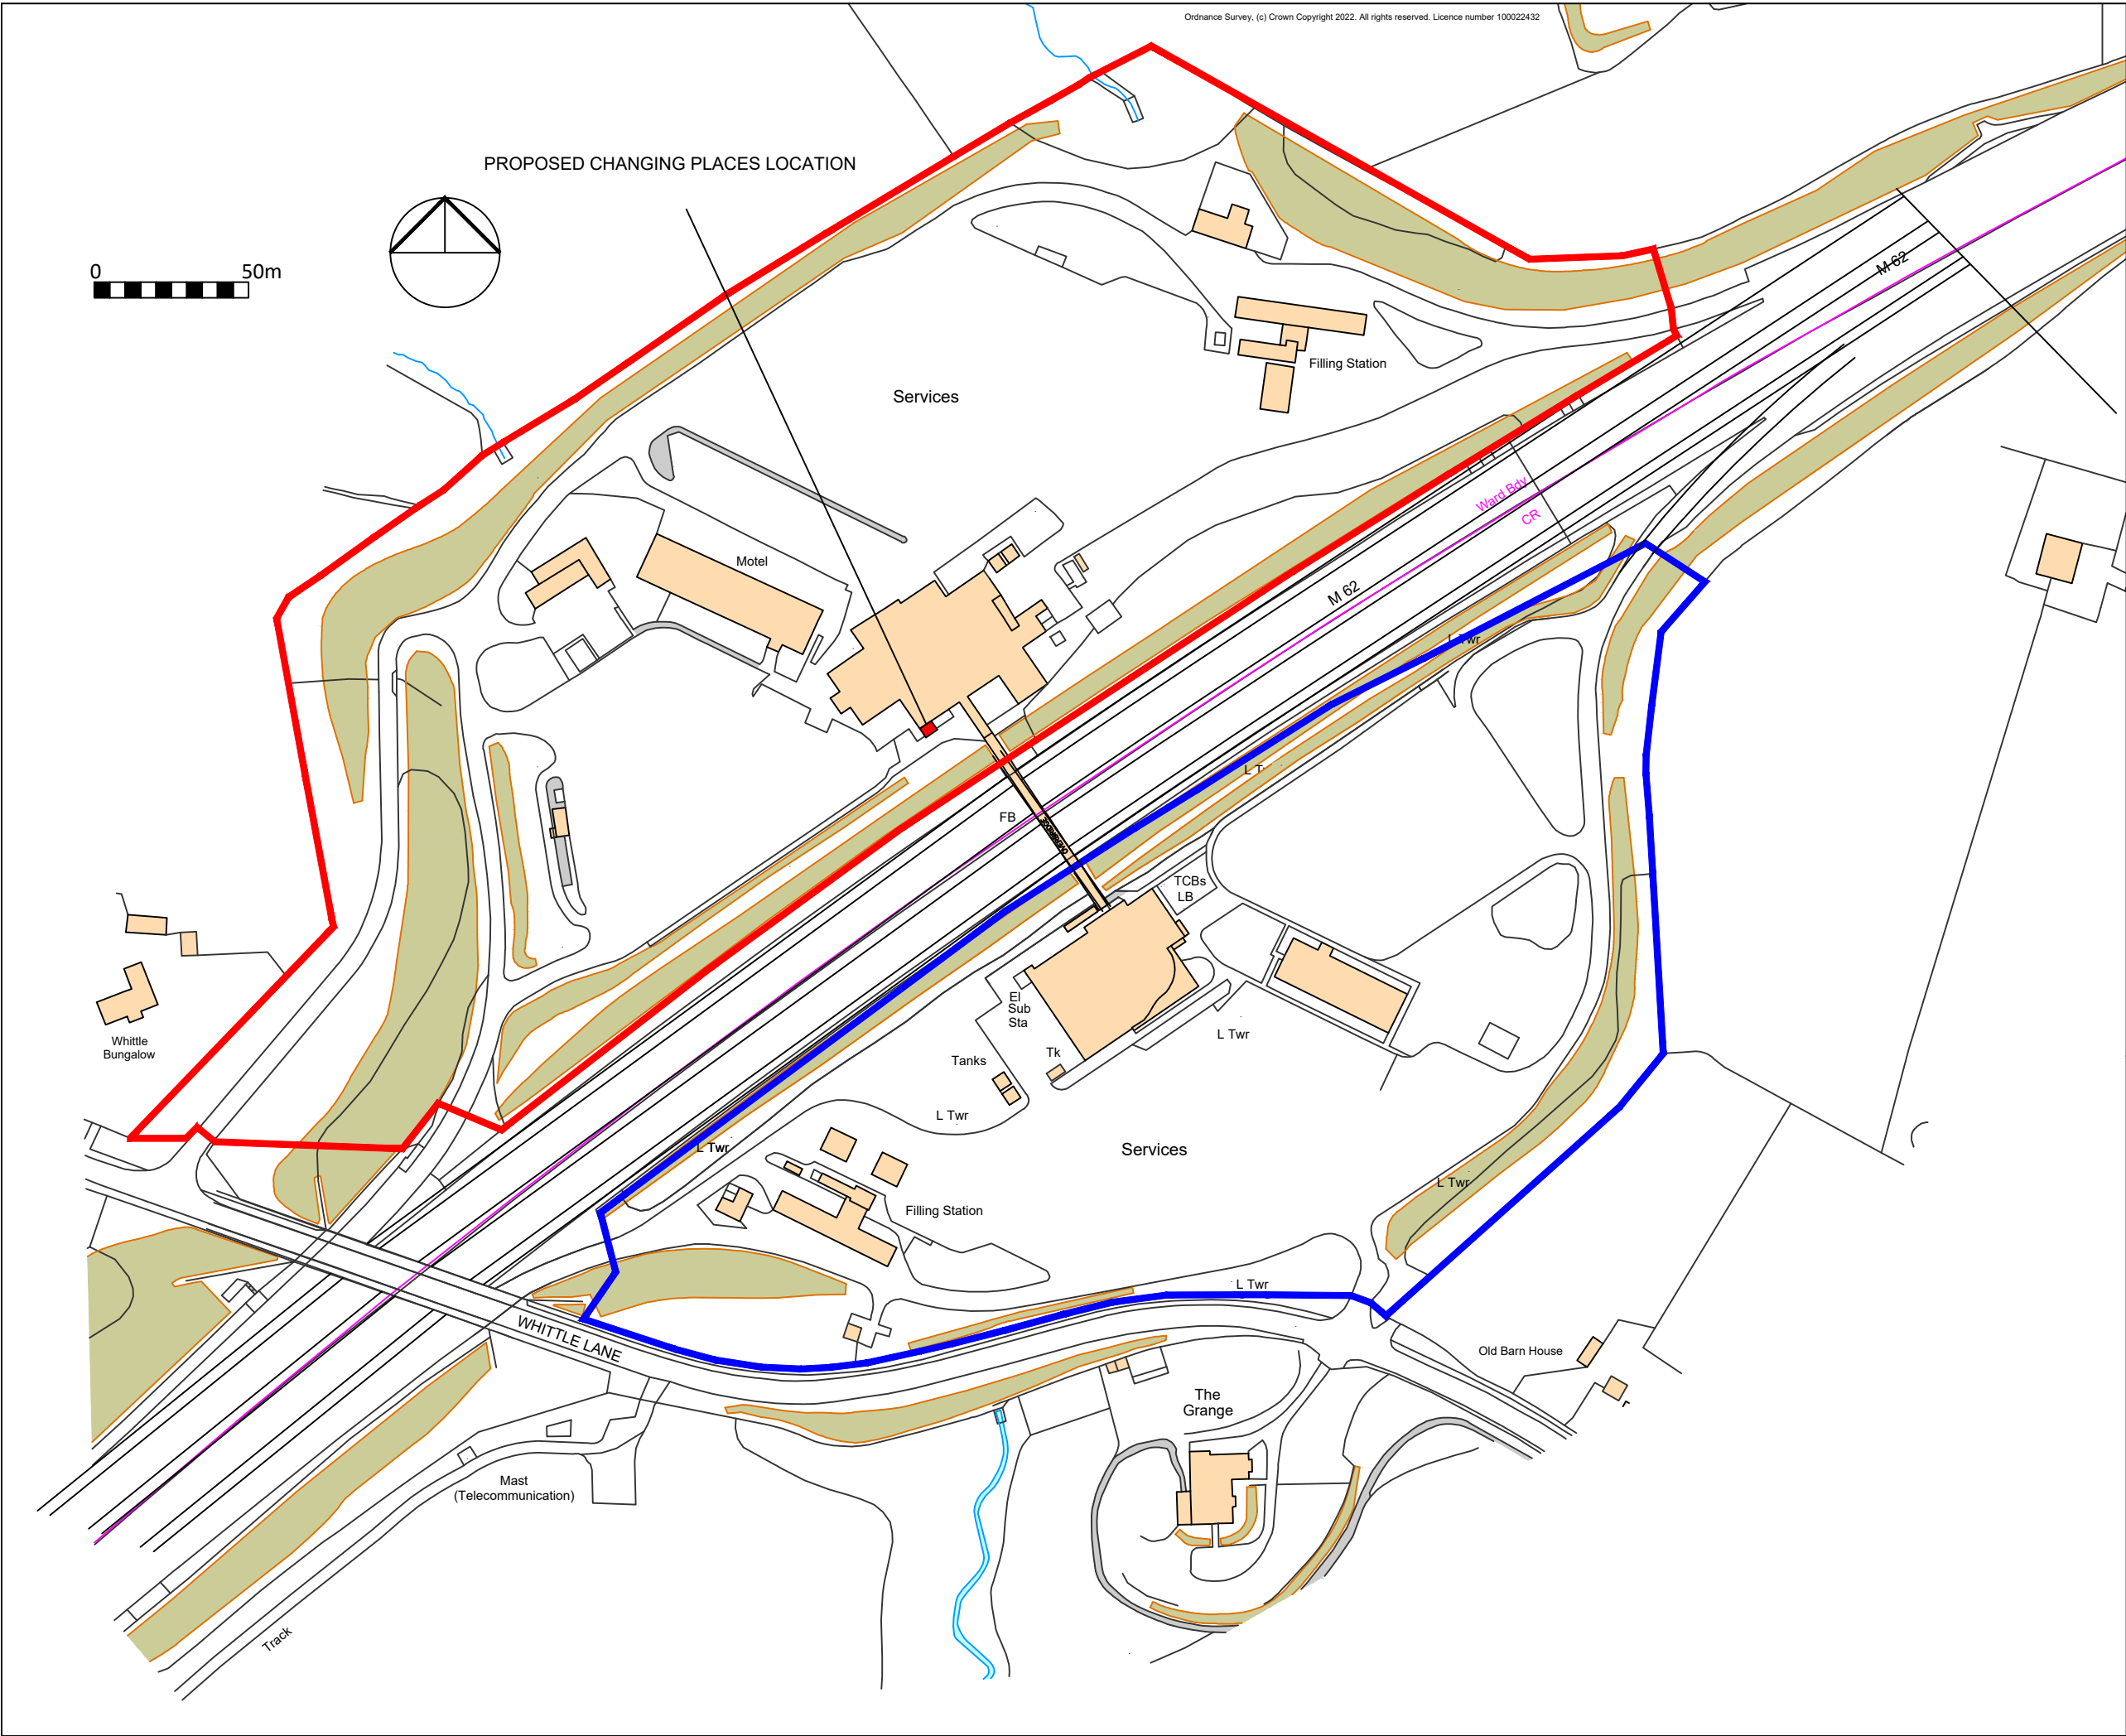

Copyright KMB Ltd.

A	25.05.23	Pod relocated		DH	-
Rev	Date	Description		Drawn	Checked
Amendments					

Drawing Status

Planning

Construction Consultants

PROJECT
Birch EB
Changing Places

CLIENT
Moto Hospitality Ltd

TITLE
Location Plan

SCALE
1:2000 @ A3

DATE
March 2022

DRAWN BY	CHECKED BY	DRAWING No.	REV
DH		7667_01	A

Unit 56, Building 67, Europa Business Park, Bird Hall Lane, Stockport SK3 0XA
t: 0161 477 7709 e: kmb@kmb-ltd.co.uk