



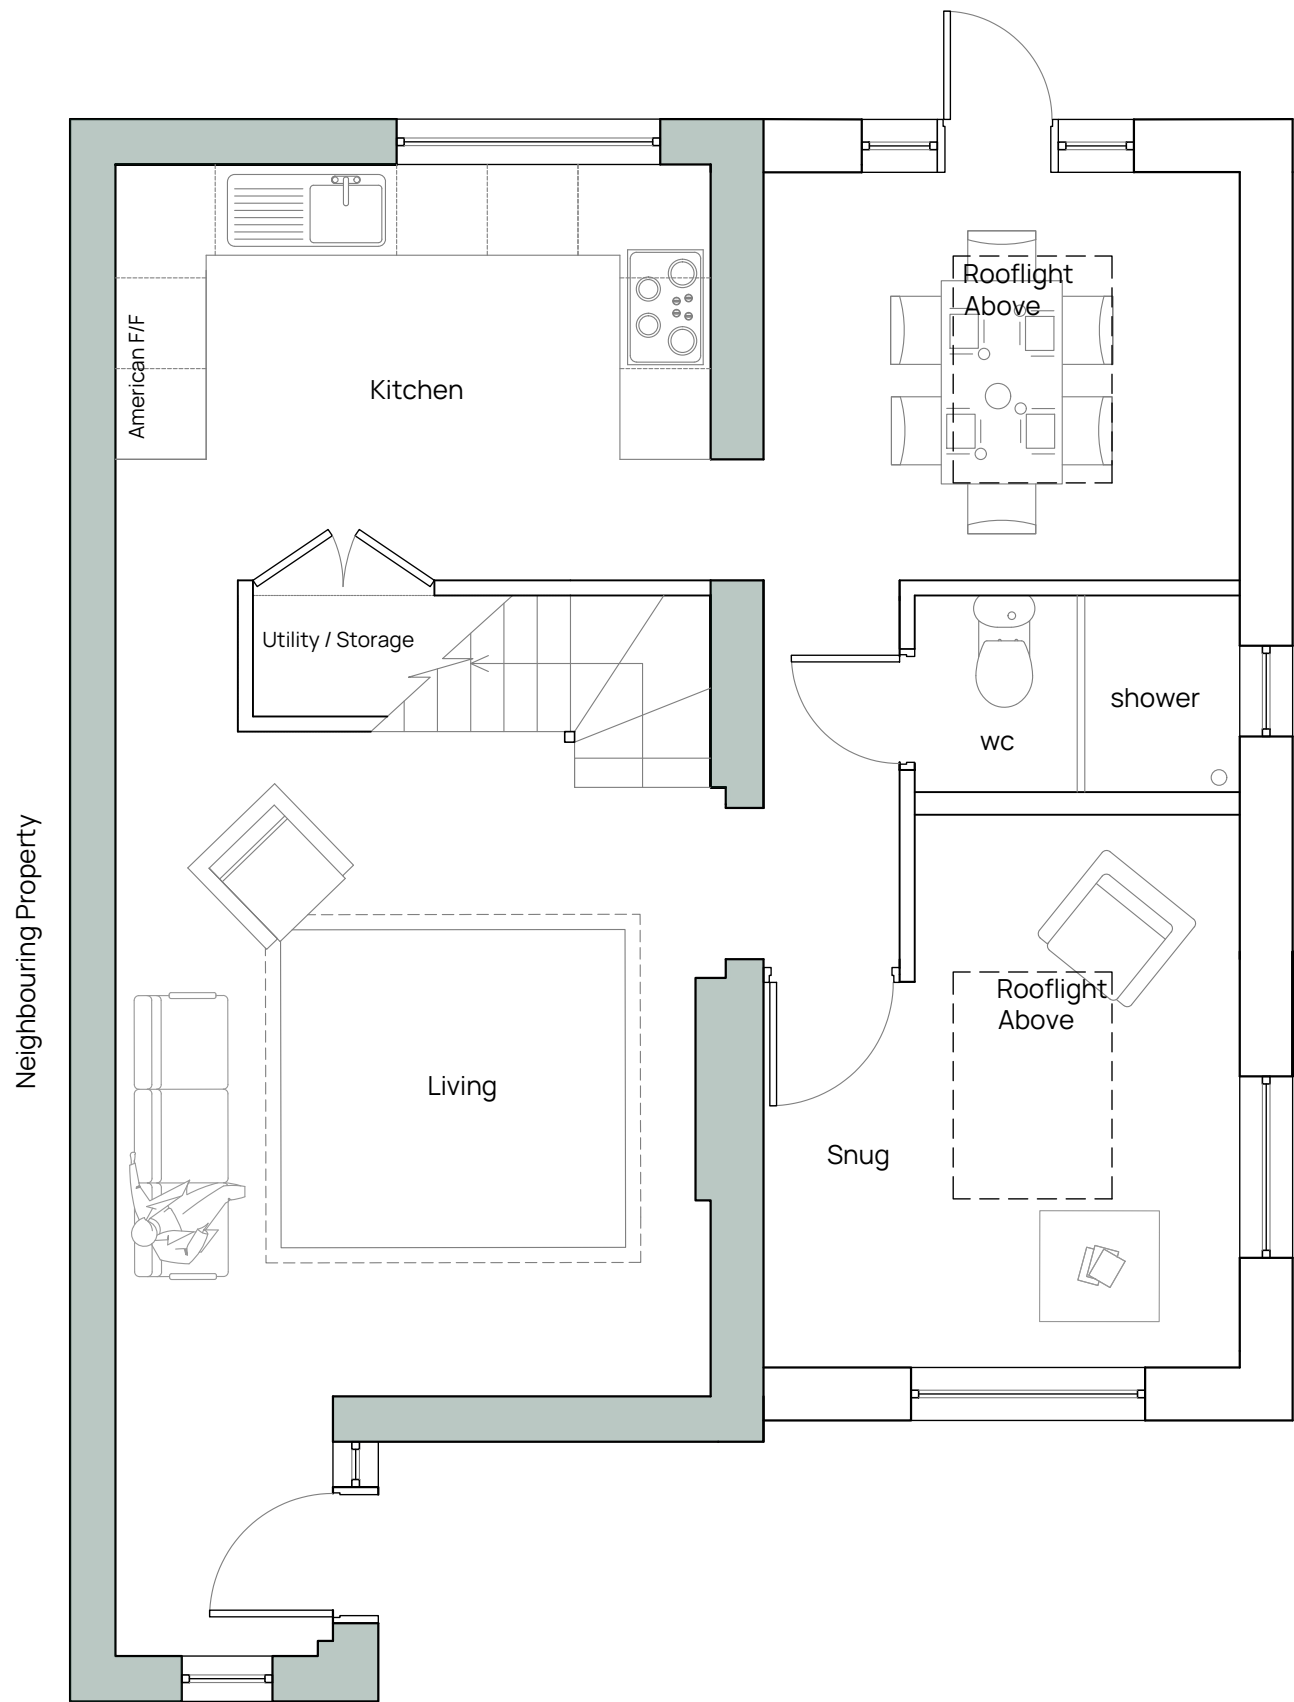

Proposed Plan - Ground Floor
Scale 1:50

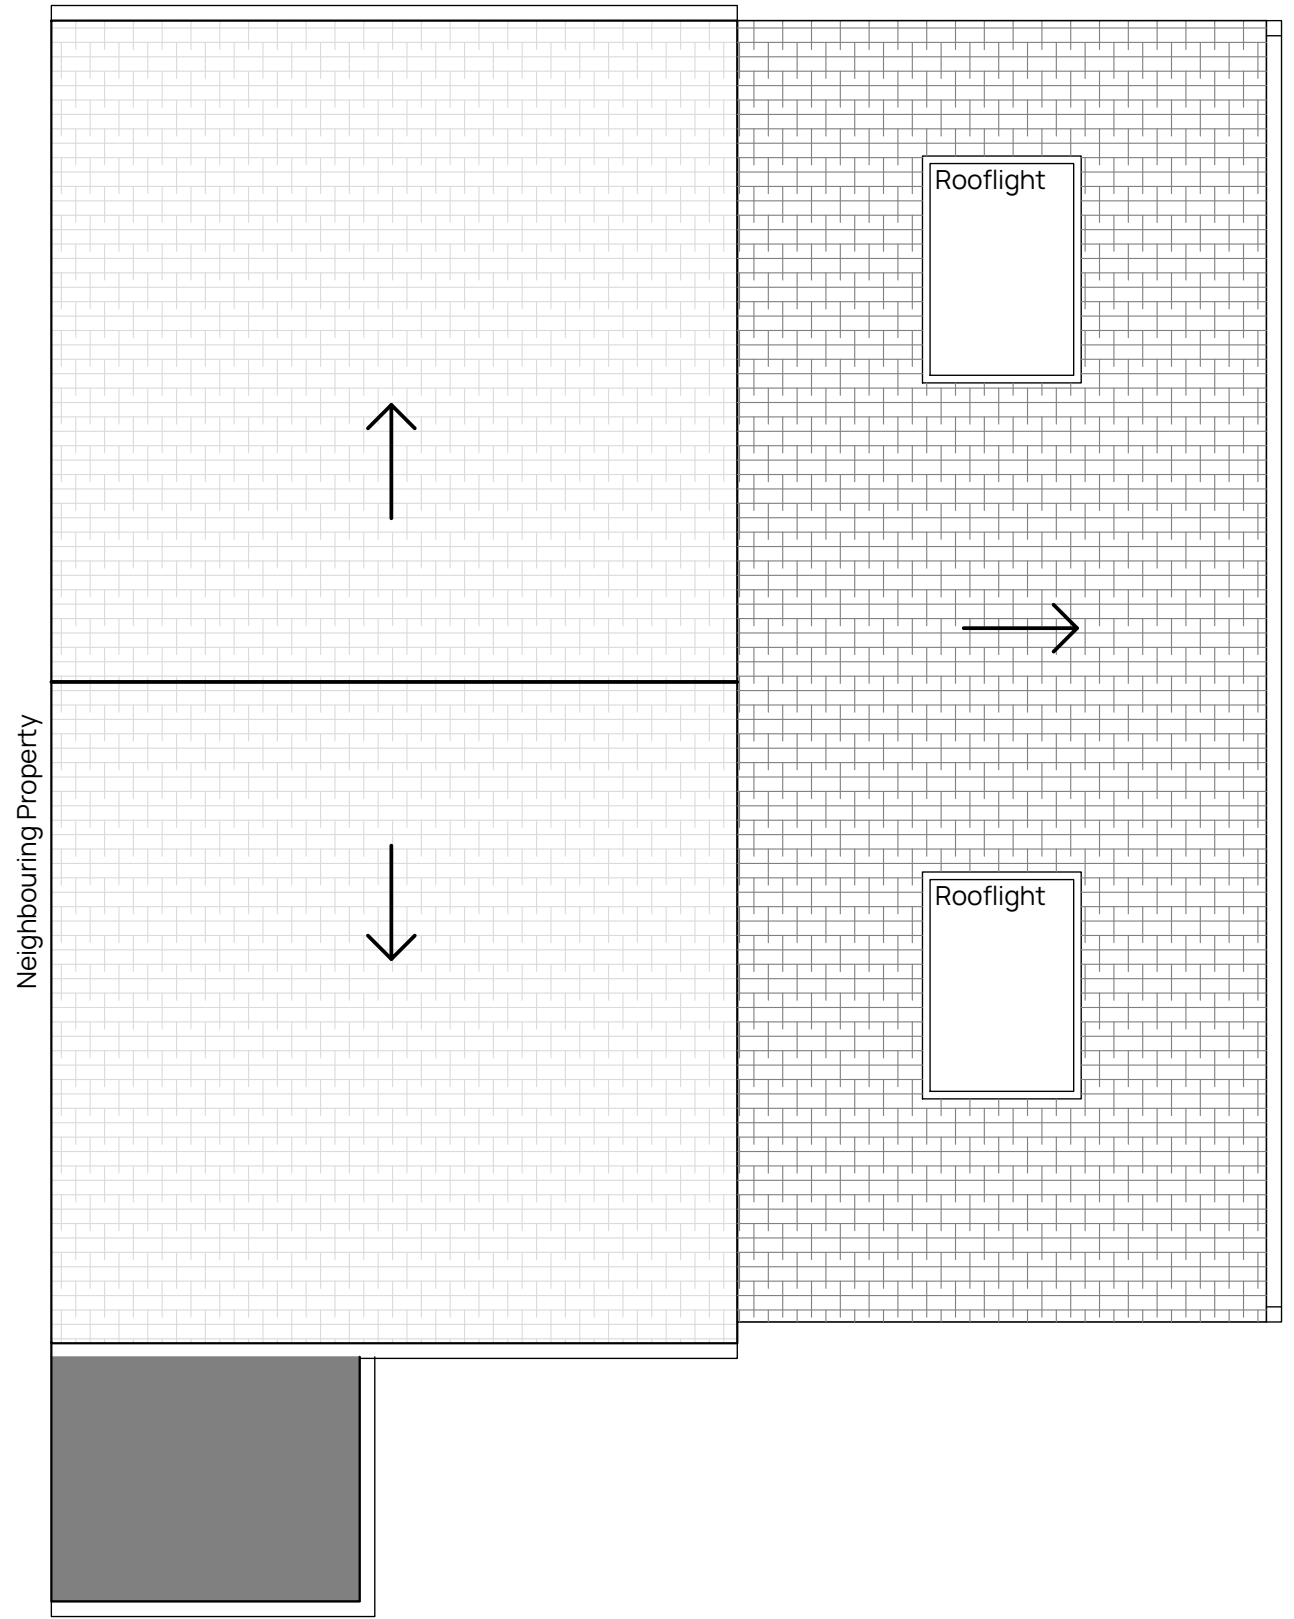

Proposed Plan - Roof
Scale 1:50

BCAE Architects

Unit 17 Guest House Farm
Runshaw Lane
PR7 6HD

t: 01772 454 727
e: info@bcae-architects.co.uk
w: www.bcae-architects.co.uk



This drawing is copyright, and may not be reproduced in any form, without the written consent of BCAE Architects.

PRELIMINARY

Revision + notes

A	Porch removed, roof changed on side extension to gain head height required internally and to correspond with the same style roof as the existing porch	26/03/24
B	Extension roof amended	15/04/24



Project Name	Date	Stage
30 Hartford Avenue, Heywood	November 2023	Planning
Title	Scale	Drawn
Proposed Plans	1:50 @ A3	AE
Drawing Number	Project No.	Rev.
P02	88.23	B
NOT FOR CONSTRUCTION // DO NOT SCALE		
ALL DIMENSIONS TO BE CHECKED ON SITE		