
notes:

1. DO NOT SCALE FROM THIS DRAWING - USE FIGURED DIMENSIONS ONLY.
2. TO BE READ IN CONJUNCTION WITH ALL OTHER CONSULTANTS / SPECIALISTS DRAWINGS. REPORT ANY DISCREPANCIES BEFORE AFFECTED WORK COMMENCES.
3. ALL SETTING OUT DIMENSIONS TO BE CHECKED ON SITE BY CONTRACTOR BEFORE WORK COMMENCES.

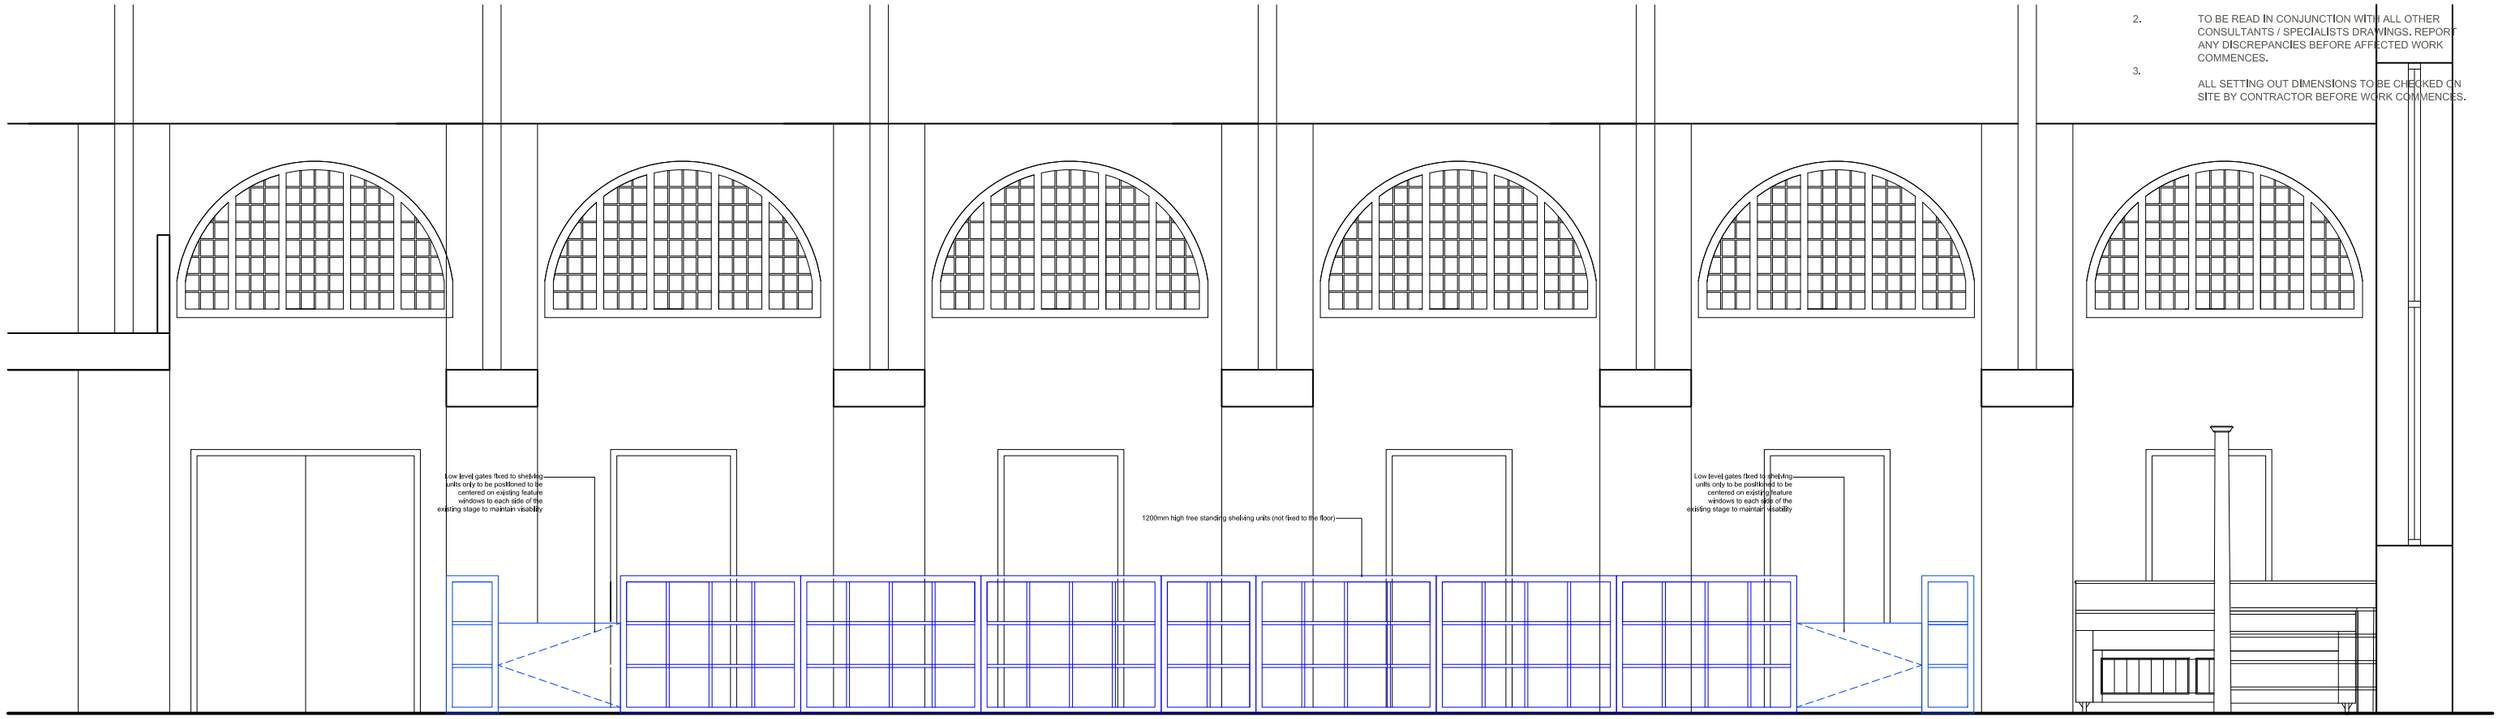

Elevation A as proposed showing the existing Main Hall view looking towards the Meeting Room



Elevation B as proposed showing the existing Main Hall view looking towards the stage area

0 200 400 600 800 1000

KEY :-

Existing building

Proposed new Inteventions

REVISIONS					
	P02	Updated following feedback from LAPD.	24/05/22	LM	SG
	P01	First issue for client approval.	21/04/22	LM	SG
			DATE;	DRAWN;	CHECK

CLIENT	Greater Manchester Building Preservation Trust
PROJECT	Long Street Methodist Church and Schools
TITLE	Detail_Storage unit to Main Hall (1 of 2)
NUMBER	20695_P210
REVISION	P02
STATUS	PLANNING
SCALE	1:50@A3
DATE	13/04/2022
DRAWN BY	LM
CHECKED BY	SG

seven.
SEVENARCHITECTURE.CO.UK

Studios at :

Unit 1.3, Waulk Mill, 51 Bengal Street
MANCHESTER, M4 6LN
t : 0161 236 5655

Clarendon House, Victoria Avenue,
HARROGATE, HG1 1DY
t : 01423 709 807

24 Greville Street, **LONDON,**
EC1N 8SS
t : 0203 036 0691