


Existing Block Plan
Scale: 1:200

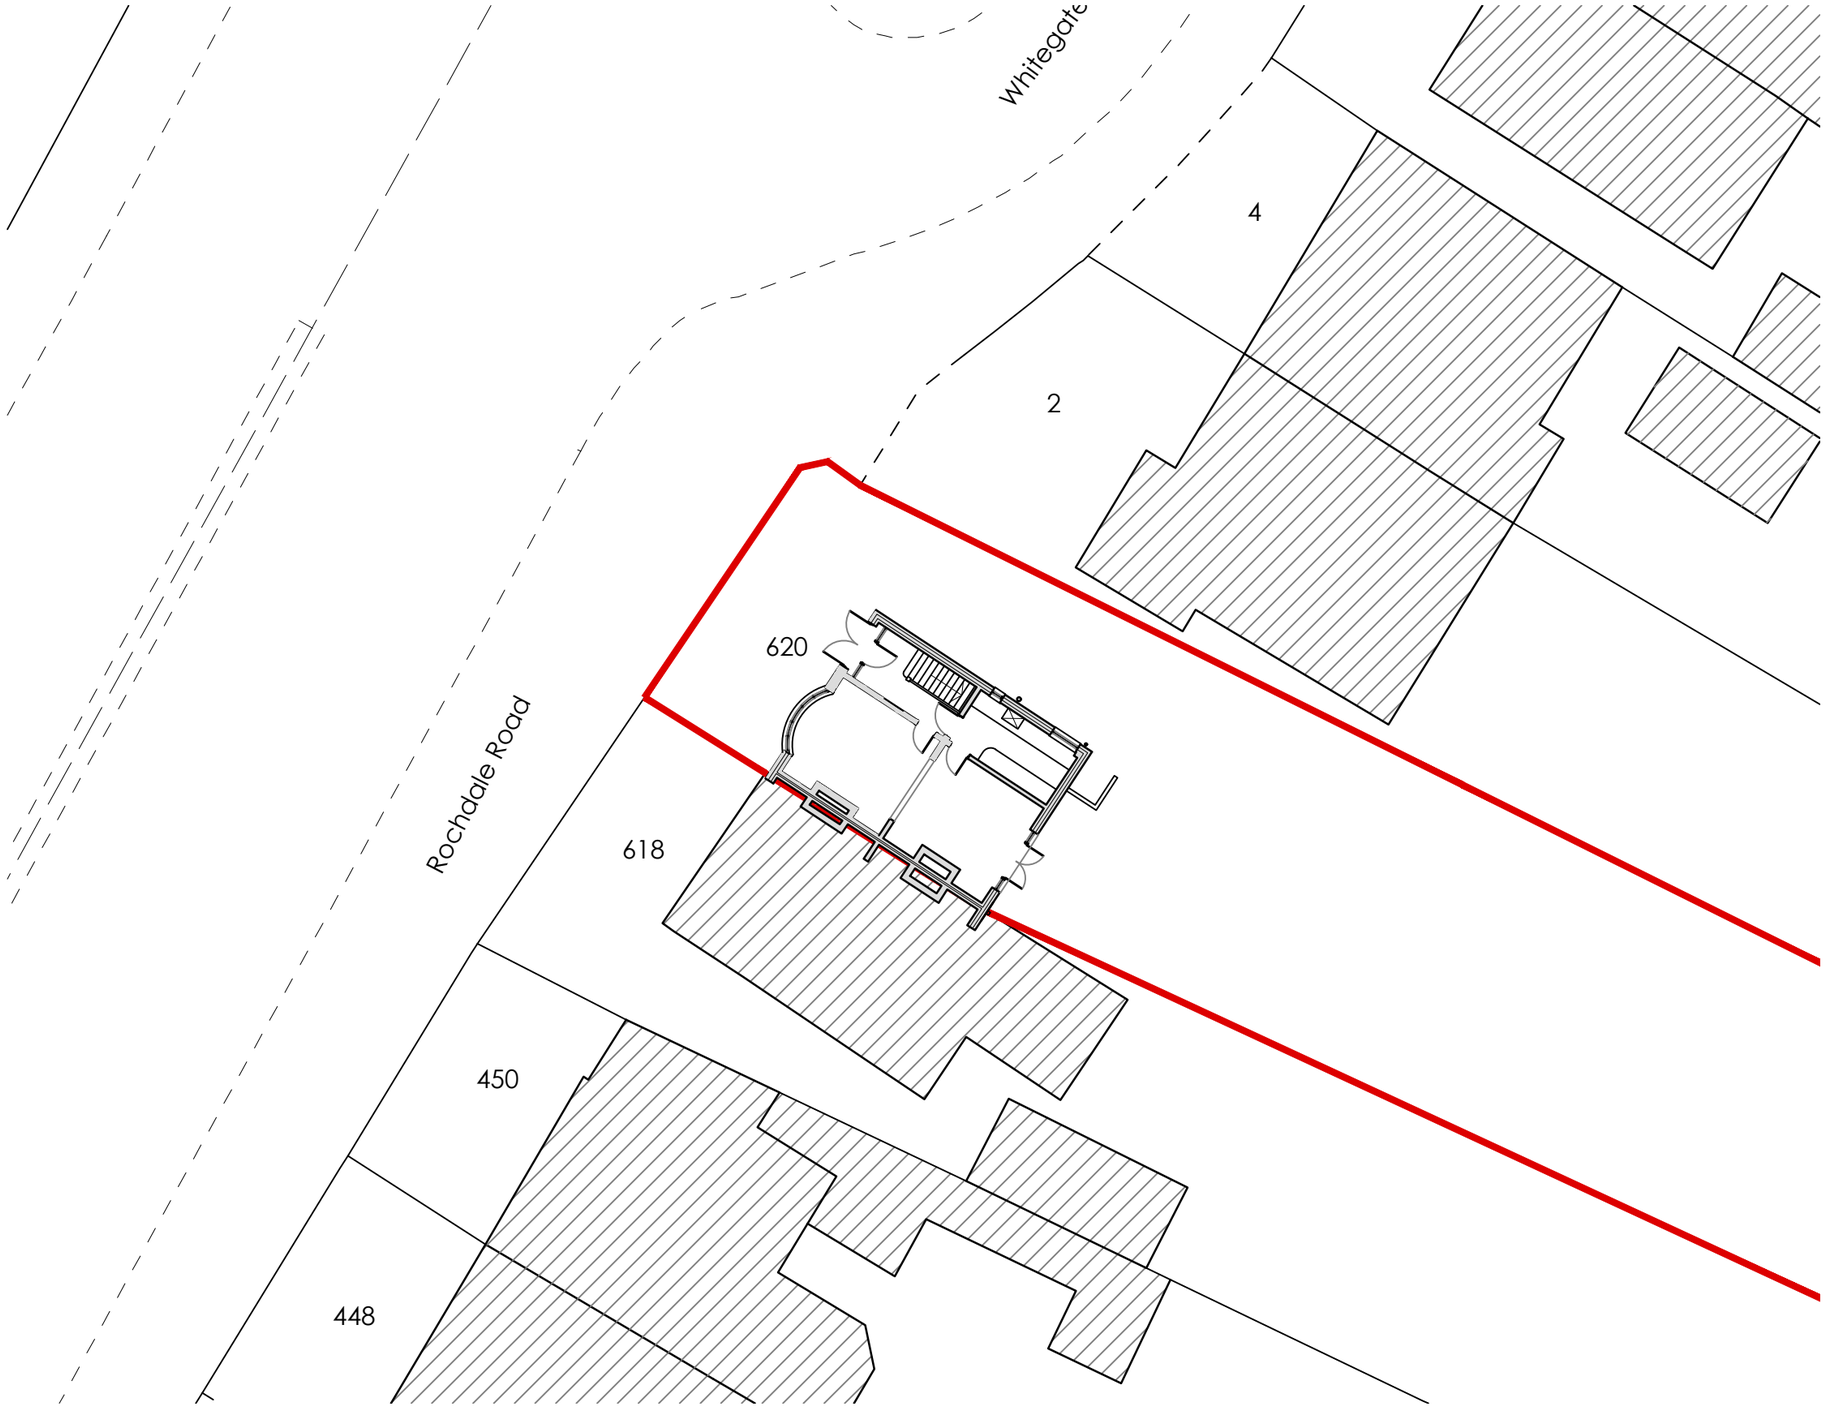

Site Location Plan
Scale: 1:1250

North

Key

Site Boundary

REV	Notes	Date	By
.	.	.	.

CRISP
architecture
Email: crisparchitecture@gmail.com
Chartered Institute of
Architectural Technologists
Chartered Practice

Project:	620 Rochdale Road, Middleton Manchester, M24 2QW
Drawing Title:	Existing Block Plan

Project No: 2309	File Identifier: 2309_72_06
Drawing No: 72_06	Revision:
Drawn By: SMH	Checked By: SMH
Scale: 1:200 / 1:1250 @ A3	Date: 12/03/2023
Purpose of Issue: FEASIBILITY	
Drawing Status: PLANNING	