© This Drawing & Design is the copyright of QCD and should not be reproduced without written consent.

Contractors are to check all levels & dimensions on site prior to site works commencing & report discrepancies to the Designers.

DO NOT SCALE THIS DRAWING

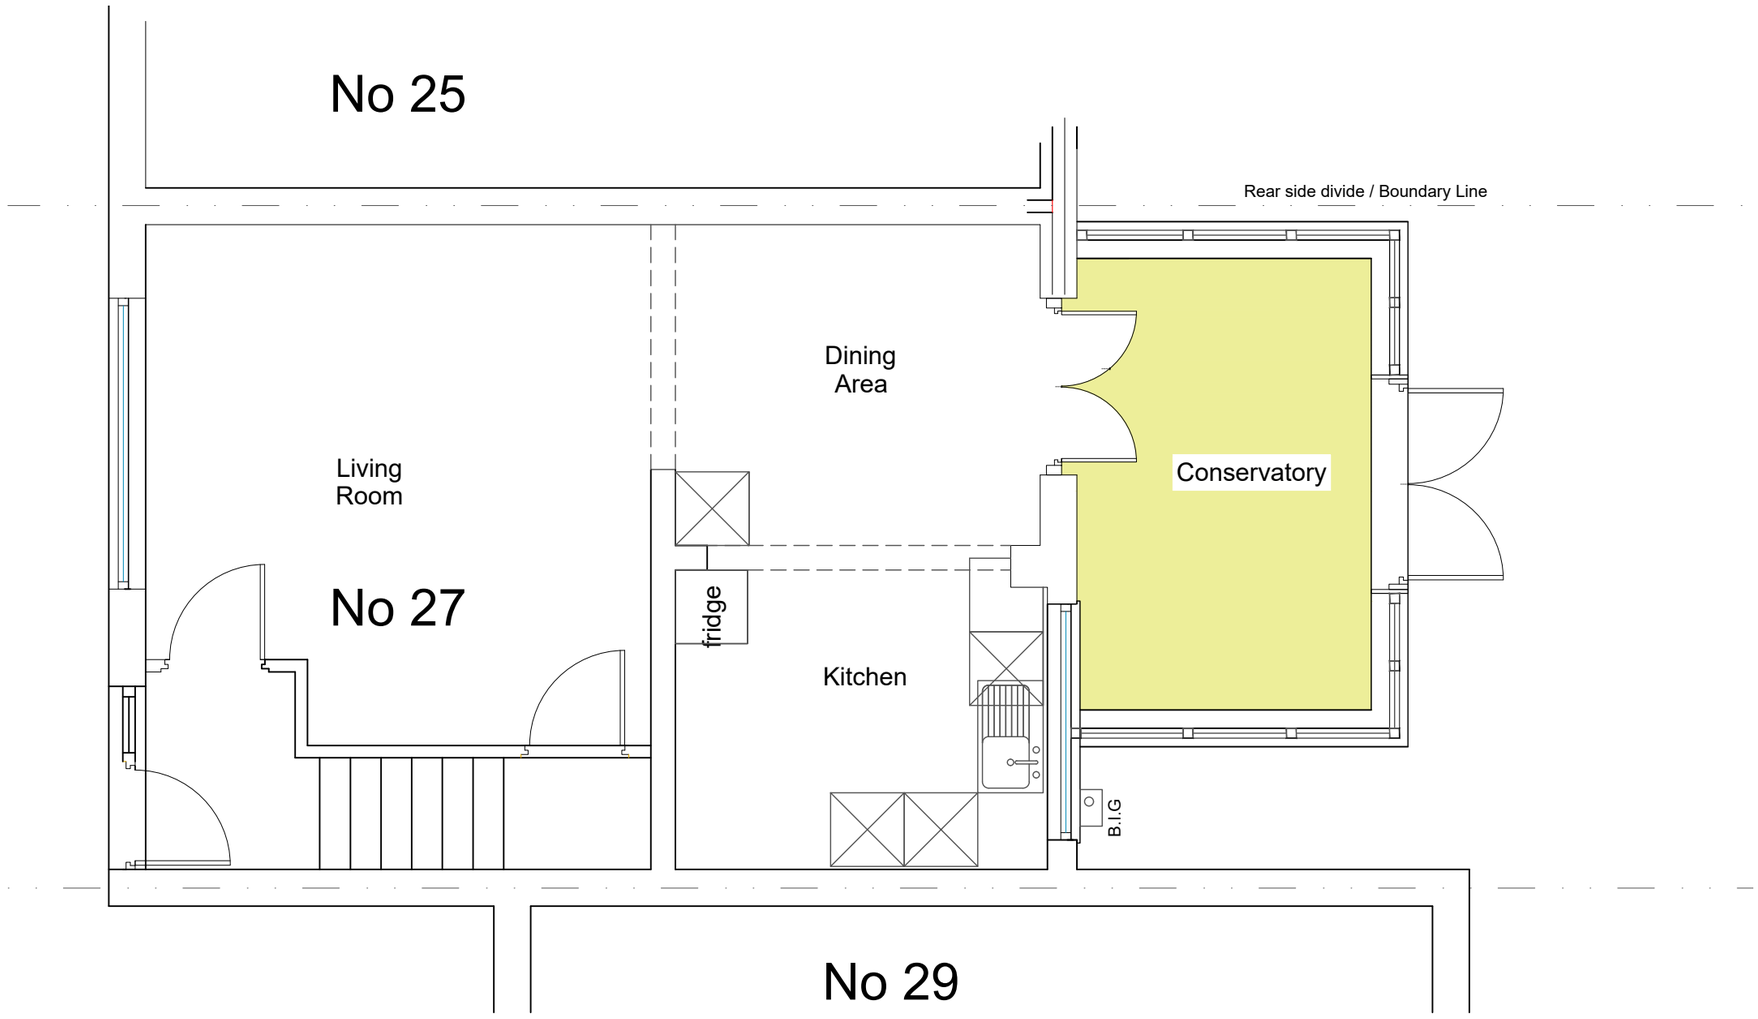


# Existing Ground Floor Plan

## Scale 1:50

AMENDMENTS

REV F - Existing lounge window added at the request of the L.A

| | | | |
|---|---|---|---|
| Project: | **27 Waterhouse Close,** Wardle, Rochdale. OL12 9LL | | |
| Title: | Rear Extension to Dwelling House Existing Plan | | |
| Client: | MR & Mrs Scott Lord | | |
| Drawn By: | WRS | Checked By: | WRS on 05/02/2020 |
| Original Size: | A3 | Project Number: | 1002 |
| Drawing Number: | DR-P - 1002 - 02 F | | |

QUALITY CREATIVE DESIGN
ARCHITECTURAL SERVICES

Tel :- 07756 910210
Email :- qualitycreativedesign@gmail.com

ARCHITECTURE INTERIOR DESIGN PROJECT MANAGEMENT BUILDING CONSULTANCY