


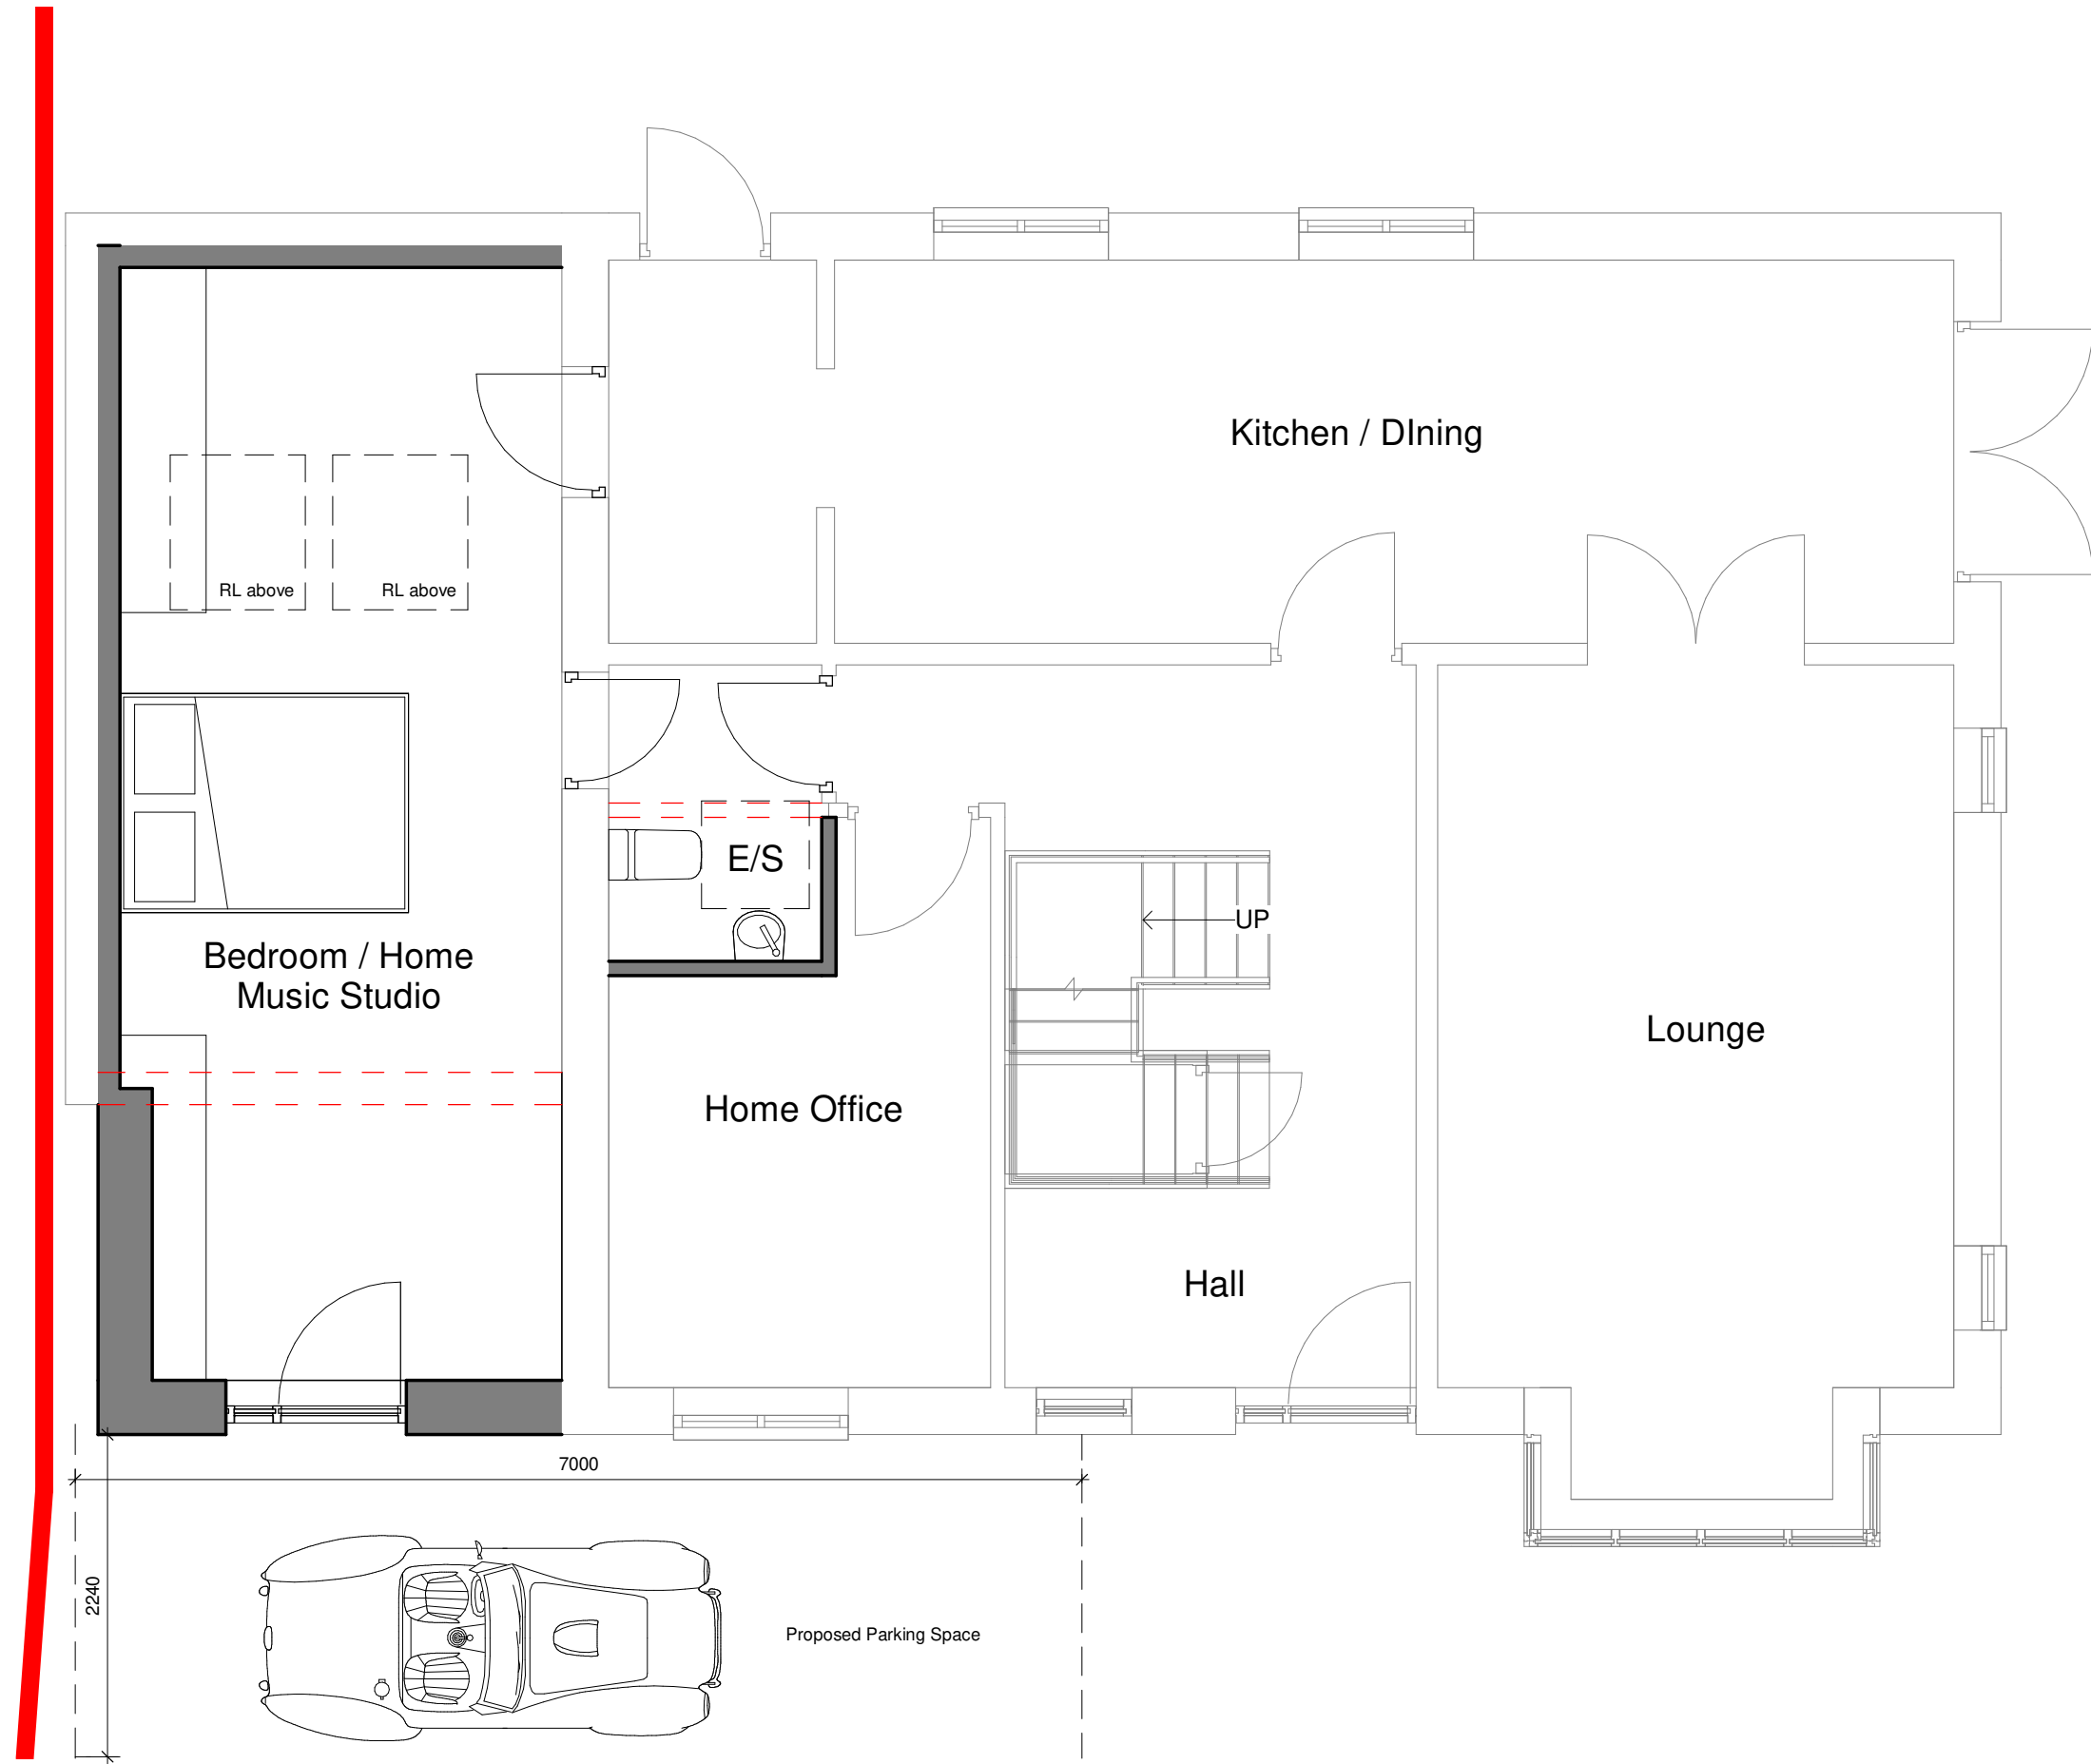

1 Proposed Ground Floor
1 : 50



2 Proposed First Floor Plan
1 : 50




3 Existing Ground Floor
1 : 50



4 Existing First Floor Plan
1 : 50

KEY	
---	Existing walls to be demolished
---	Indicative beams (subject to S.E. design, position & specification)
---	Existing walls

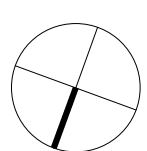

0m 1m 2m 3m 4m

CDM REGULATIONS 2015. All current drawings and specifications for the project must be read in conjunction with the Designer's Hazard and Environment Assessment Record. All intellectual property rights reserved.

Designed with reference to the surveys, information and reports listed: Ordnance Survey Promap, Licence number 100022432

James Kelly Architects Ltd t/a Solid Void – 16 Woolfenden Way, Wardle, OL12 9SS
Tel: 07949448088 – Email: solidvoid@outlook.com – Web: www.solidvoid.co.uk - Company No. 08545034

Rev	Date	Description
-	14.05.23	First Issue
A	17.05.23	Planning Issue
B	18.06.23	Planning Issue
C	20.07.23	Planning Issue
D	25.07.23	Revised design and increased red line boundary

Dwn	Ckd	Drawn	JK
		Checked	JK
		Date	MAY 2023
		Scale @ A1	1 : 50

3 Pembroke St, Littleborough,
OL15 8BG (2330)
Existing and Proposed Floor
Plans

PSL-SVA-ZZ-ZZ-DR-A-2005
REV D
PLANNING

SOLIDVOID