


SCALE 1:500




SCALE 1:200

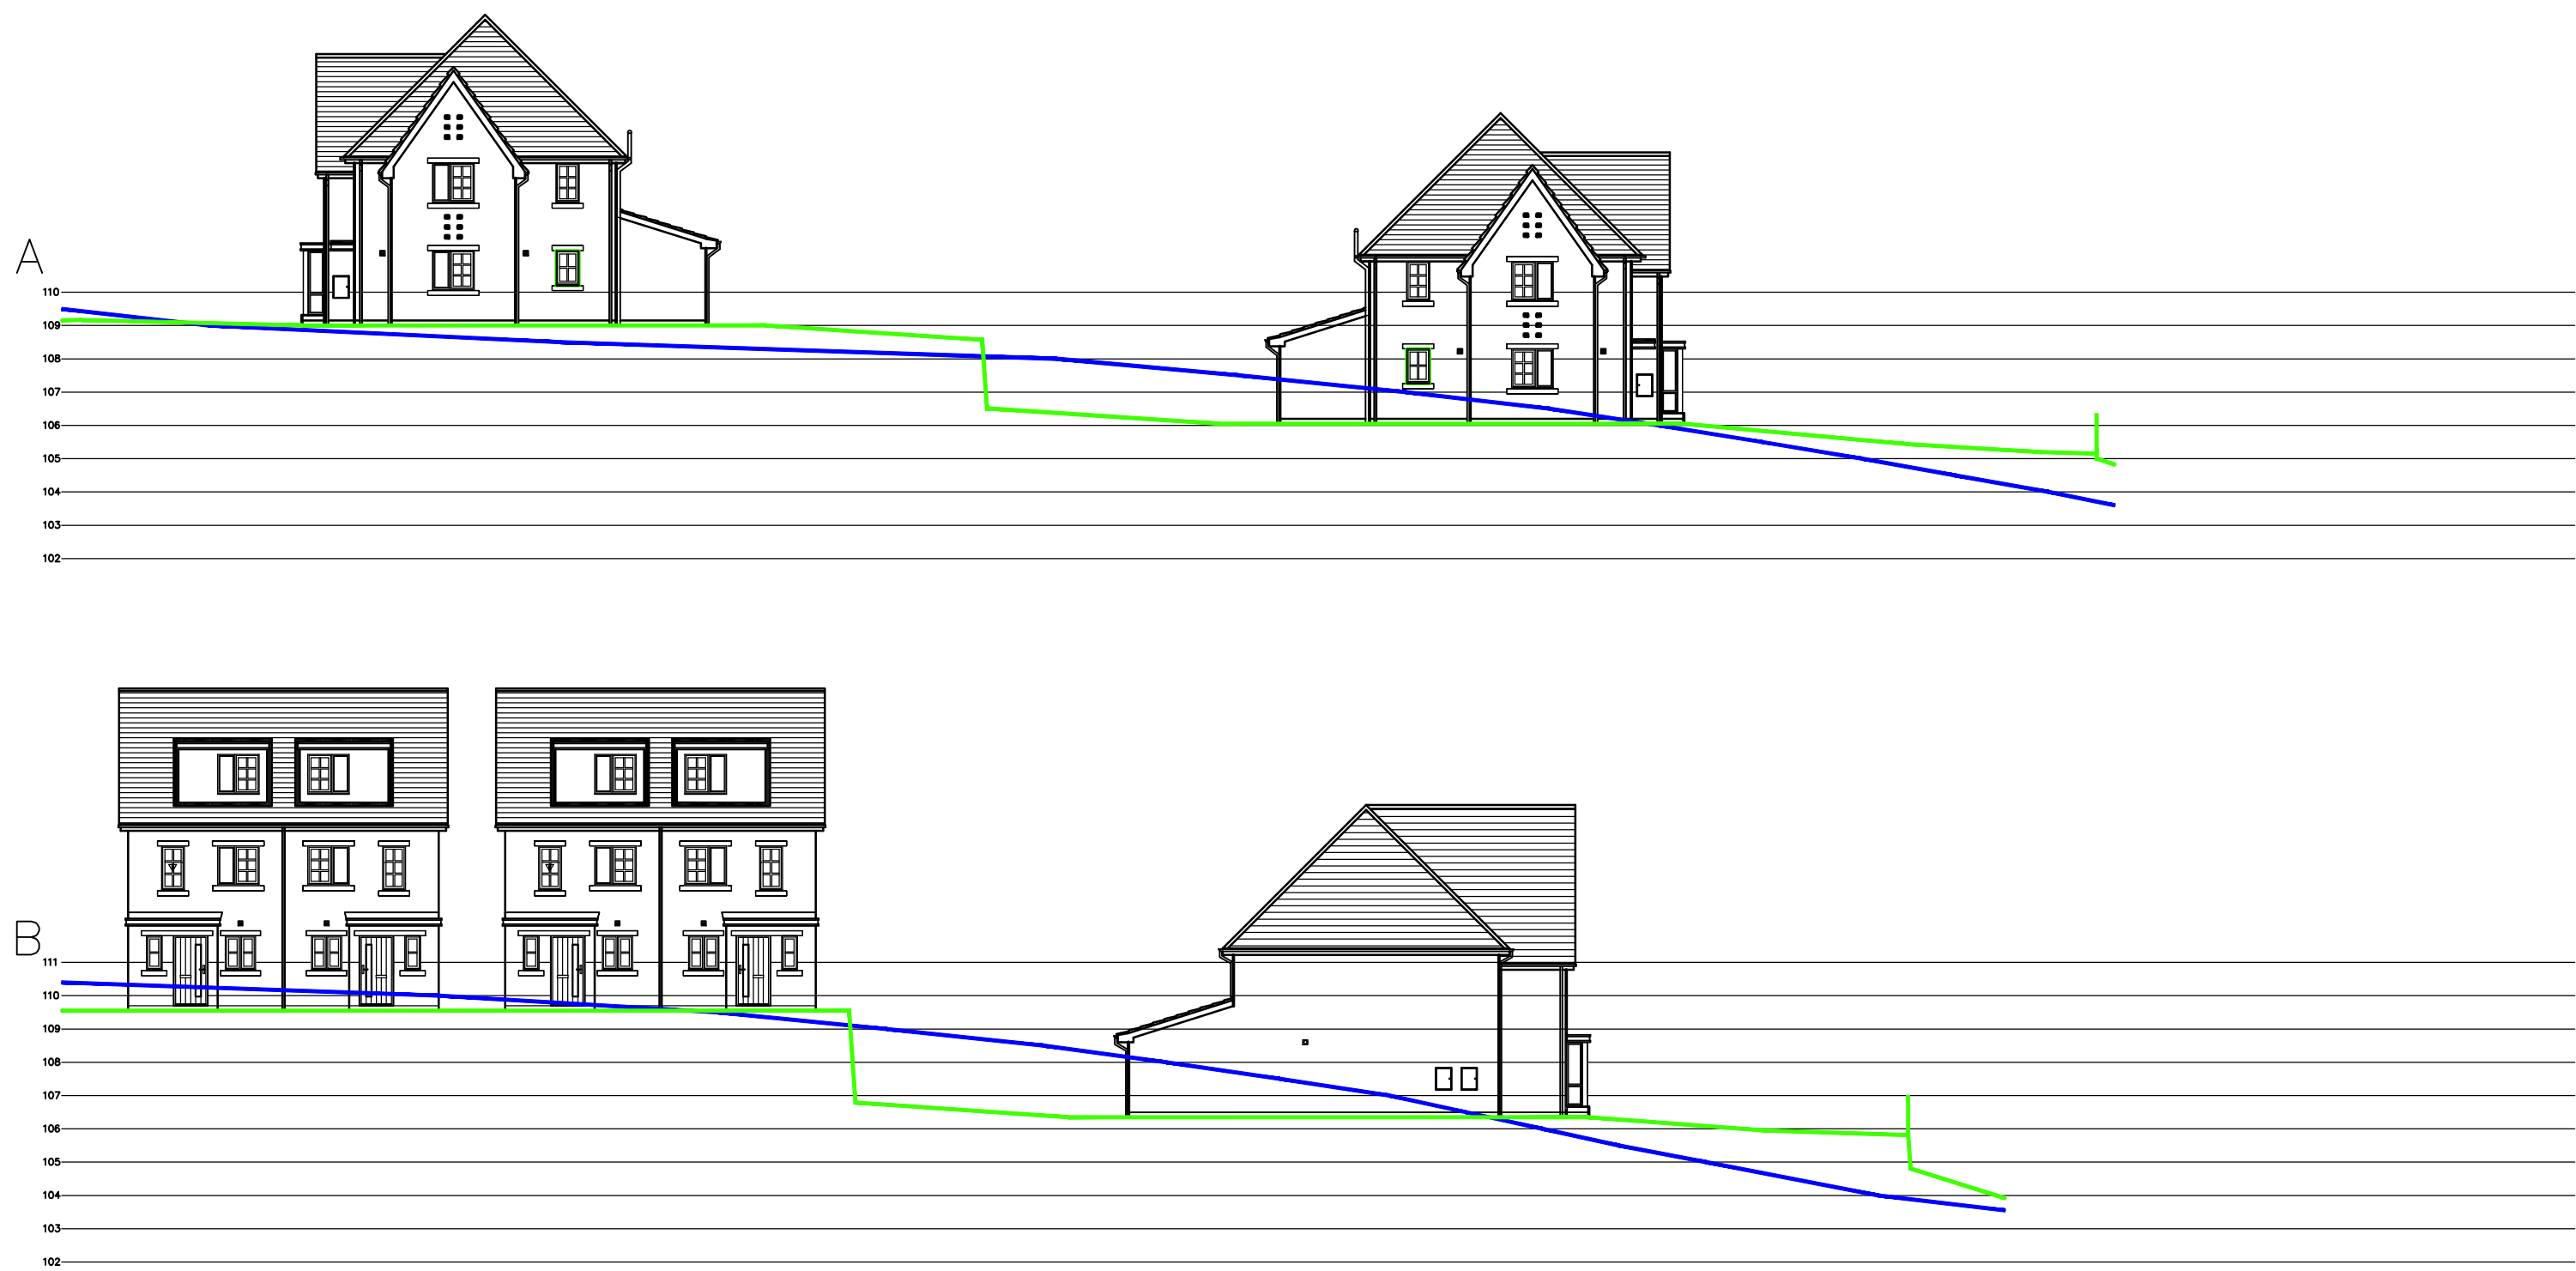

PROPOSED LEVELS

EXISTING LEVELS

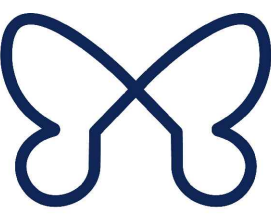REV.	DESCRIPTION	INT.	DATE
 Eccleston HOMES			
PROJECT			
LANGLEY LANE, BIRCH			
DRAWING TITLE			
SITE SECTIONS			
JOB NUMBER	038	REV	-
DRAWING NUMBER	222	SCALE	A1
DRAWN	SM	08.08.23	1:200/1:500
CHECKED	JSM	08.08.23	