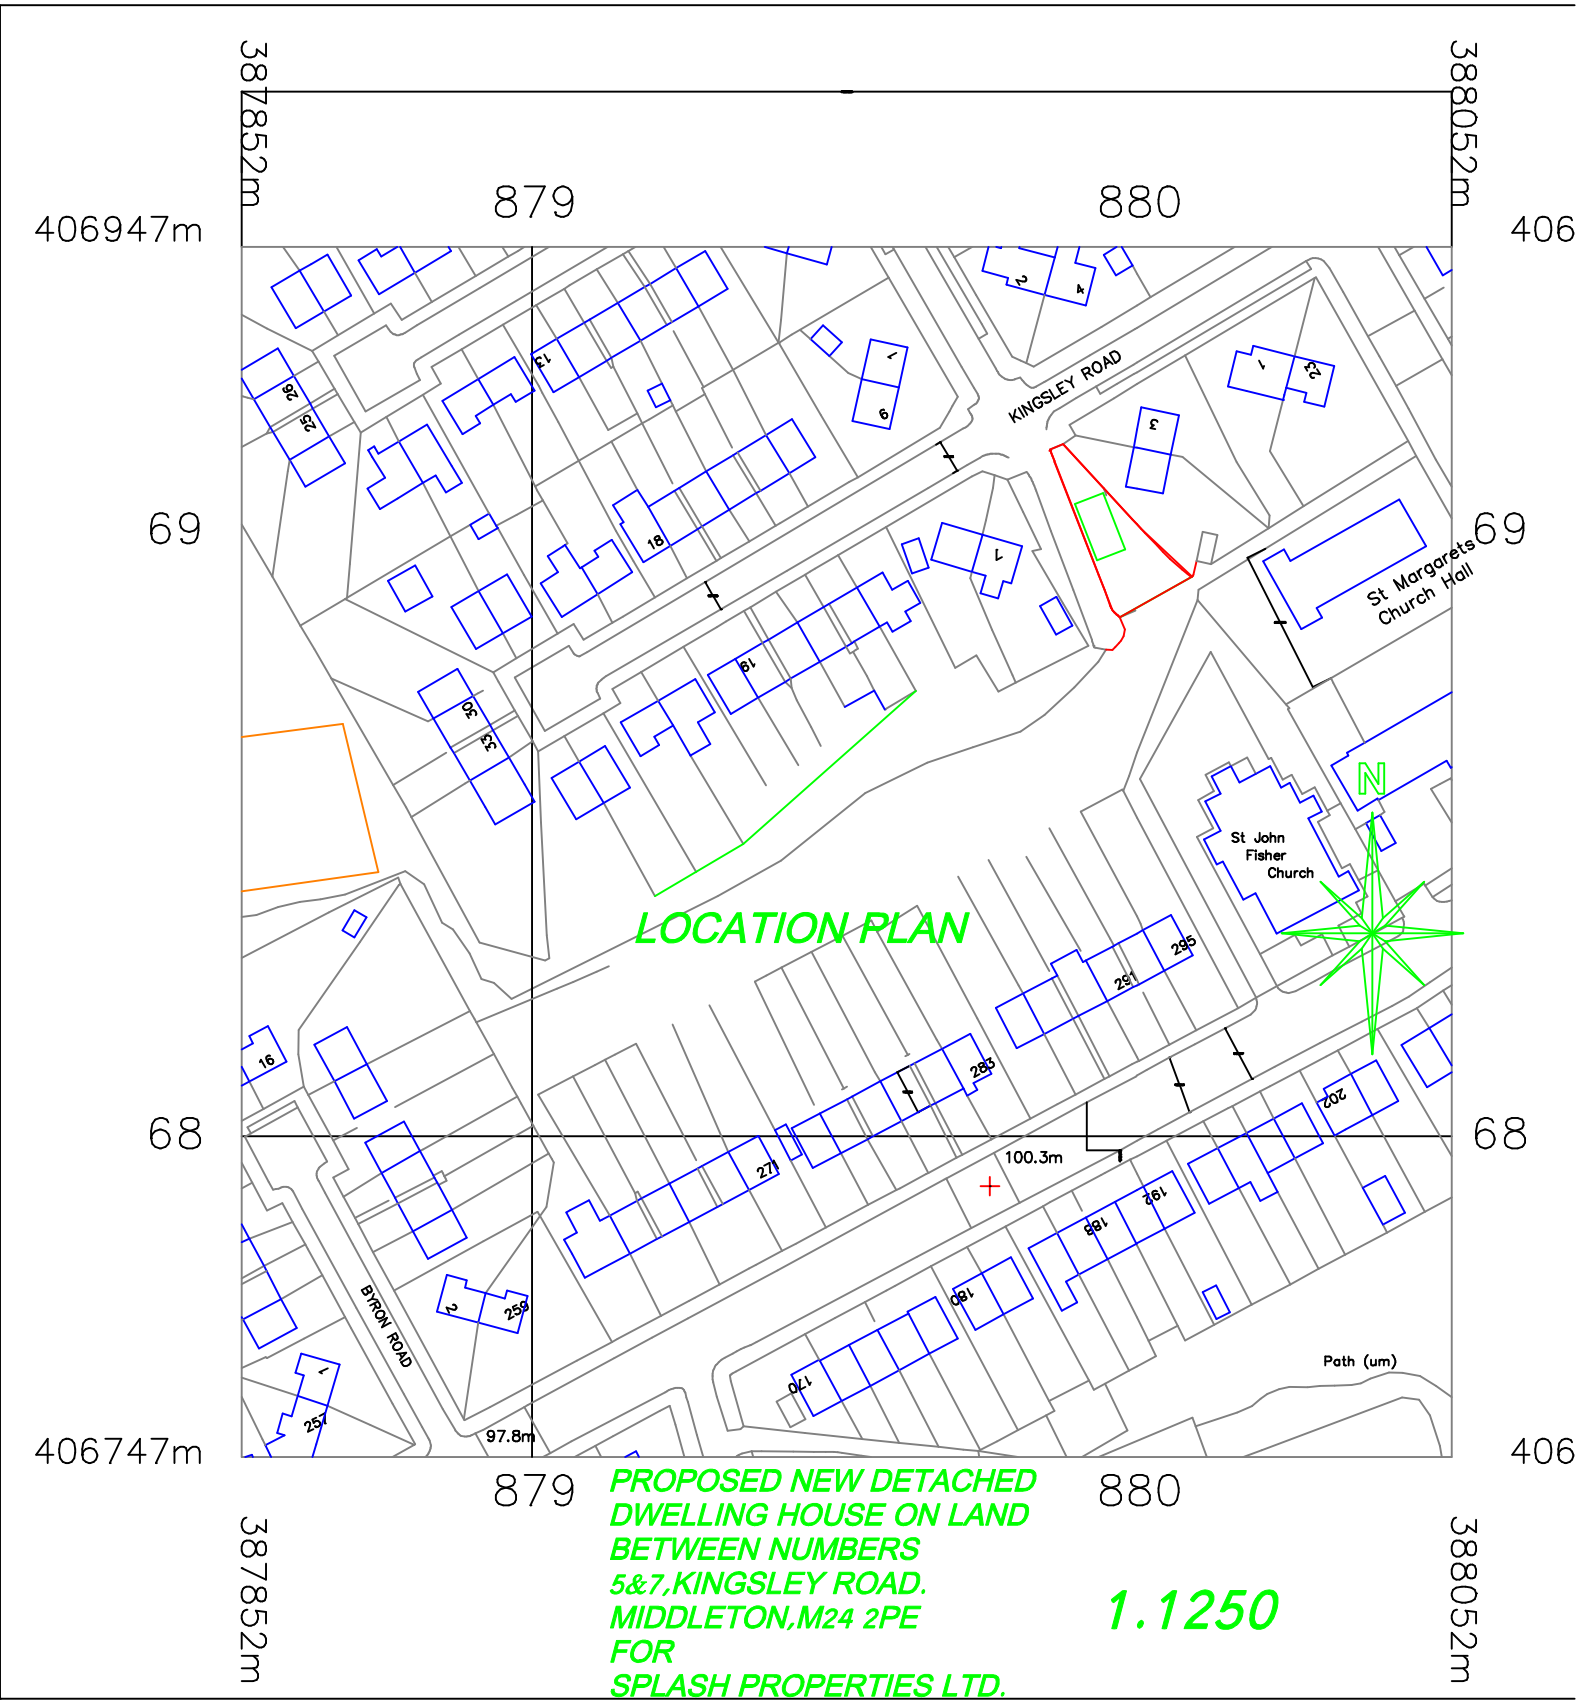


PROPOSED NEW DETACHED DWELLING HOUSE ON LAND BETWEEN NUMBERS 5&7,KINGSLEY ROAD. MIDDLETON,M24 2PE FOR SPLASH PROPERTIES LTD.

1.1250